


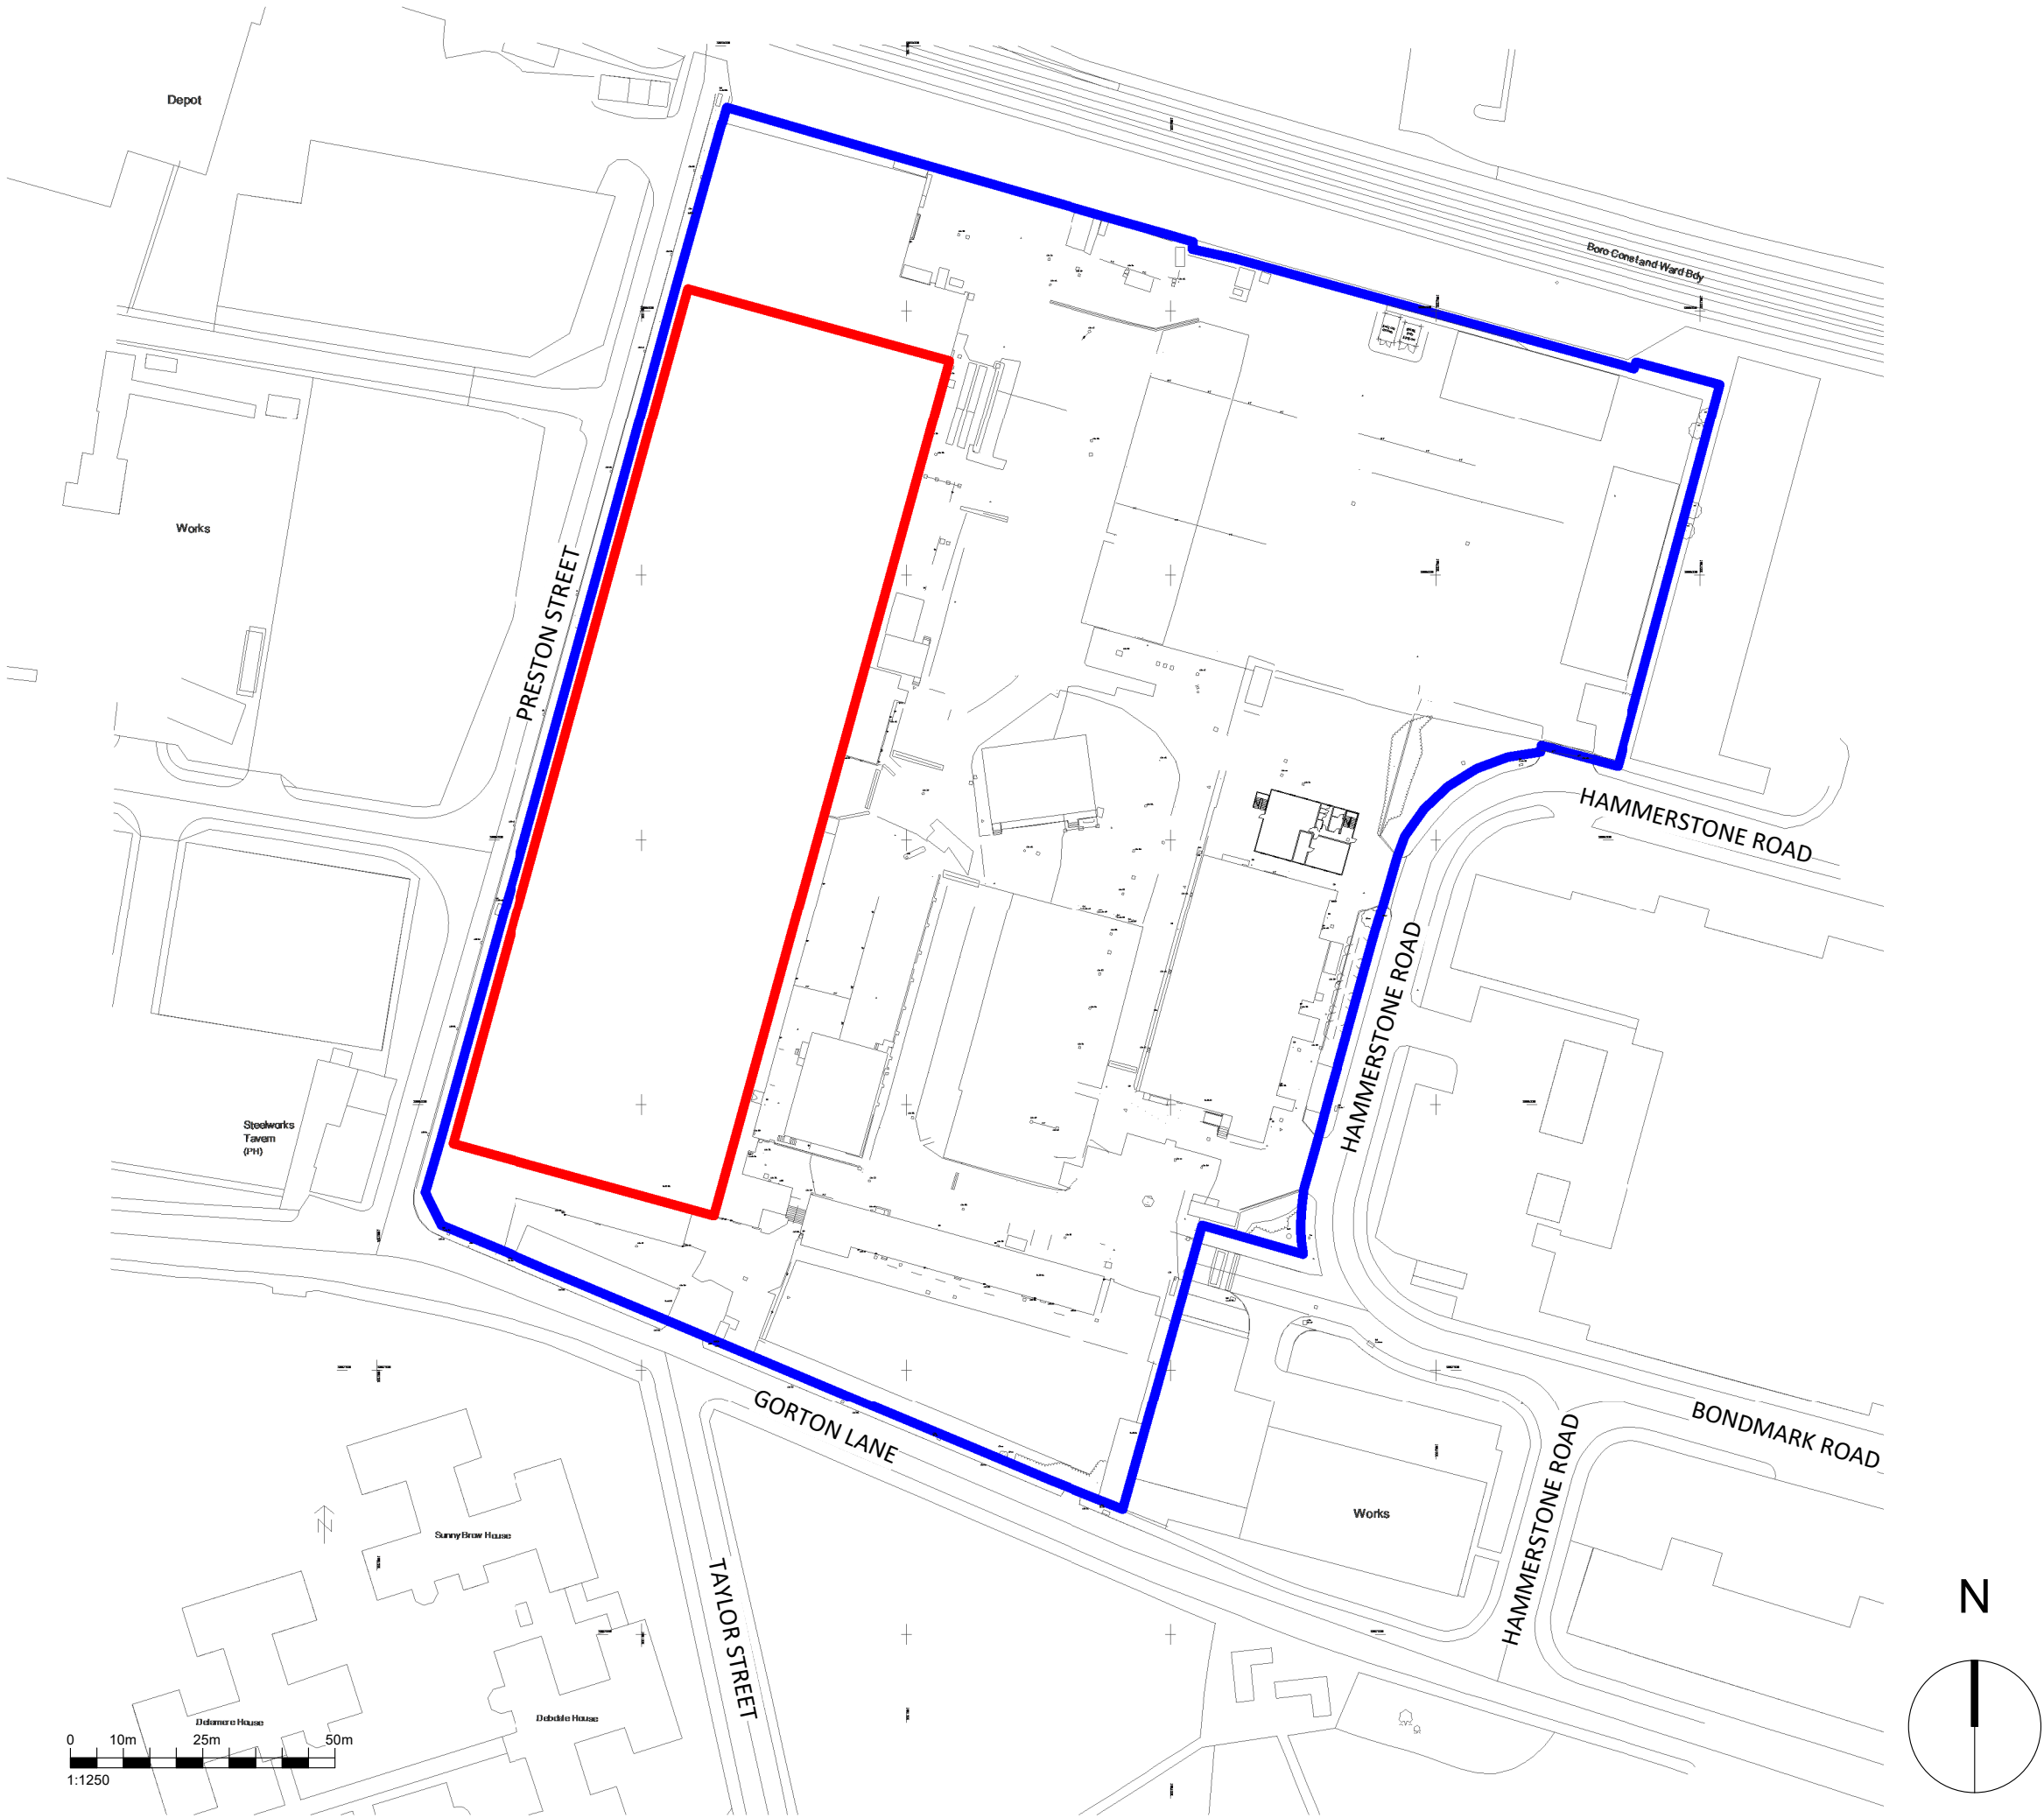

General Notes

Do not scale from this drawing. Only work to written dimensions.

All site dimensions shall be verified by the Contractor on site prior to commencing any works.

This drawing is the property of Fletcher-Rae (UK) Limited (t/a Fletcher-Rae) and copyright is reserved by them. The drawing is not to be copied or disclosed by or to any unauthorised persons without the prior written consent of Fletcher-Rae (UK) Limited.



- Ownership Boundary
- Planning Boundary

C01	First Issue	2023.09.19	AT	AT
Rev.	Description	Date	ISS	APP

Scale	As indicated
Status	PD - Published Document (Construction)
Drawn By	AT
Checked By	AT
Date	19.09.23

Client:
Morgan Sindall

Project:
**18021 Hammerstone Road
Manchester**

Sheet Name:
PV Application Site Location Plan

Project No.	Orig.	Zone	Level	Type	Role	Cls	Dwg No.	Rev
HRD-FRA-00-XX-DR-A-91-0004							C01	

fletcher|rae

Architects | Master Planners | Designers

Level 12, Tower 12, 18-22 Bridge Street, Manchester, M3 3BZ

t +44 (0) 161 242 1140
f +44 (0) 161 242 1141
w www.fletcher-rae.com
e info@fletcher-rae.com