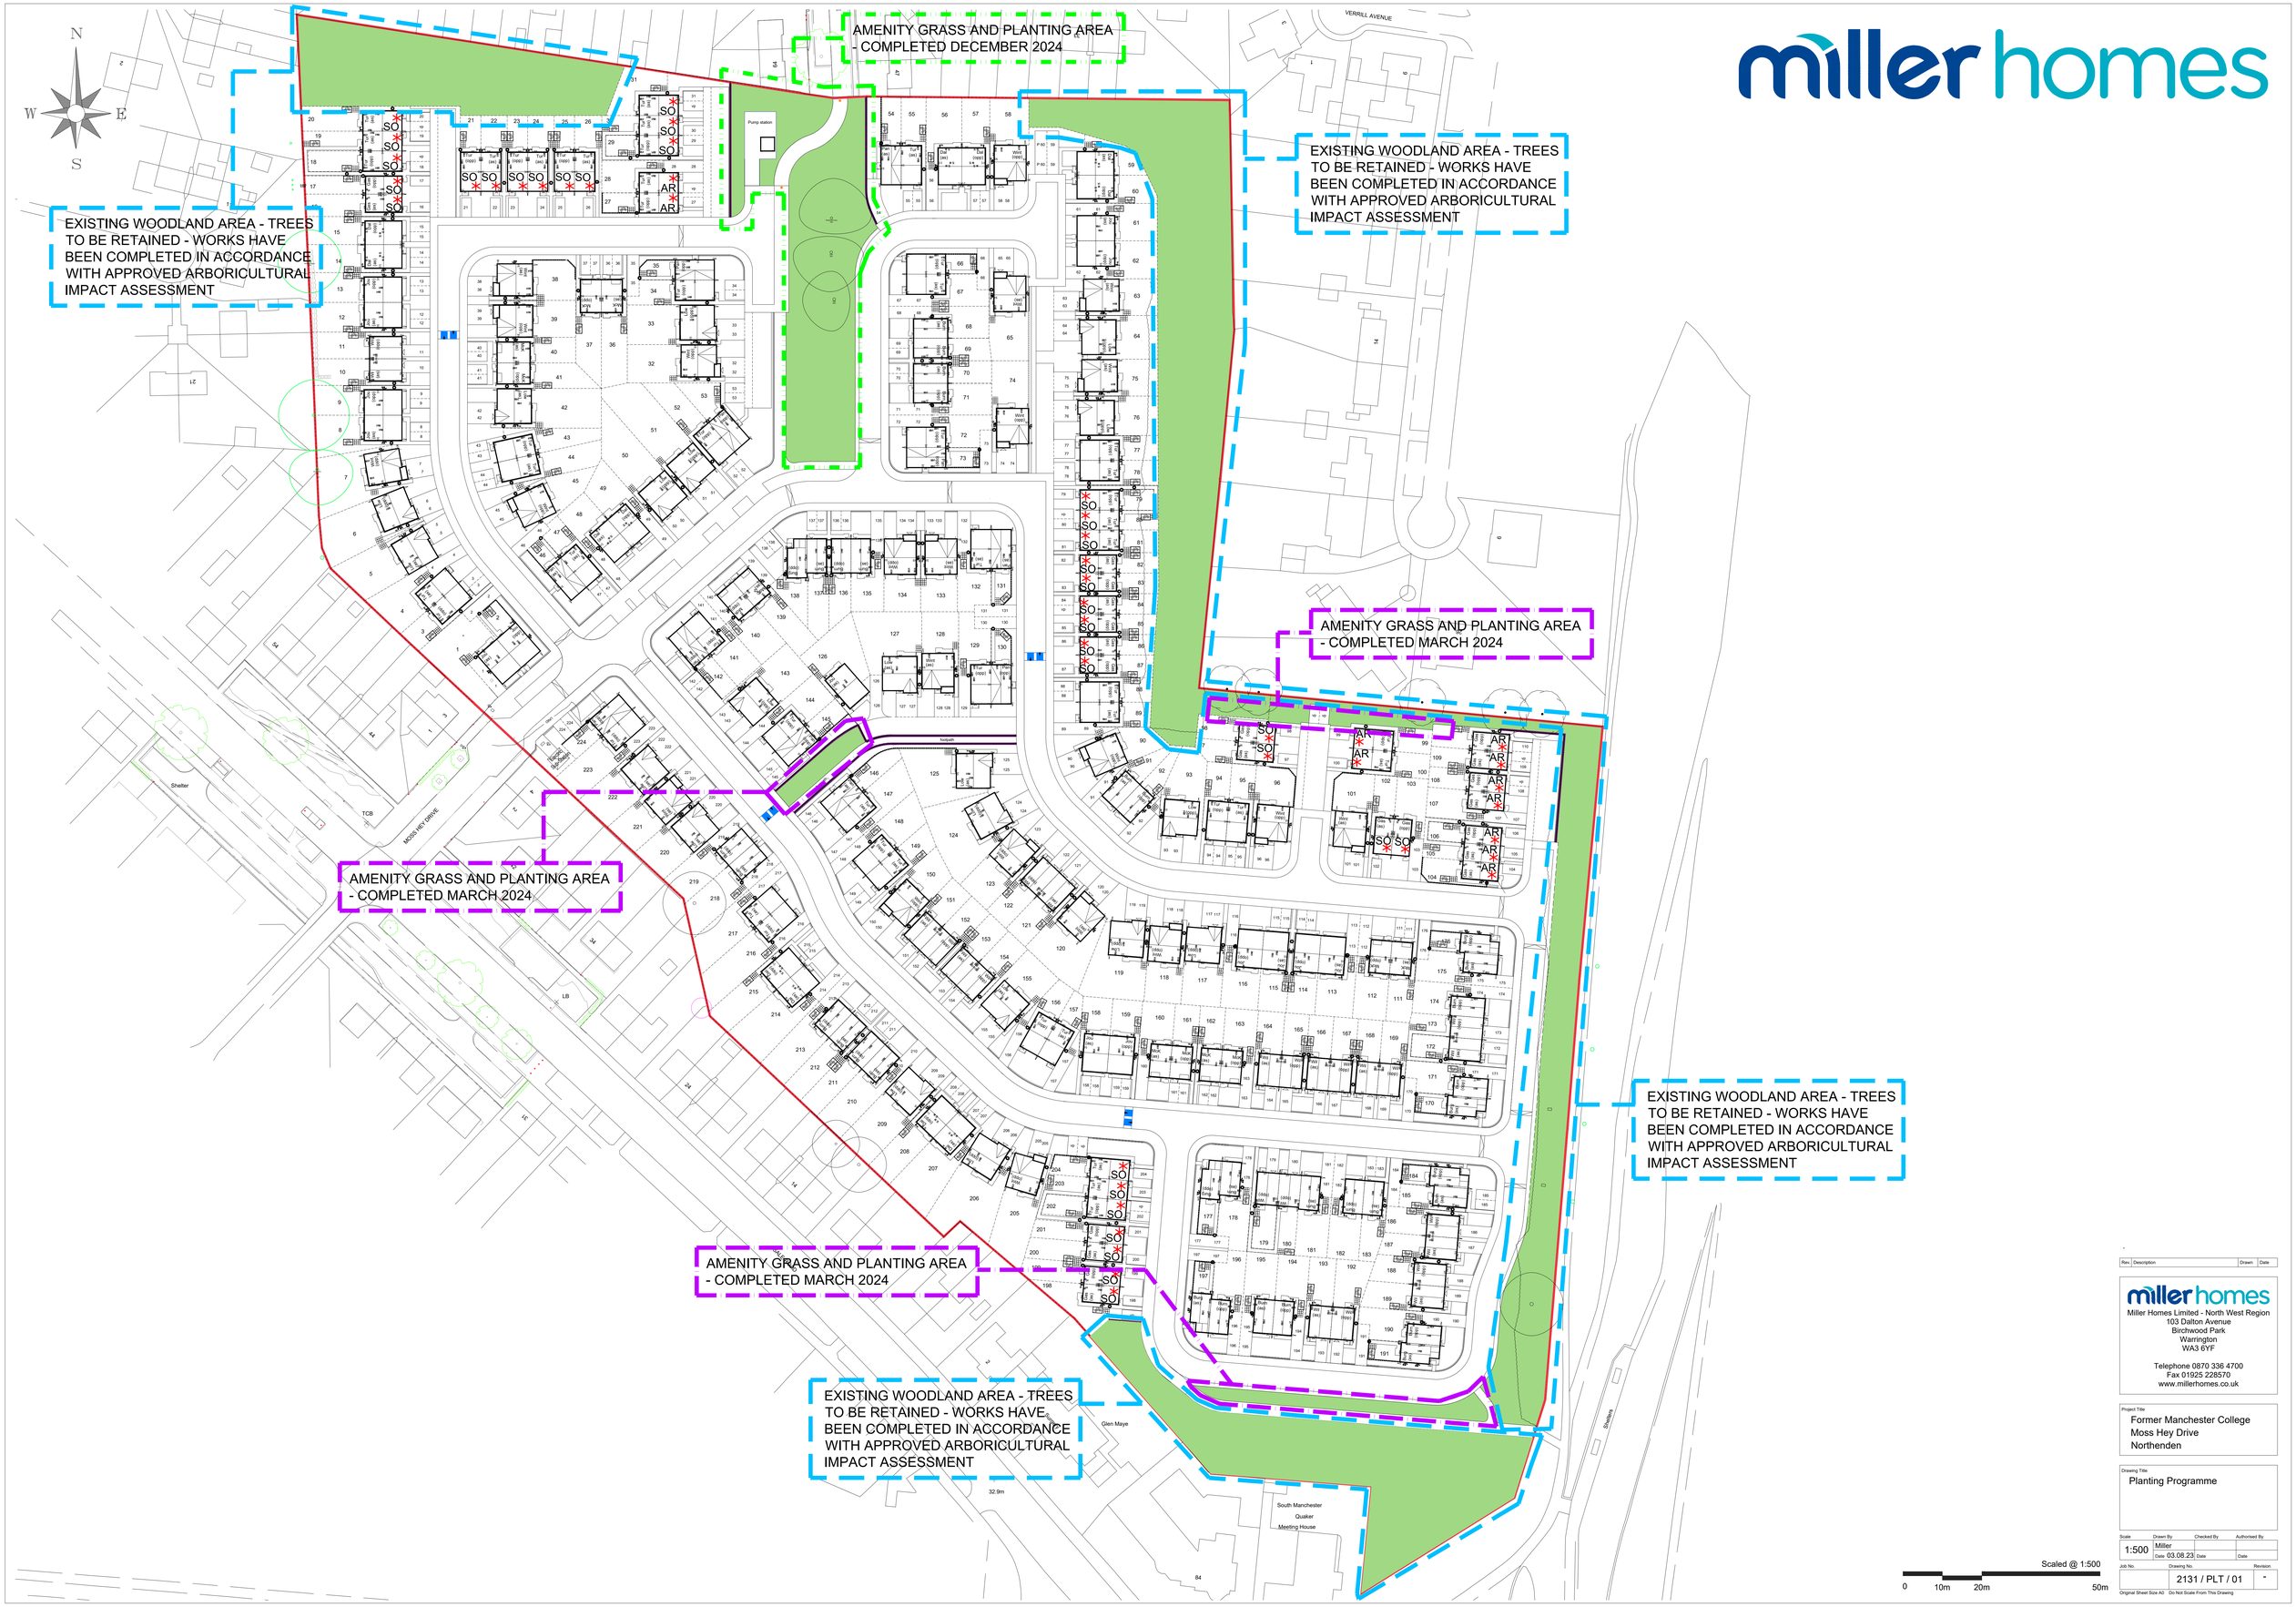

miller homes

Rev.	Description	Drawn	Date
-			

miller homes
Miller Homes Limited - North West Region
103 Dalton Avenue
Birchwood Park
Warrington
WA3 6YF

Telephone 0870 336 4700
Fax 01925 228570
www.millerhomes.co.uk

Project Title
Former Manchester College
Moss Hey Drive
Northenden

Drawing Title
Planting Programme

Scale	Drawn By	Checked By	Authorised By
1:500	Miller		
	Date 03.08.23	Date	Date

Job No.	Drawing No.	Revision
	2131 / PLT / 01	-

Original Sheet Size A0 Do Not Scale From This Drawing