


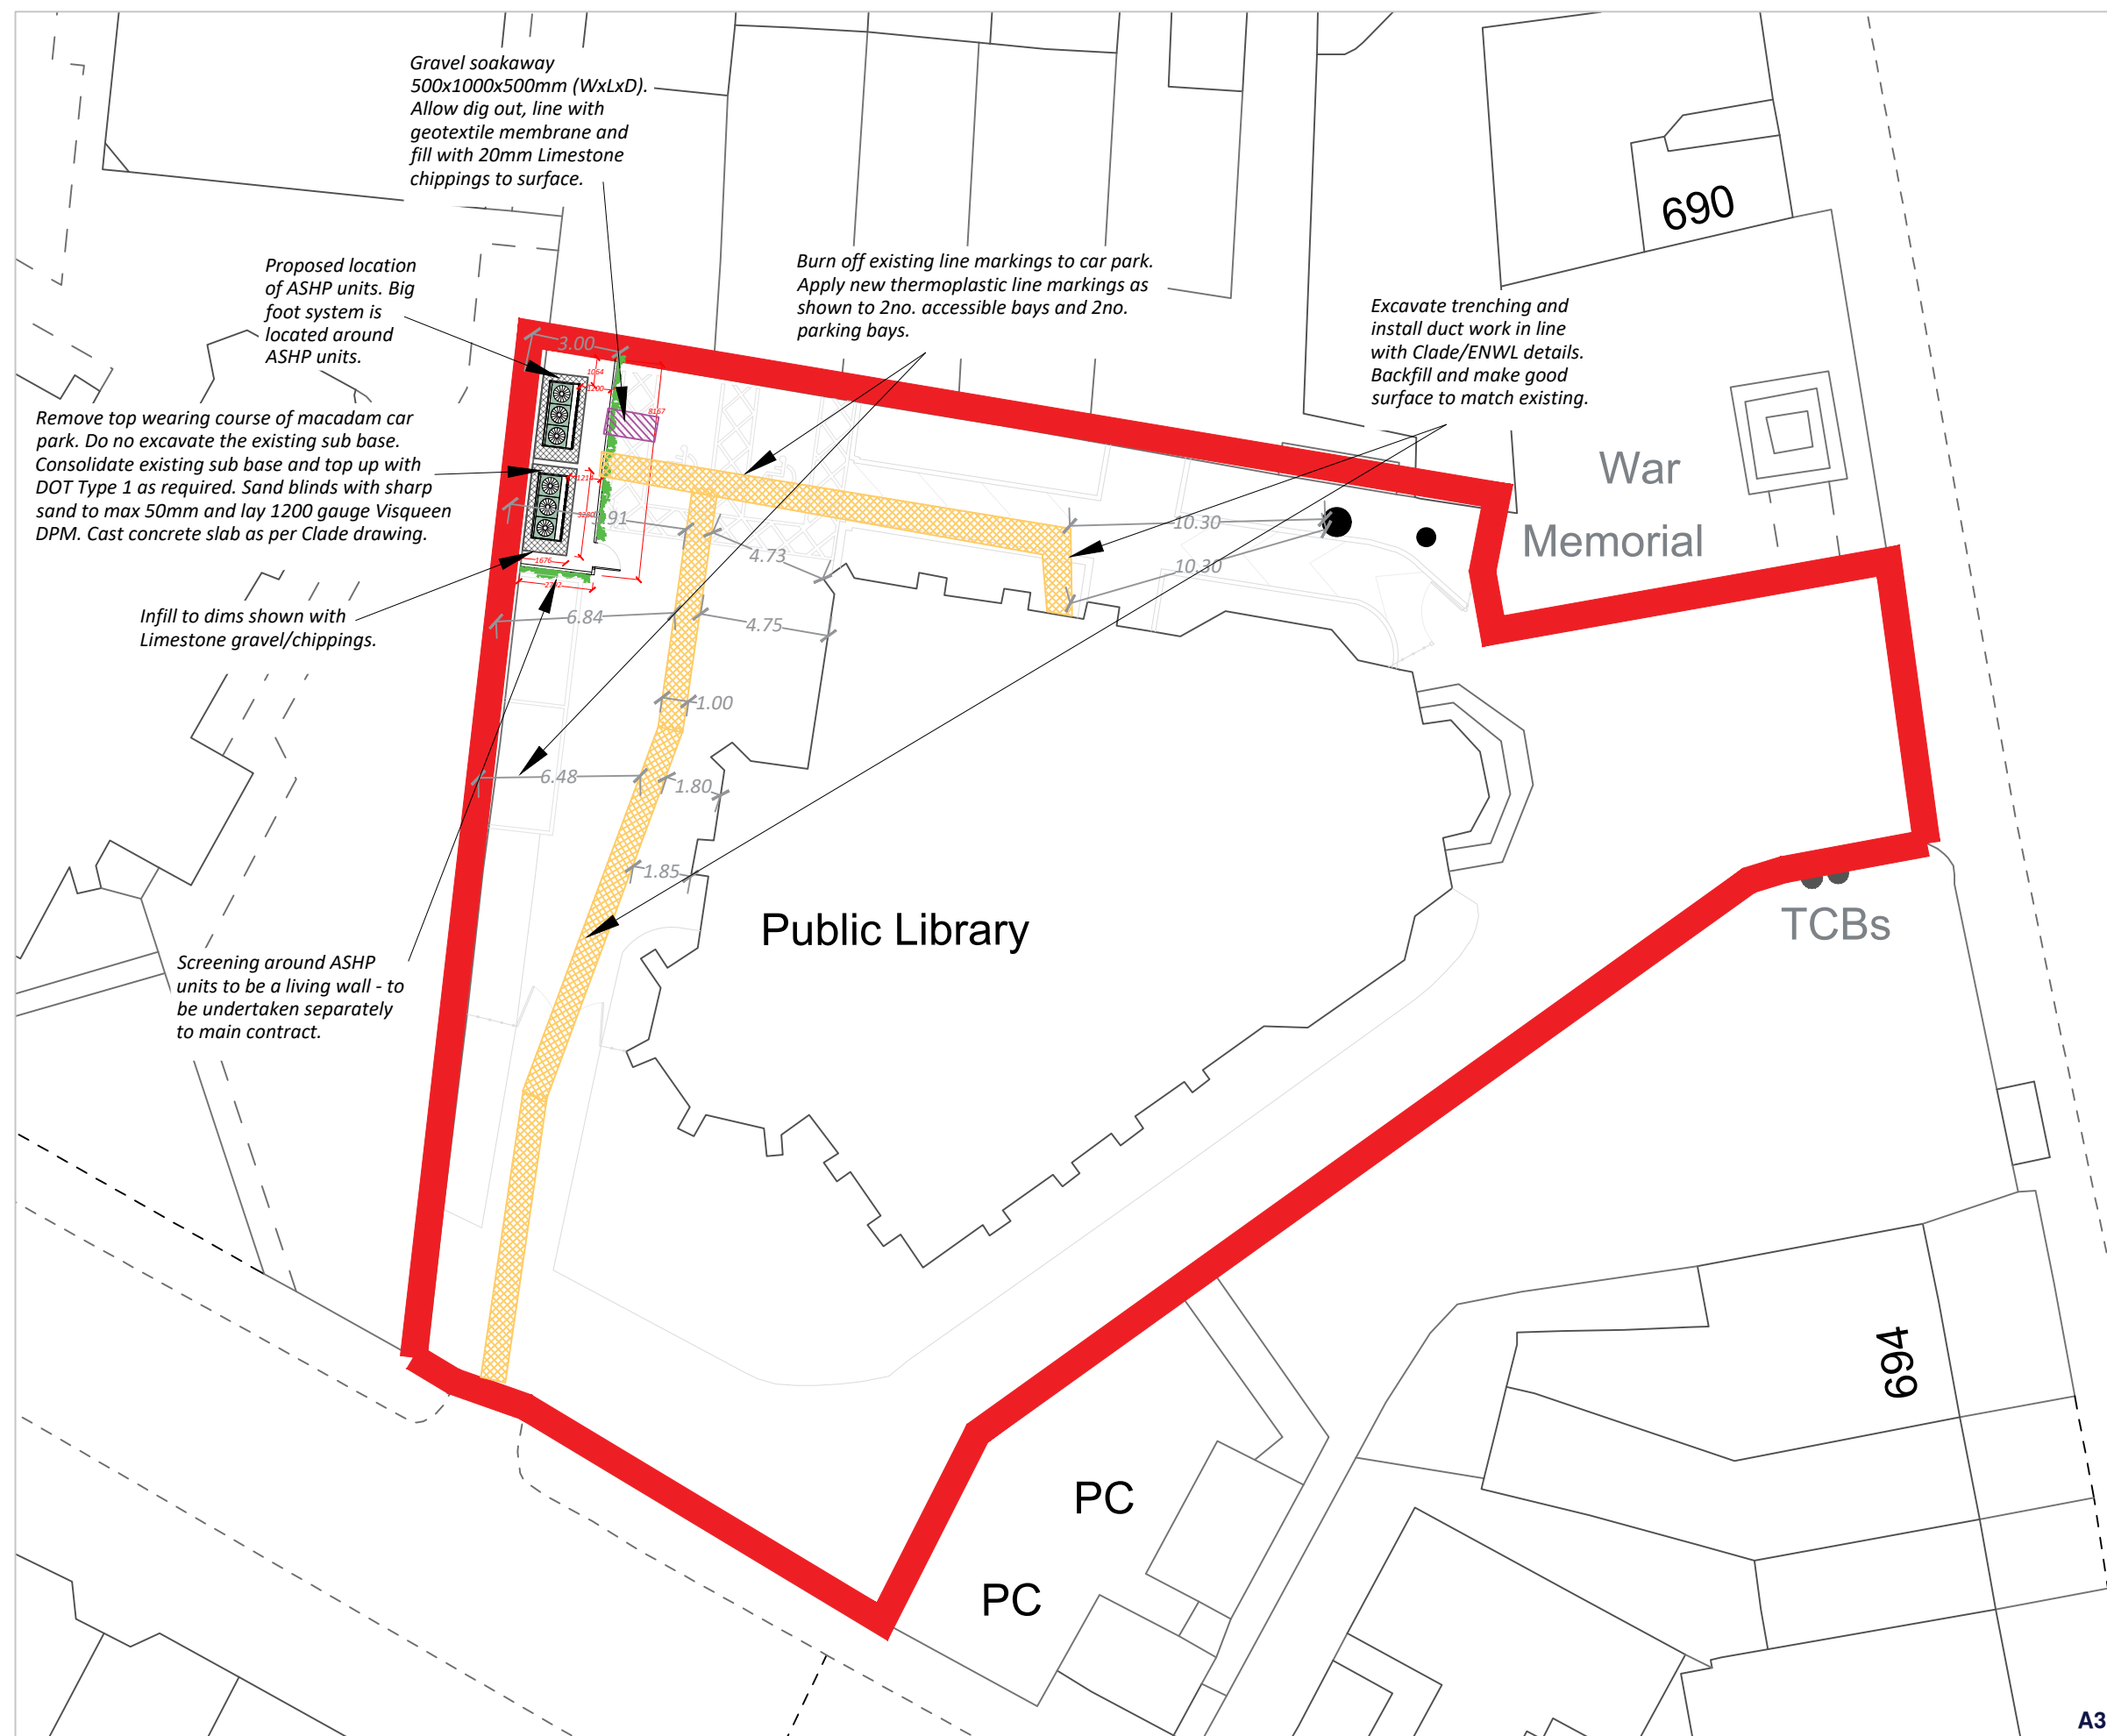

AA PROJECTS

DELIVERING EXCELLENCE WITH **DREES & SOMMER**

Notes:

Copyright: All rights reserved. This drawing must not be reproduced without permission from AA Projects Ltd. Do not scale off this drawing. All dimensions are to be checked on site by contractor / sub contractor. Any discrepancies to be reported to AA Projects Ltd.

<i>A</i>	<i>03/02/23</i>	<i>Relocation of excavation trench/duct</i>	<i>GC</i>	<i>RS</i>
<i>Rev</i>	<i>Date</i>	<i>Revision notes</i>	<i>By</i>	<i>Check</i>



AA PROJECTS

Suite 1.06
Part First Floor
South Harrington
Brunswick Business Park
Liverpool
L3 2BQ
Tel: 0151 430 2340

Office Locations
Birmingham, Leeds, Liverpool, London,
Manchester, Oxford, Rugby, Newcastle
www.aaprojects.co.uk

Client Equans MCC		Drawing Title Didsbury Library Proposed External Works			
Project Title Didsbury Library		Drawn JB		Date 08/23	
		Checked RS		Date 08/23	
DWG No.	19972-DL-010	Scale	1:250	Revision	C