


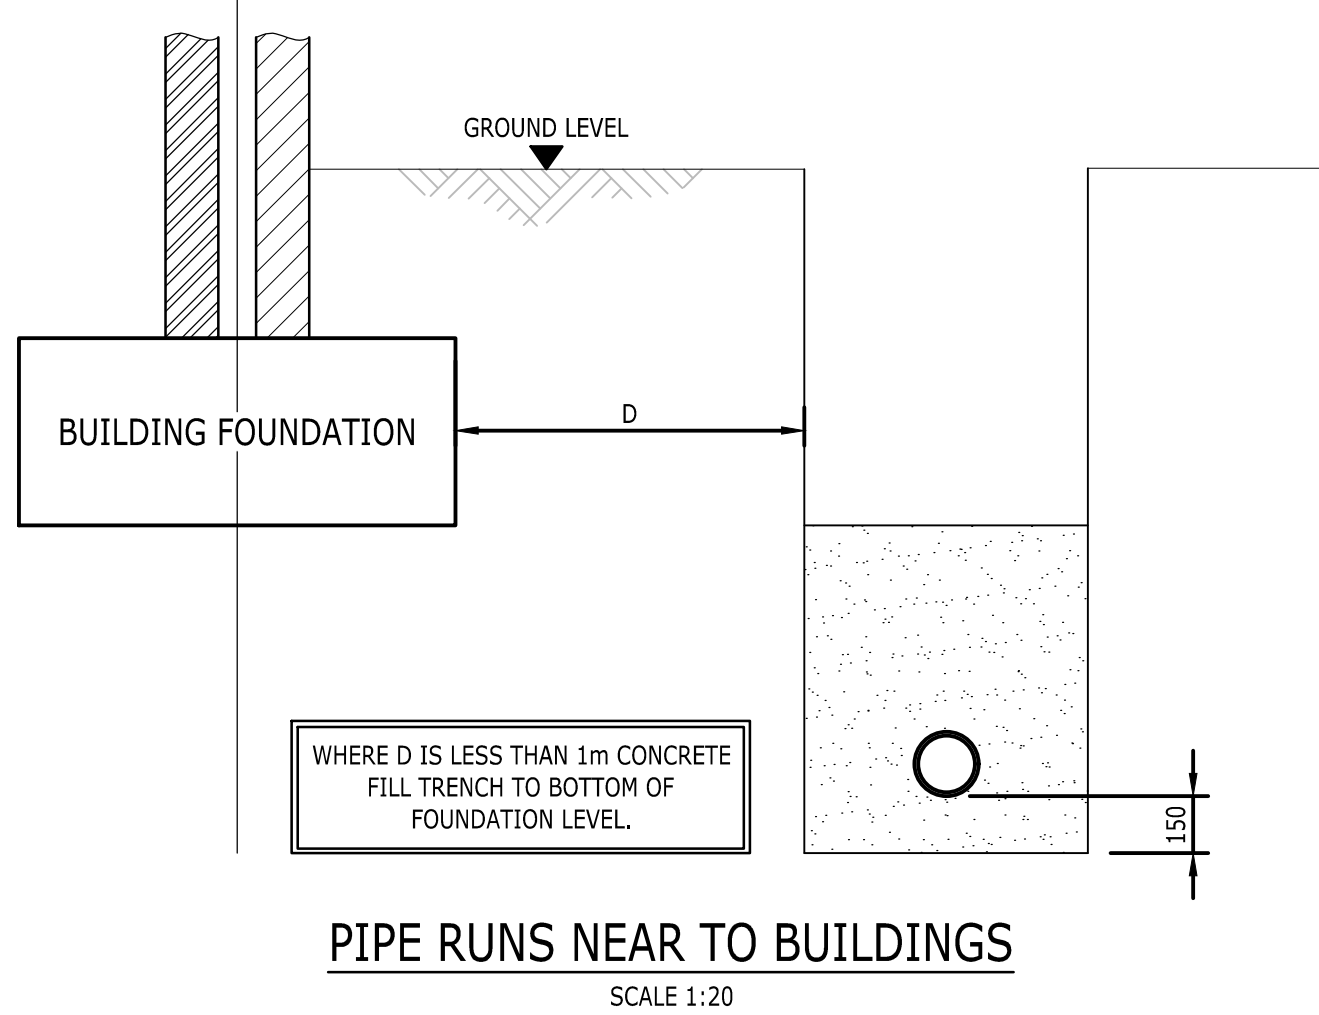


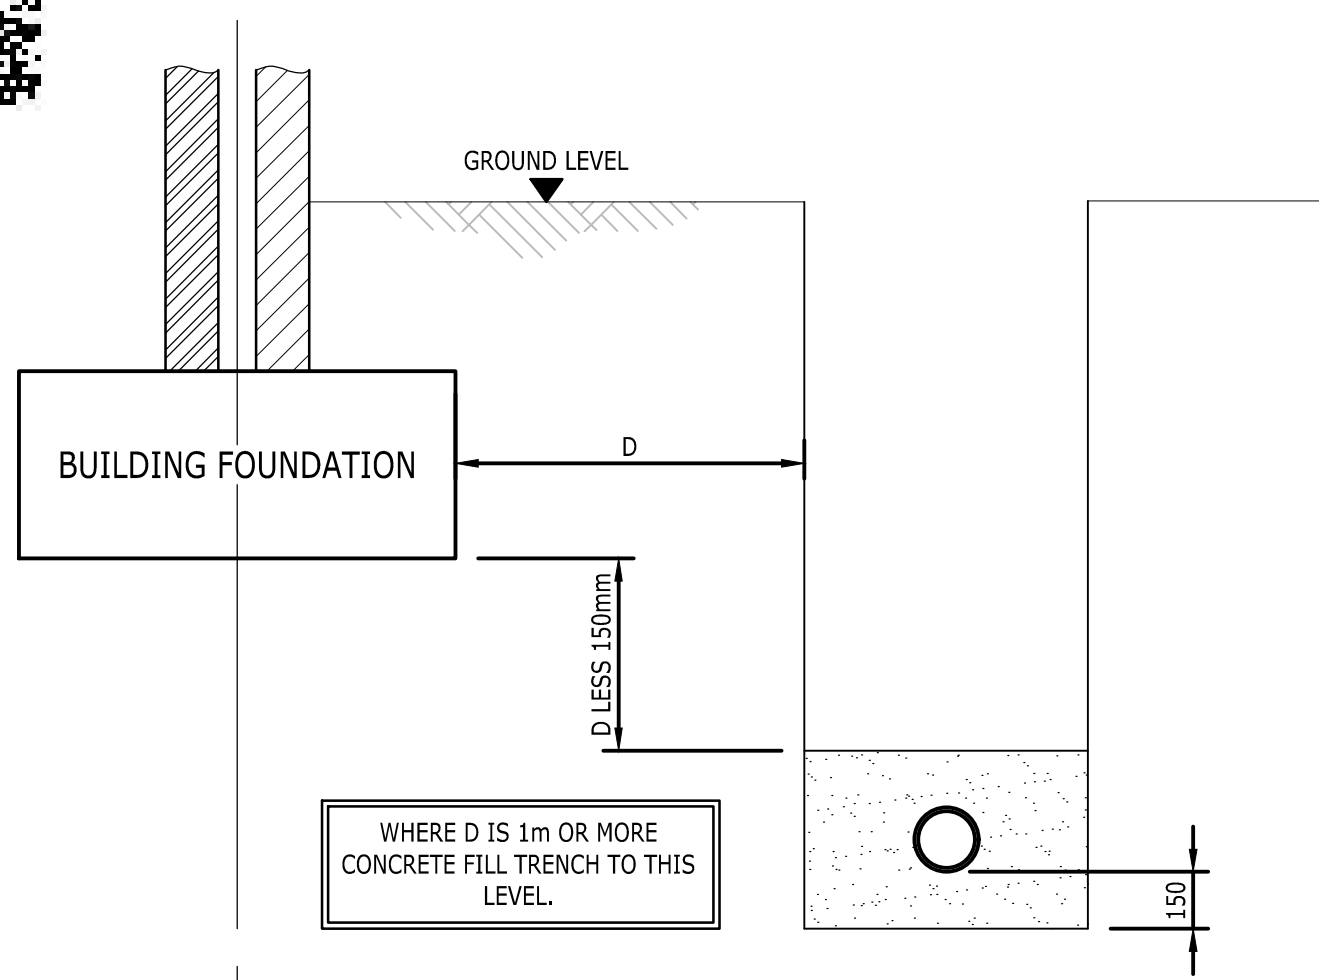


PIPE RUNS NEAR TO BUILDINGS
SCALE 1:20

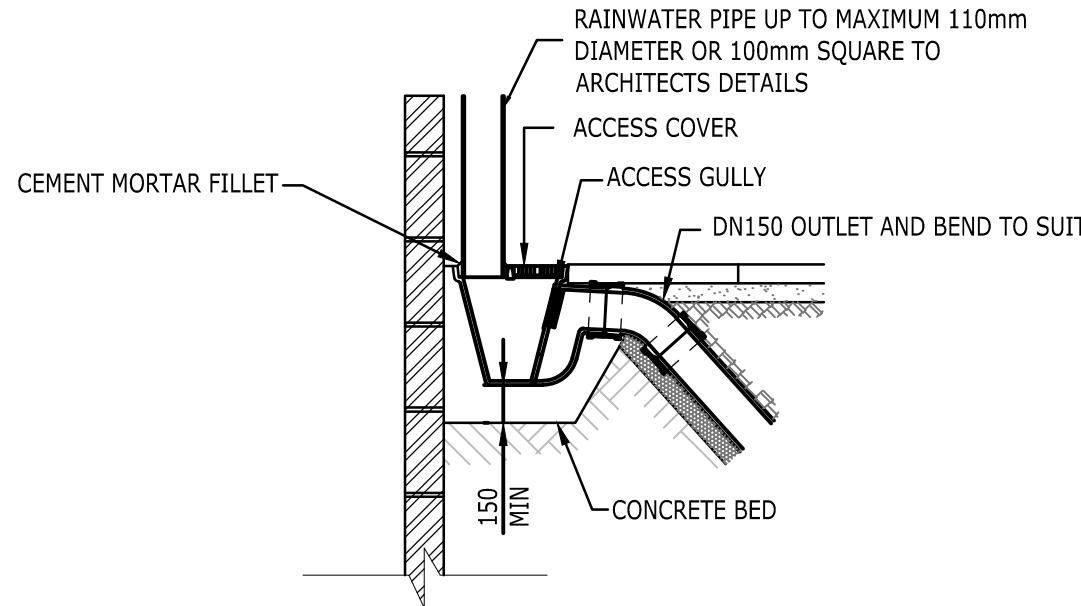


RWP BACK INLET GULLY
SCALE 1:20

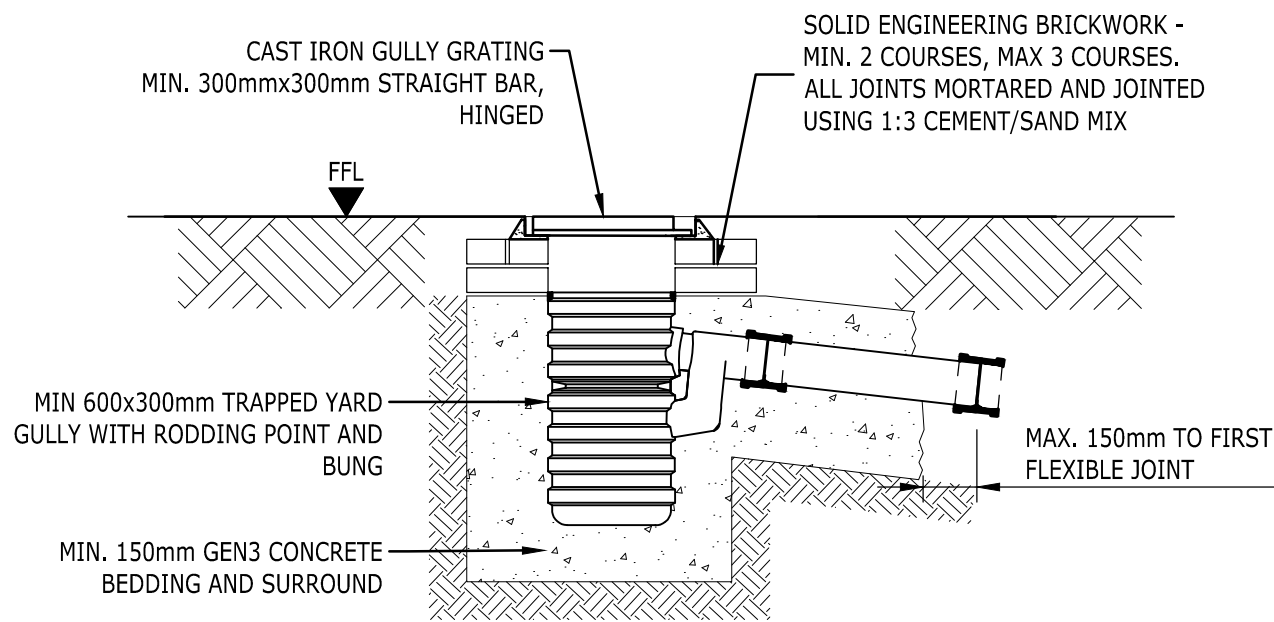


YARD GULLY
SCALE 1:20

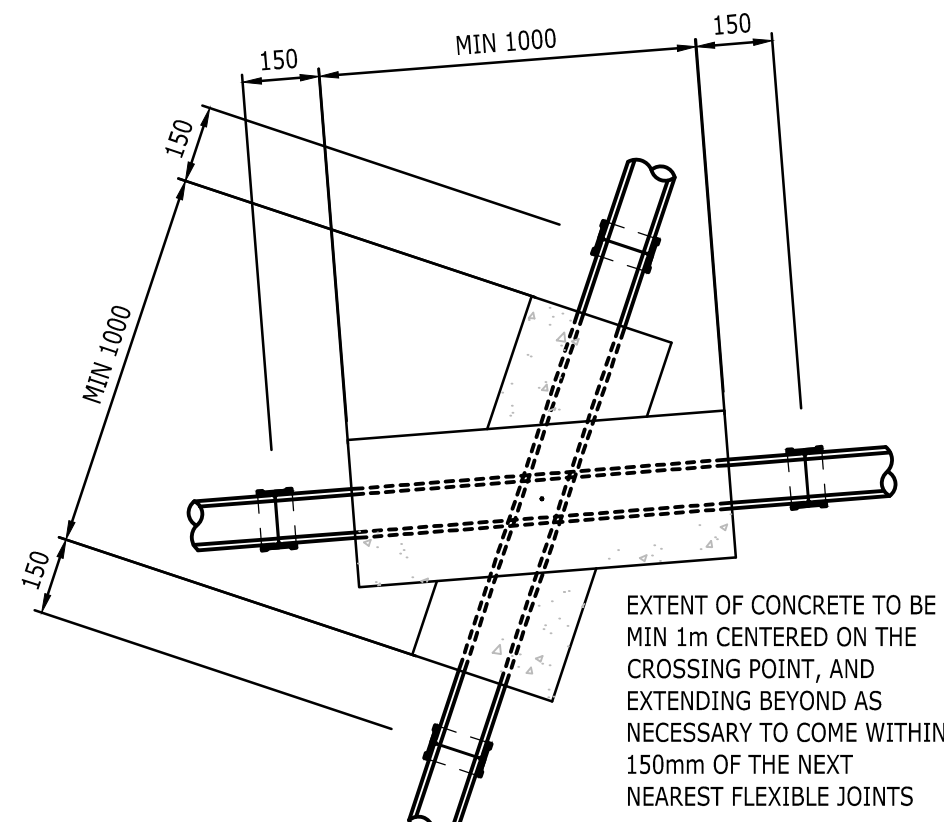


PIPE CROSSING WITH LESS THAN 300mm SEPARATION (PLAN)
NOT TO SCALE

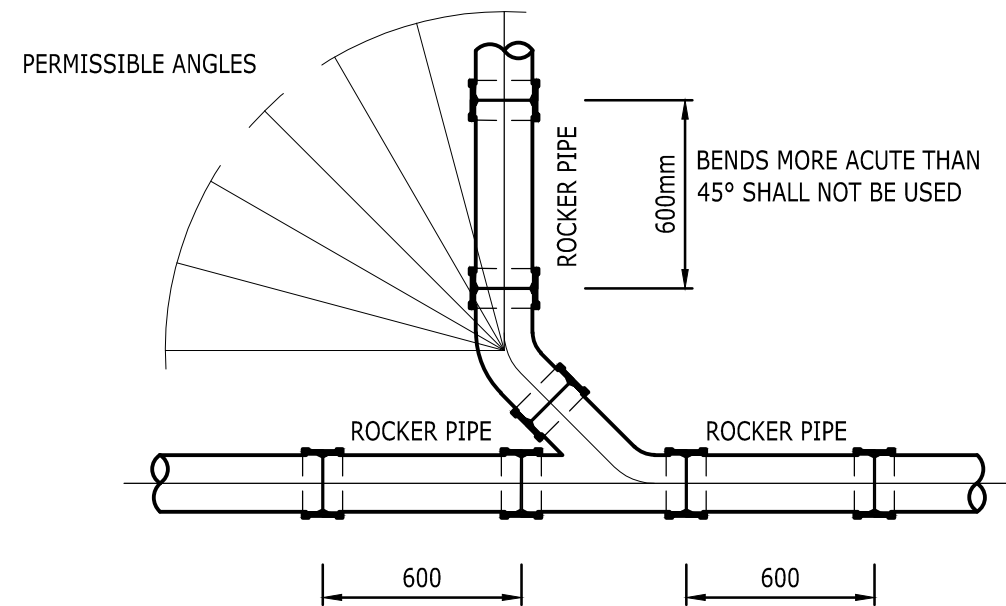


OBLIQUE JUNCTION ARRANGEMENT
NOT TO SCALE

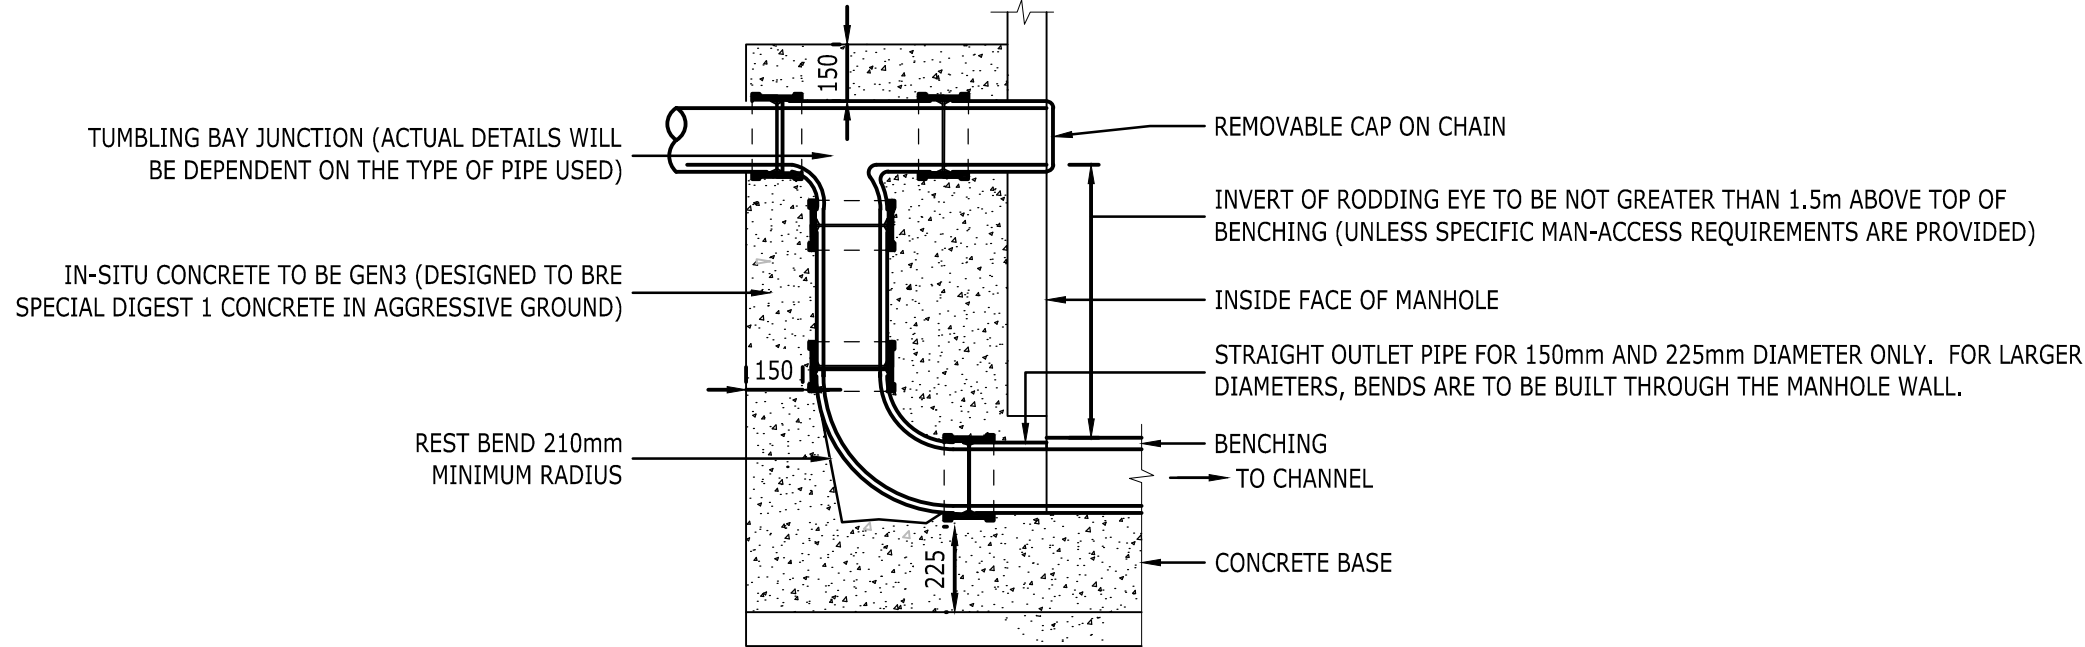


TYPICAL VERTICAL BACKDROP DETAIL
NOTE: STEEPER GRADIENTS ARE PREFERRED TO THE USE OF BACKDROPS.
TYPE OF BACKDROP TO BE USED TO BE AGREED WITH UNDERTAKER.
SCALE 1:20

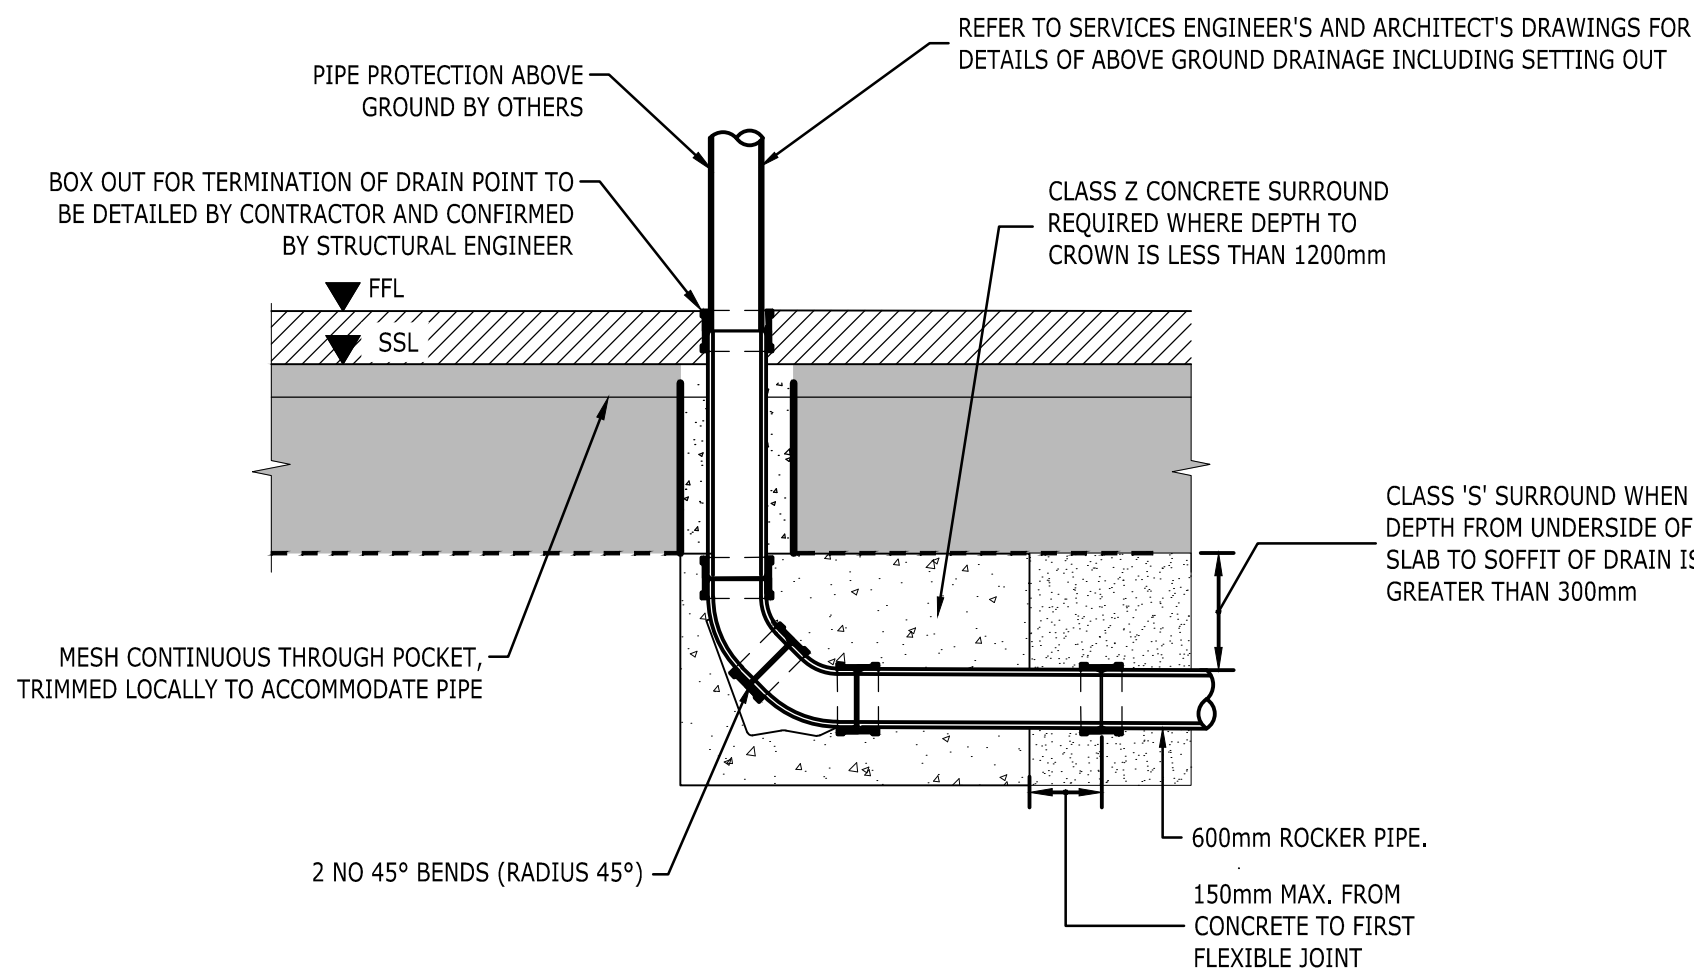

GENERAL INTERNAL STACK CONNECTION DETAIL
SCALE 1:20

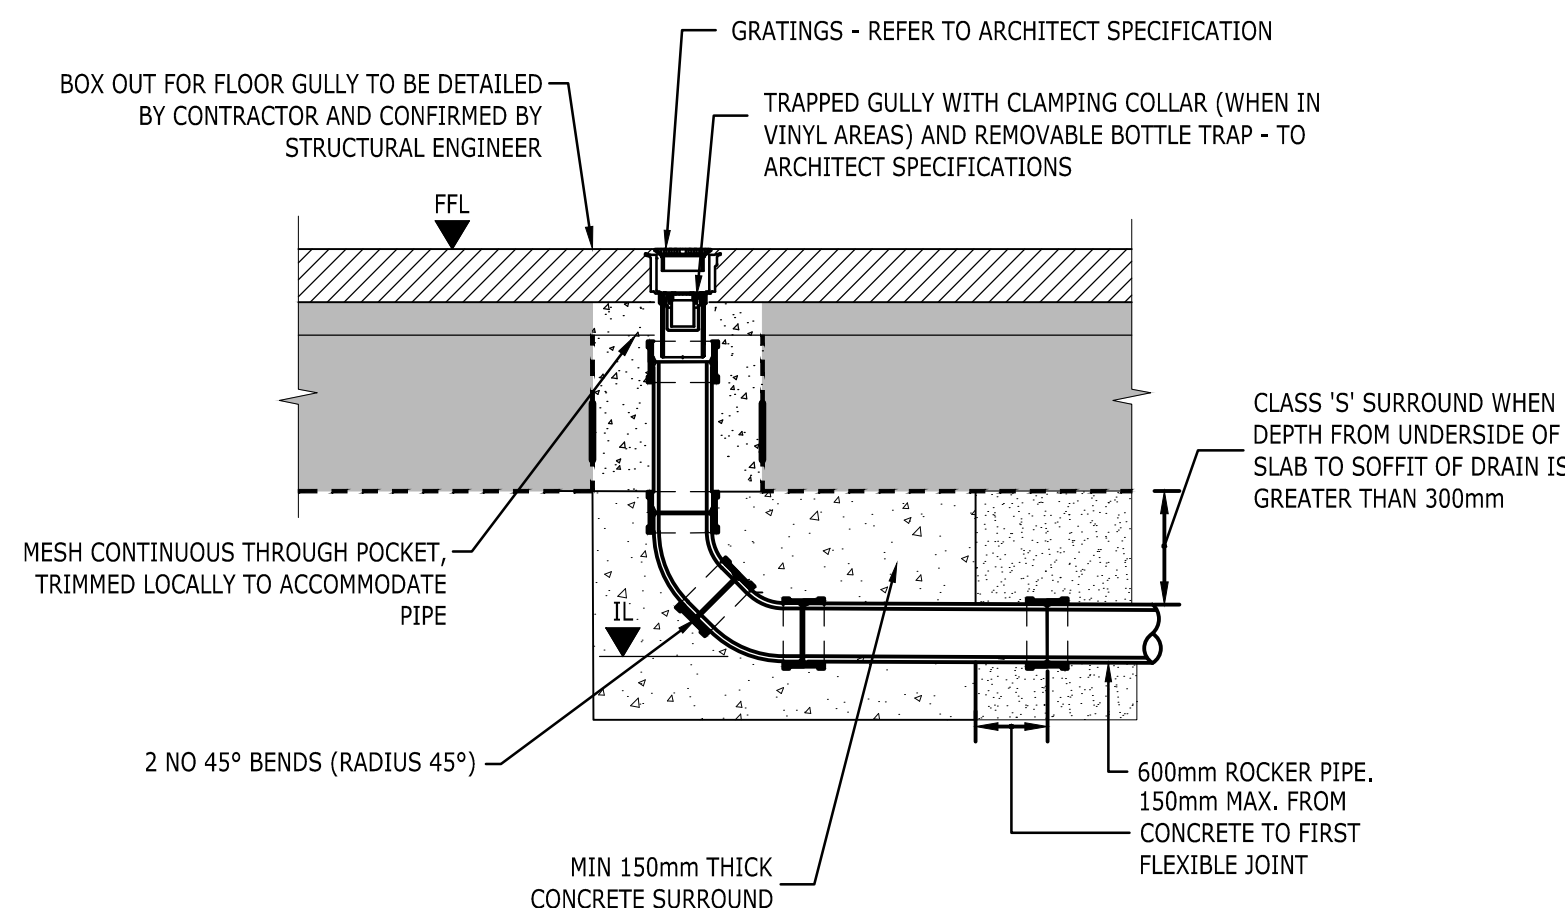

FLOOR GULLY DETAIL
GRATING TYPE VARIES FOR PLANT ROOMS AND OTHER SPACES
SCALE 1:20

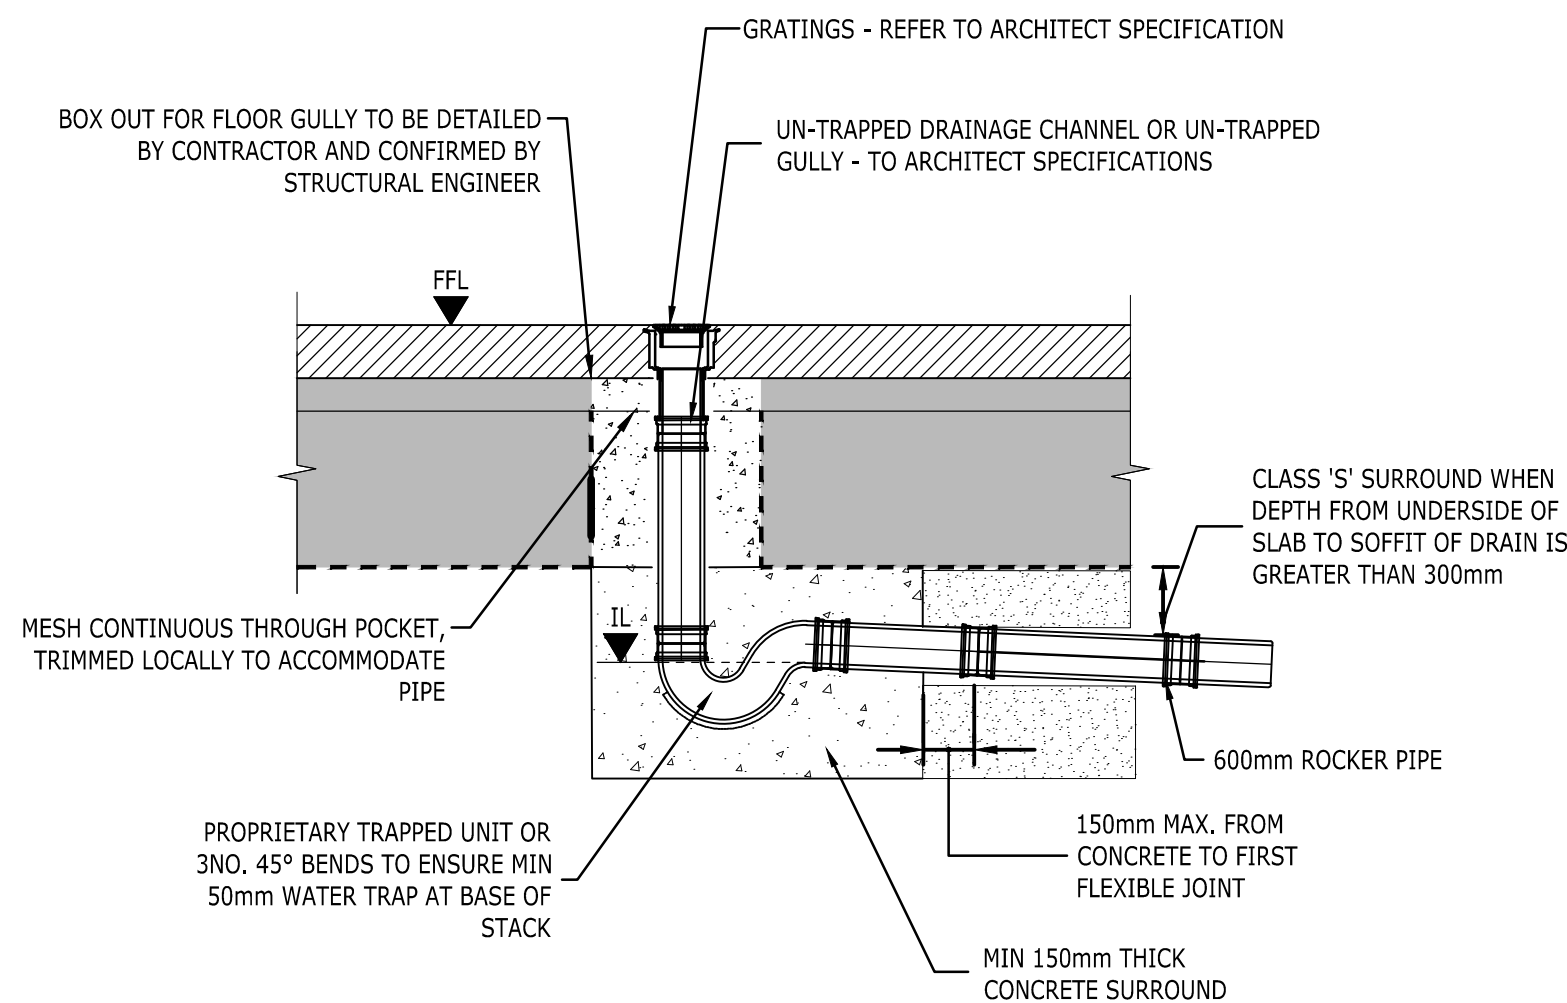

FOUL WATER P-TRAP BELOW SLAB DETAIL
FOR CHANNELS OR GULLIES WITH NO INTEGRAL TRAP INSTALLED
SCALE 1:20

COPYRIGHT RAMBOLL UK LIMITED. ALL RIGHTS RESERVED. THIS DOCUMENT IS ISSUED FOR THE PARTY WHO COMMISSIONED IT AND FOR THE SPECIFIC PURPOSES CONNECTED WITH THE PROJECT ONLY. IT SHOULD NOT BE RELIED UPON BY ANY OTHER PARTY OR USED FOR ANY OTHER PURPOSE. RAMBOLL ACCEPTS NO RESPONSIBILITY OR LIABILITY WHICH MAY ARISE FROM RELIANCE OR USE OF THIS DOCUMENT OR THE DATA CONTAINED HEREIN BY ANY OTHER PARTY OR FOR ANY OTHER PURPOSE.

Notes

- DO NOT SCALE FROM THIS DRAWING.
- ALL DIMENSIONS ARE MILLIMETRES U.N.O.
- ALL LEVELS ARE IN METRES ABOVE ORDNANCE DATUM U.N.O.
- THIS DRAWING IS TO BE READ IN CONJUNCTION WITH ALL RELEVANT ARCHITECTS AND ENGINEERS DRAWINGS AND SPECIFICATIONS.

FINAL DESIGN ISSUE DRAWING NOTES

THE FINAL DESIGN ISSUE OF THIS DRAWING INCORPORATES REVISIONS AND CHANGES MADE TO THE CONSTRUCTION ISSUE DRAWING BASED ON INFORMATION RECEIVED BY OTHERS.

IT SHOULD BE NOTED THAT RAMBOLL DID NOT HAVE A PERMANENT SITE PRESENCE DURING THE CONSTRUCTION PERIOD TO VERIFY THAT THE BUILDING AND LANDSCAPING AREA WERE CONSTRUCTED IN ACCORDANCE WITH THIS DRAWING.

FOR CONFIRMATION OF AS-BUILT CONSTRUCTION DETAILS (INCLUDING DIMENSIONS AND DETAILS INDICATED ON THIS DRAWING) REFERENCE SHOULD BE MADE TO DOCUMENTATION AND INFORMATION PROVIDED BY THE MAIN CONTRACTOR, INCLUDING AS-BUILT SUB-CONTRACTOR INFORMATION FOR SUB CONTRACTOR DESIGNED ITEMS.

F01	FINAL DESIGN INTENT	06/07 2023	SG	NM
Rev	Description	Date	By	App
			Chk	

FINAL DESIGN INTENT

ABRAHAM MOSS
LIBRARY AND
LEISURE CENTRE

RAMBOLL

tel 01244 311855 chester@ramboll.co.uk
www.ramboll.co.uk

STANDARD DETAILS
SHEET 3

Project No:	Scale (@A1):	Drawn:	Date:
1620005164	AS SHOWN	CO	JUN 19
Drawing No:	Rev:		
LP44107-RAM-B01-XX-DR-D-51402	F01		