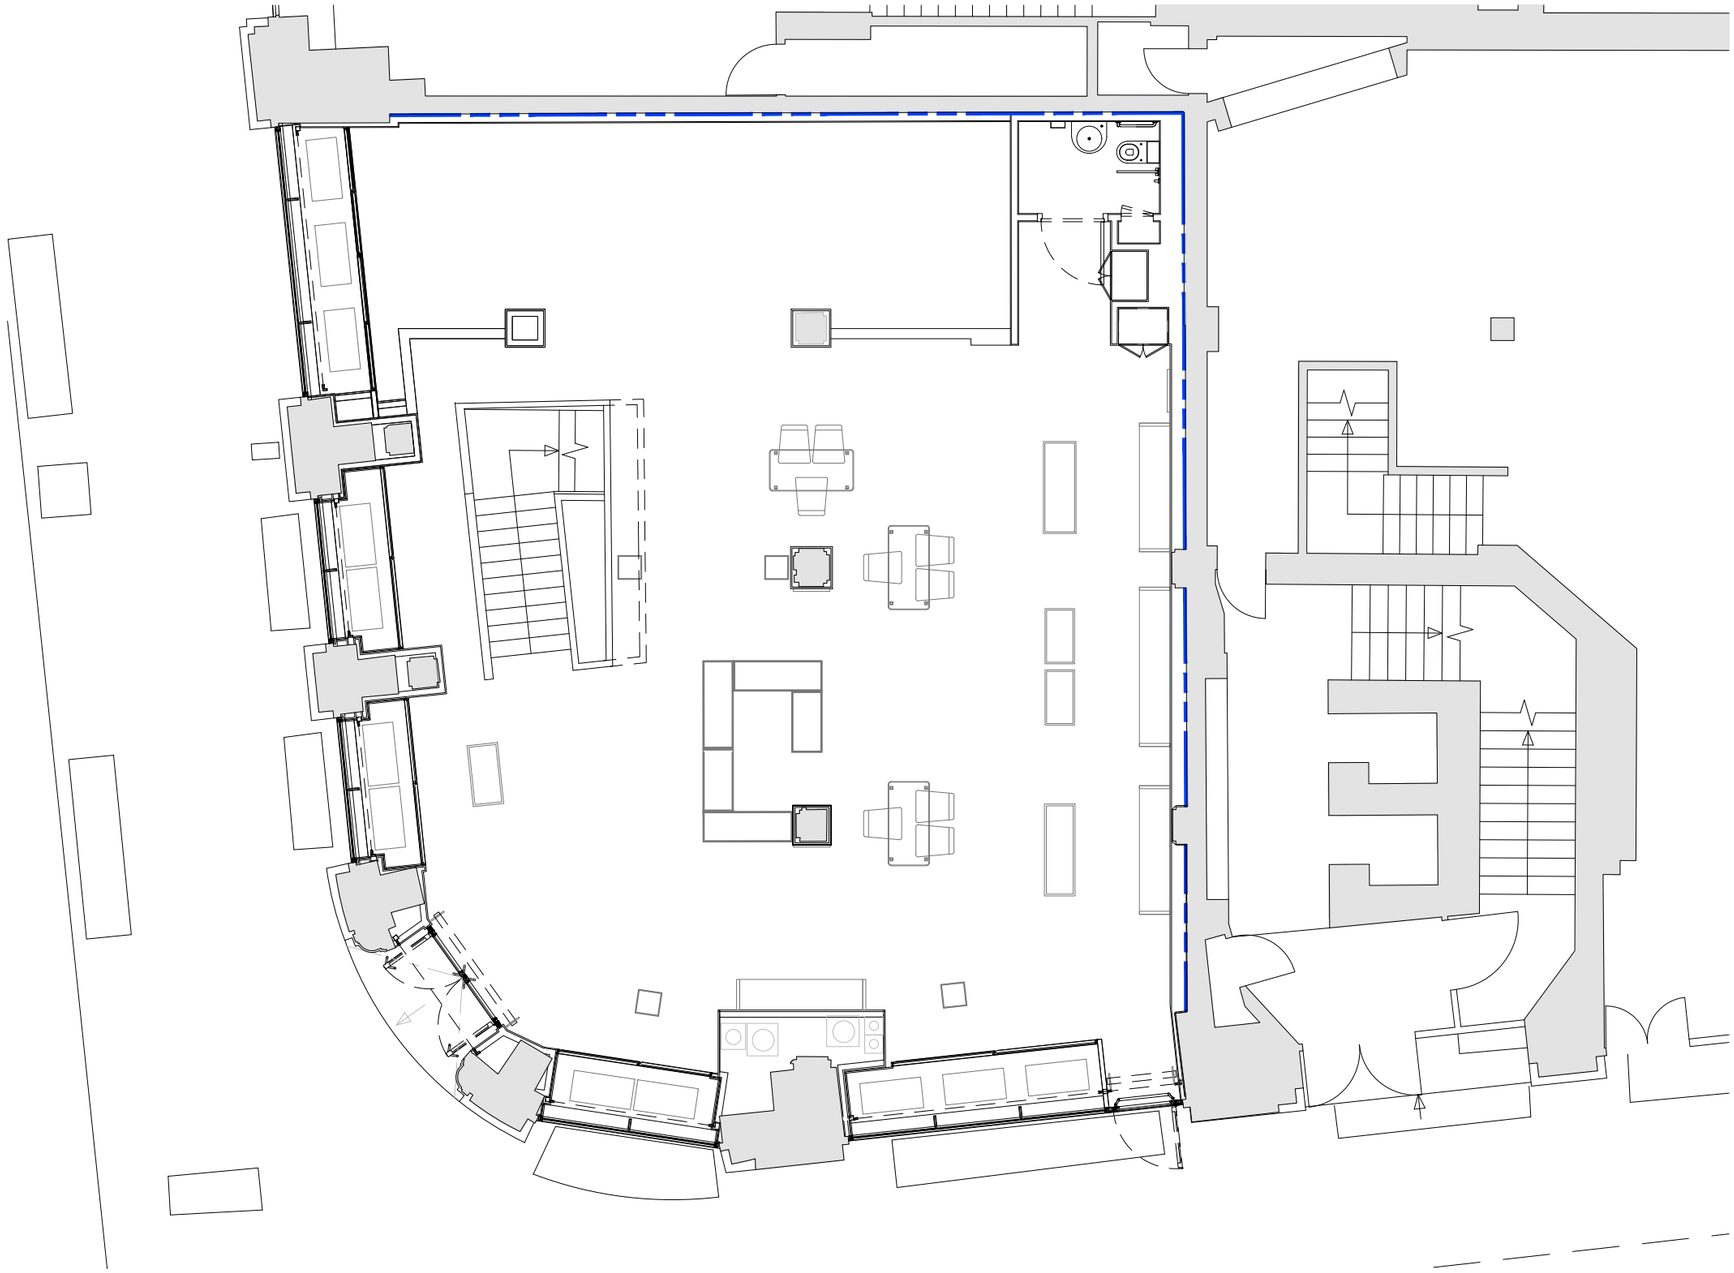


EXISTING GA PLAN
scale 1:50

SCALE 1:50
0 50 100 150

WOS MANCHESTER 2023

GENERAL NOTES

1. THIS DRAWING MUST NOT BE SCALED.
2. FOLLOWING COMMENCEMENT OF WORK ON SITE, ISSUED DRAWINGS AND DETAILS MAY BE SUBJECT TO CHANGE DUE TO SITE CONDITIONS OR CONTRACTOR DESIGN MODIFICATIONS.
3. ALL WORKS MUST BE CARRIED OUT TO THE SATISFACTION OF LOCAL AND STATUTORY AUTHORITIES, IN ACCORDANCE WITH CURRENT BUILDING REGULATIONS AND CODES OF PRACTICE.
4. ALL DIMENSIONS ARE TO BE VERIFIED WITH THE CONTRACTOR ON SITE PRIOR TO MANUFACTURE OR INSTALLATION.
5. QUADRANT DESIGN MUST BE INFORMED OF ANY AMENDMENTS TO THE DESIGN ON SITE.

MORE INFO

SCAN ME

SCAN THIS CODE TO ACCESS:

PROJECT SOW & SCHEDULES

REV.	DATE	UPDATE	BY
-	04.05.23	EXISTING LAYOUT ISSUE	OT
A	06.09.23	TENDER PACK ISSUE	CS

WORK STAGE: TECHNICAL DESIGN

CLIENT: WATCHES OF SWITZERLAND

PROJECT:
WOS MANCHESTER
ROYAL EXCHANGE THEATRE
9-11 ST ANN'S SQUARE
MANCHESTER, M2 7EF

SHEET TITLE: EXISTING GENERAL ARRANGEMENT PLAN

SCALE: AS SHOWN AT A1 | DRAWN BY: JL

SHEET NO: J002046-A1-00 | REVISION: A

INTERIOR ARCHITECTURE & DESIGN

QUADRANT DESIGN
58 KINGS ROAD,
READING,
RG1 3AA

(+44)0118 9591 581
hello@quadrantdesign.co.uk
www.quadrantdesign.co.uk