© 2012 RAFAEL VIÑOLY ARCHITECTS

Notes

1. This drawing is copyright and is for use on this site only. This drawing should be read in conjunction with all relevant consultants drawings and specialist contractors/supply chain drawings and specifications. Contractor shall be responsible for the production of As-Built Information.
2. This drawing is based on the R.V.A. Site Background DR33 dated 4 July 2013 and ground levels from Planit.
3. Details of rainwater harvesting systems to be confirmed by Balfour Beatty.
4. This drawing is to be read in conjunction with the health and safety and hazard register.
5. Pitch drainage shown on this drawing is indicative only. Contractor should refer to Mallisons drawings for details.
6. All dimensions are in mm, all levels in mAOD unless specified otherwise.
7. All drainage works are to be in accordance with Sewers for Adoption 6th edition, The Building Regulations CESWI 7th Edition and the External Drainage Specification: MCFA-ARP-SP-502 unless specified otherwise.
8. This drawing is to be read in conjunction with drainage details drawings D407.01 to D407.05.
9. Oil separators will also require an alarm system to notify when oil storage reaches 90% capacity. Alarm System designed by Balfour Beatty.
10. Attenuation tank and inlet stubs are already constructed and are not to be included in these works.
11. Drainage infrastructure to be suitable for ground conditions and pitch fertilizers as specified in External Drainage Specification document: MCFA-ARP-SP-502 Appendix A.
12. Setting out of channel/kerb/gully drainage to be coordinated with kerb detail specified in Planit drawings.
13. PI manufacturer to be on EA approval suppliers list to meet PPG requirements.
14. Manhole shaft type B, as shown on drg. D407.01.
15. All channel drainage connections to be 150mmØ where sump unit is used. Connection slope min 1:100.
16. Gully and kerb drain connections to be minimum 150mmØ and minimum gradient of 1:150.
17. Pipe number denotes upstream manhole number.
18. Recessed manhole covers required in areas of surfacing including:-
    - In-situ concrete
    - Hot rolled asphalt
    - Coloured EPDM polyemeric

    As per landscaping drawing series L111.00.
19. Setting out data provided for ACO channels is for the channel centreline.
20. Levels on internal roads and immediate surroundings are generated from C161.40.A. Levels away from carriageway are generated from Planit drawings and surface from C050.20_ Rev02

Key

- Site Boundary
- Surface water drainage pipe
- Surface water manhole
- Surface water gully and connection
- Slot drain such as ACO Qmax 225 channel or similar
- Trapped Channel drain such as ACO multidrain or similar
- Trapped Kerb drain such as ACO kerb drain HB225 or similar
- Surface water pitch drainage (see note 6)
- Surface water attenuation tank (see note 11)
- Surface water rainwater harvesting by others (see Note 3)
- Rodding eye
- PI — Petrol interceptor
- Rain water pipe (RWP)
- Rodding eye
- Foul water drainage pipe
- Foul water manhole
- Petrol interceptor
- MH 23.005 / F1 MH24 — Manhole number
- 300Ø — Pipe diameter
- UU-5803 — Existing UU drainage (refer to site constraints drawing MCFA-ARP-SKH-CX-001for details)
- BD — Backdrop
- LP — Low point of channel and slot drains
- HP — High point of channel and slot drains
- Continued to Below Slab Drainage

Reproduced from Ordnance Survey digital map data ©Crown copyright 2012. All rights reserved. Licence number 100026380

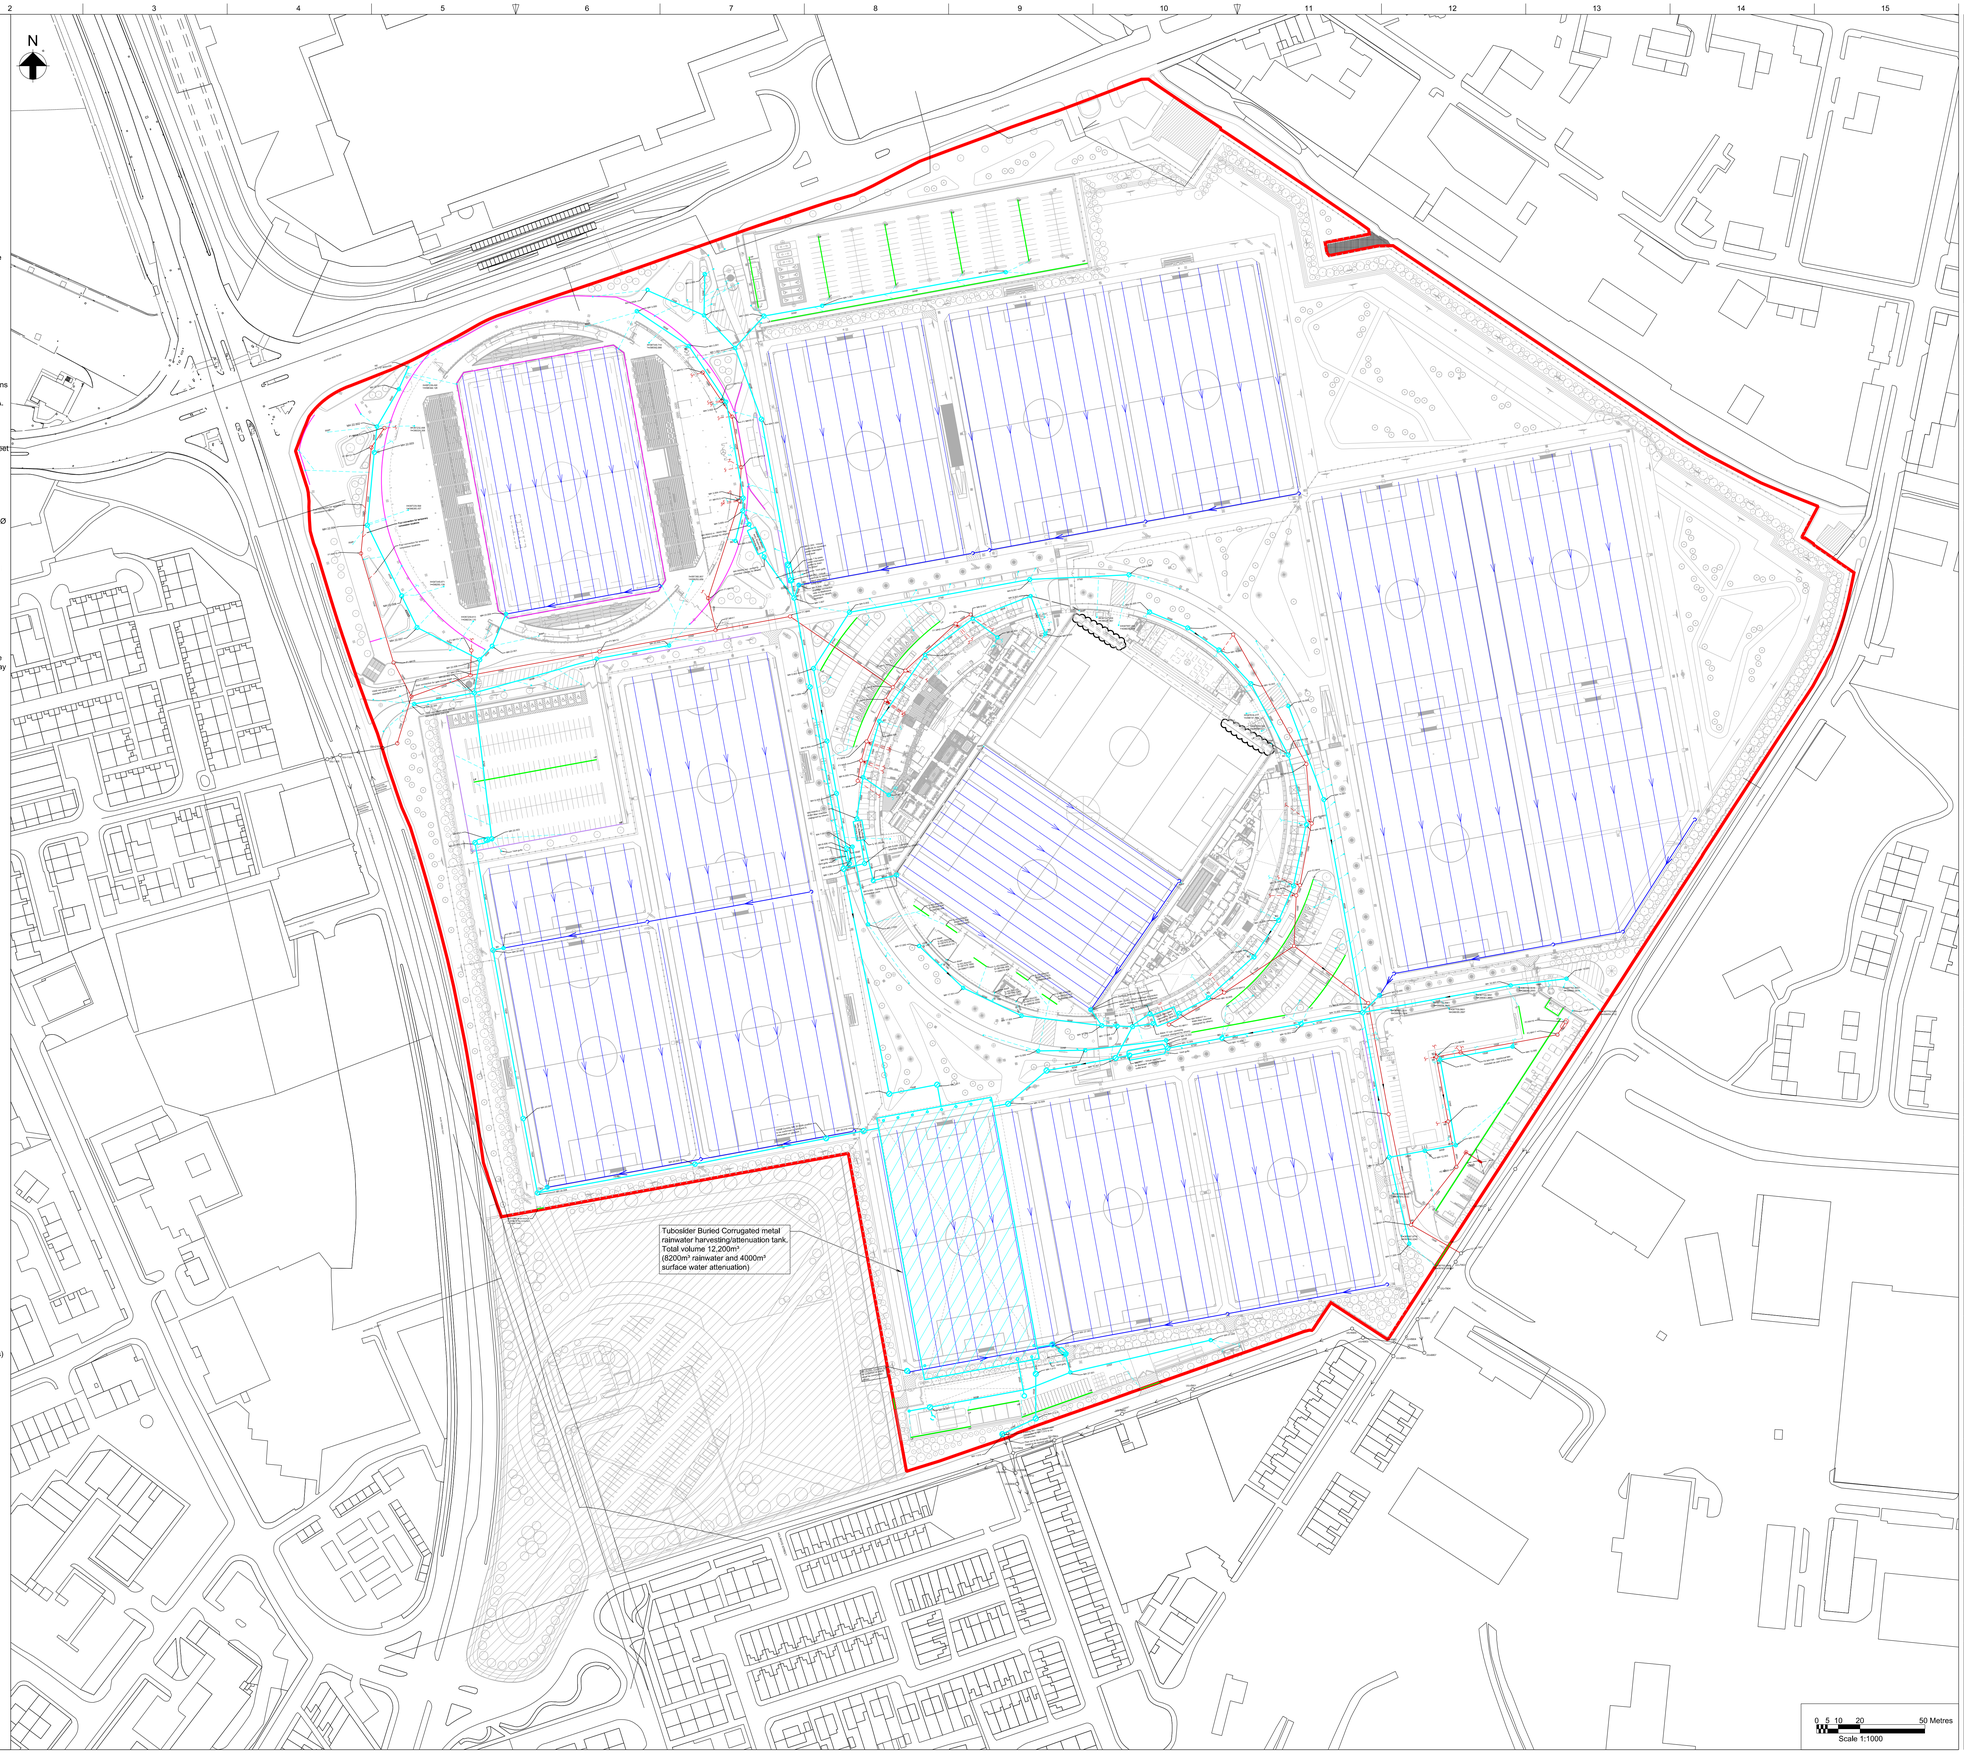

KEY PLAN:

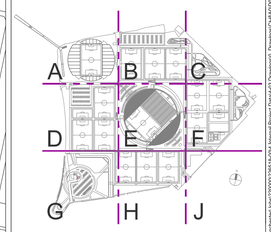

PROJECT NAME AND LOCATION:

CITY FOOTBALL ACADEMY
MANCHESTER, M11 3FF
TEL: N/A

OWNER:

MANCHESTER CITY FOOTBALL CLUB LTD
ETIHAD STADIUM,
MANCHESTER, M11 3FF
TEL: +44 161 438 7768

PROJECT MANAGER / CDM CO-ORDINATOR:

CHRISTAL MANAGEMENT LTD
BASS WAREHOUSE, 4 CASTLE STREET
MANCHESTER, M3 4LZ
TEL: +44 161 819 2822

DESIGN AND BUILD CONTRACTOR:

BAM CONSTRUCTION LTD
NEW COURT, REGENTS PLACE, REGENTS ROAD
SALFORD, MANCHESTER, M5 4HB
T: +44 161 877 9274

ARCHITECT OF RECORD:

RAFAEL VIÑOLY ARCHITECTS PC
11 - 29 FASHION STREET
LONDON, E1 6PX
TEL: +44 20 8206 6200

STRUCTURAL ENGINEER:

ARUP
8TH FLOOR, ST JAMES'S BUILDINGS, OXFORD STREET,
MANCHESTER, M1 6EL
TEL: +44 161 228 2331

ENVIRONMENTAL ENGINEER:

BALFOUR BEATTY PLC
MANDARIN COURT
820 CENTRE PARK, WARRINGTON, WA1 1GG
TEL: +44 1925 632255

LANDSCAPE ARCHITECT:

PLANIT
2 BACK GRAFTON, ALTRINCHAM
CHESHIRE, WA14 1DY
TEL: +44 161 928 9281

REV	DESCRIPTION	DATE	DRWN	APRV
13	Channel Drains Removed	31 ■ 03 ■ 14	AR	AR
12	Revised gullies locations at Zones A, E5 and E6	31 ■ 10 ■ 13	SW	AR
11	C7 Issue for Construction	03 ■ 09 ■ 13	SH	TS
10	C6 Issue for Construction	30 ■ 07 ■ 13	DG	TWS
09	C5 Issue for Construction Incorporating BAM comments	03 ■ 05 ■ 13	DM	TS
08	C4 Issue for Construction	18 ■ 04 ■ 13	DC	TS
07	C3 Issue for Construction Zones A, C, D G and H	28 ■ 01 ■ 13	DC	TS
06	C2 Issue for Construction	07 ■ 01 ■ 13	DC	TS
05	Work in Progress - for coordination	26 ■ 11 ■ 12	DM	TS
04	Work in Progress	15 ■ 11 ■ 12	DM	TS
03	C1 Issue for Pricing	26 ■ 10 ■ 12	DC	TWS
02	Flow Directions Added	01 ■ 10 ■ 12	DC	TS
01	First Issue	28 ■ 09 ■ 12	DC	TS

DRAWING ORIGINATOR:

ARUP

DRAWING TITLE:

Site Wide
Drainage Layout
Combined Foul and Surface Water

DATE: 30 ■ 07 ■ 13 | SCALE: 1:1000 | SIZE: A0

DRAWING NUMBER / FILE NAME:

D010.00

STAGE: **For Construction** | REV: **13**

DISCLAIMER:

THE CIVIL / STRUCTURAL ENGINEER SHALL HAVE NO RESPONSIBILITY FOR ANY LIABILITY, LOSS, COST, DAMAGE OR EXPENSE ARISING FROM OR RELATING TO ANY USE OF THIS DOCUMENT FOR ANY PURPOSE OTHER THAN ITS INTENDED PURPOSE ON THIS PROJECT. THIS DOCUMENT IS PROTECTED BY COPYRIGHT.

THIS DOCUMENT IS TO BE CONSIDERED IN CONJUNCTION WITH ALL RELATED DOCUMENTATION.

ANY DISCREPANCIES IDENTIFIED IN THIS DOCUMENT MUST BE REPORTED IMMEDIATELY TO THE ARCHITECT OF RECORD BEFORE PROCEEDING.

CONTRACTORS MUST VERIFY ALL DIMENSIONS PRIOR TO PROCEEDING WITH ANY WORK. ONLY FIGURED DIMENSIONS ARE TO BE USED FOR VERIFICATION.

DOCUMENT STATUS: **Construction Information**

RESTRICTED

This document had been declared:

RESTRICTED

To be viewed by MCFC employees or external named persons only.

©Global.arup.com\Europe\Manchester\Jobs\200000\200019\004 Internal Project Data\4-D Drawings_Drawings\Cat\A\D010.00.dgn