
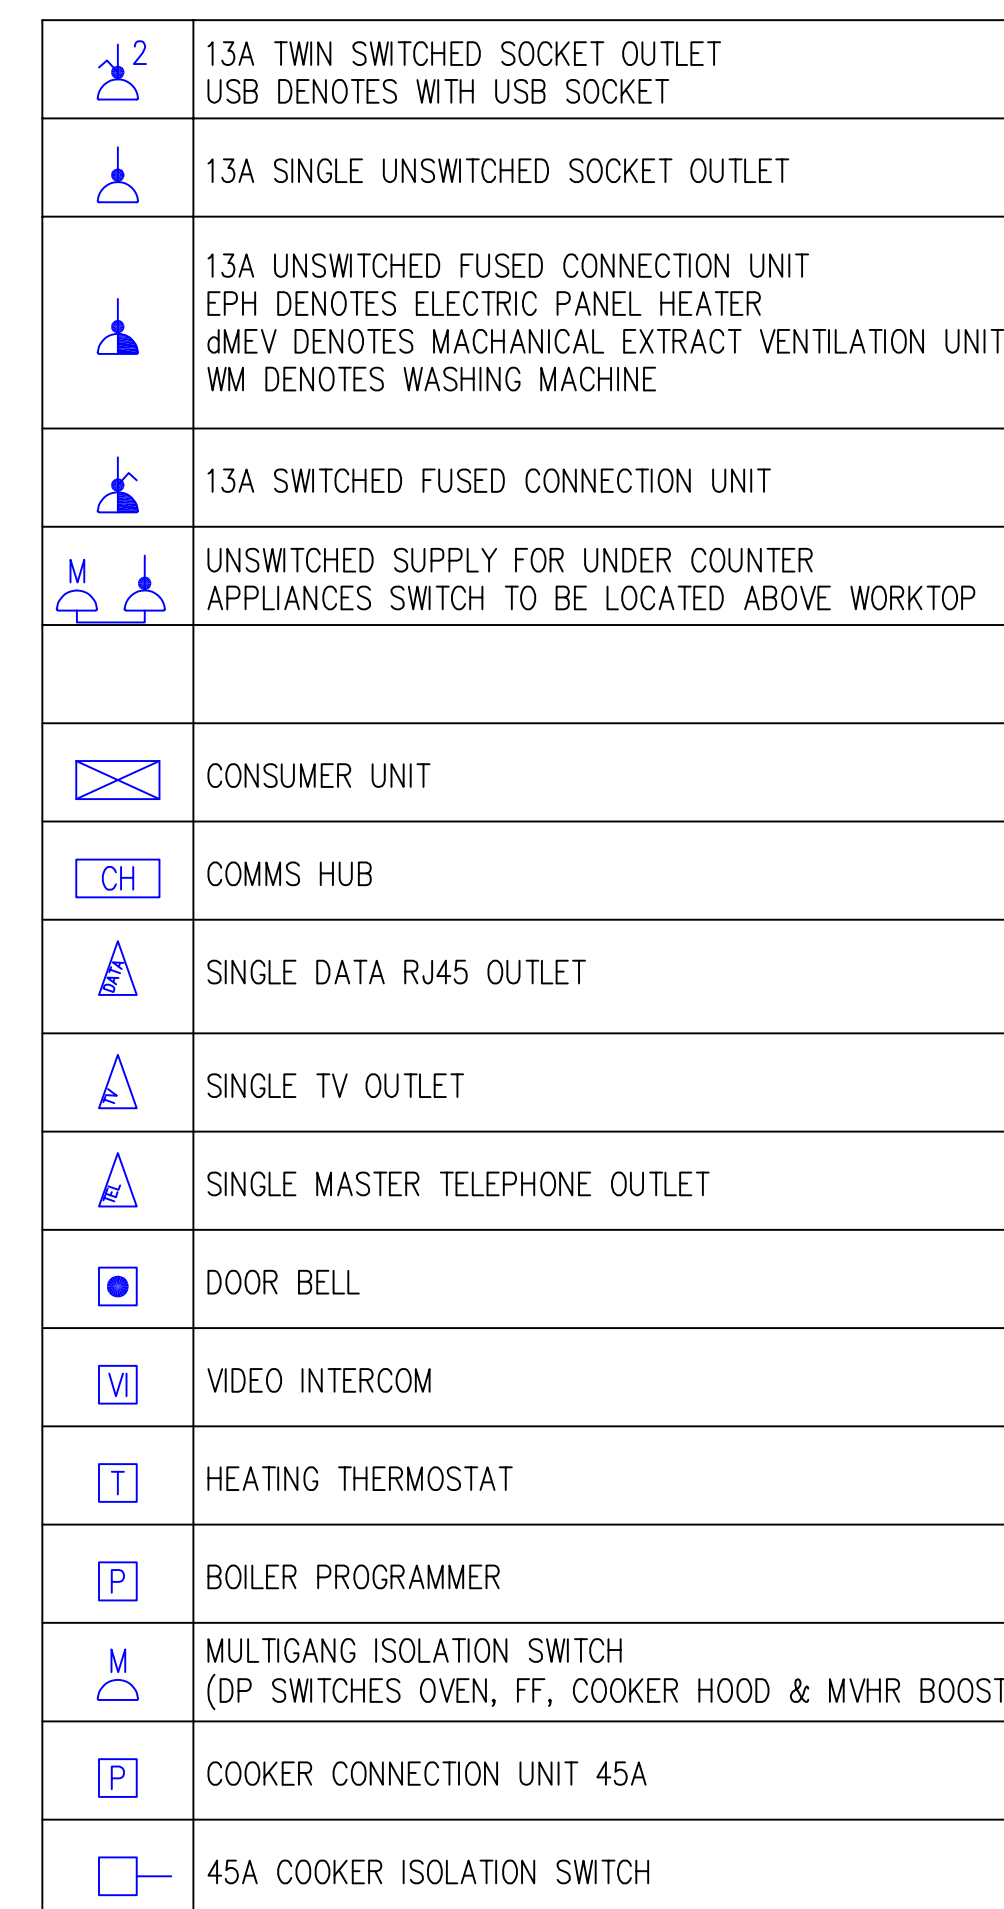
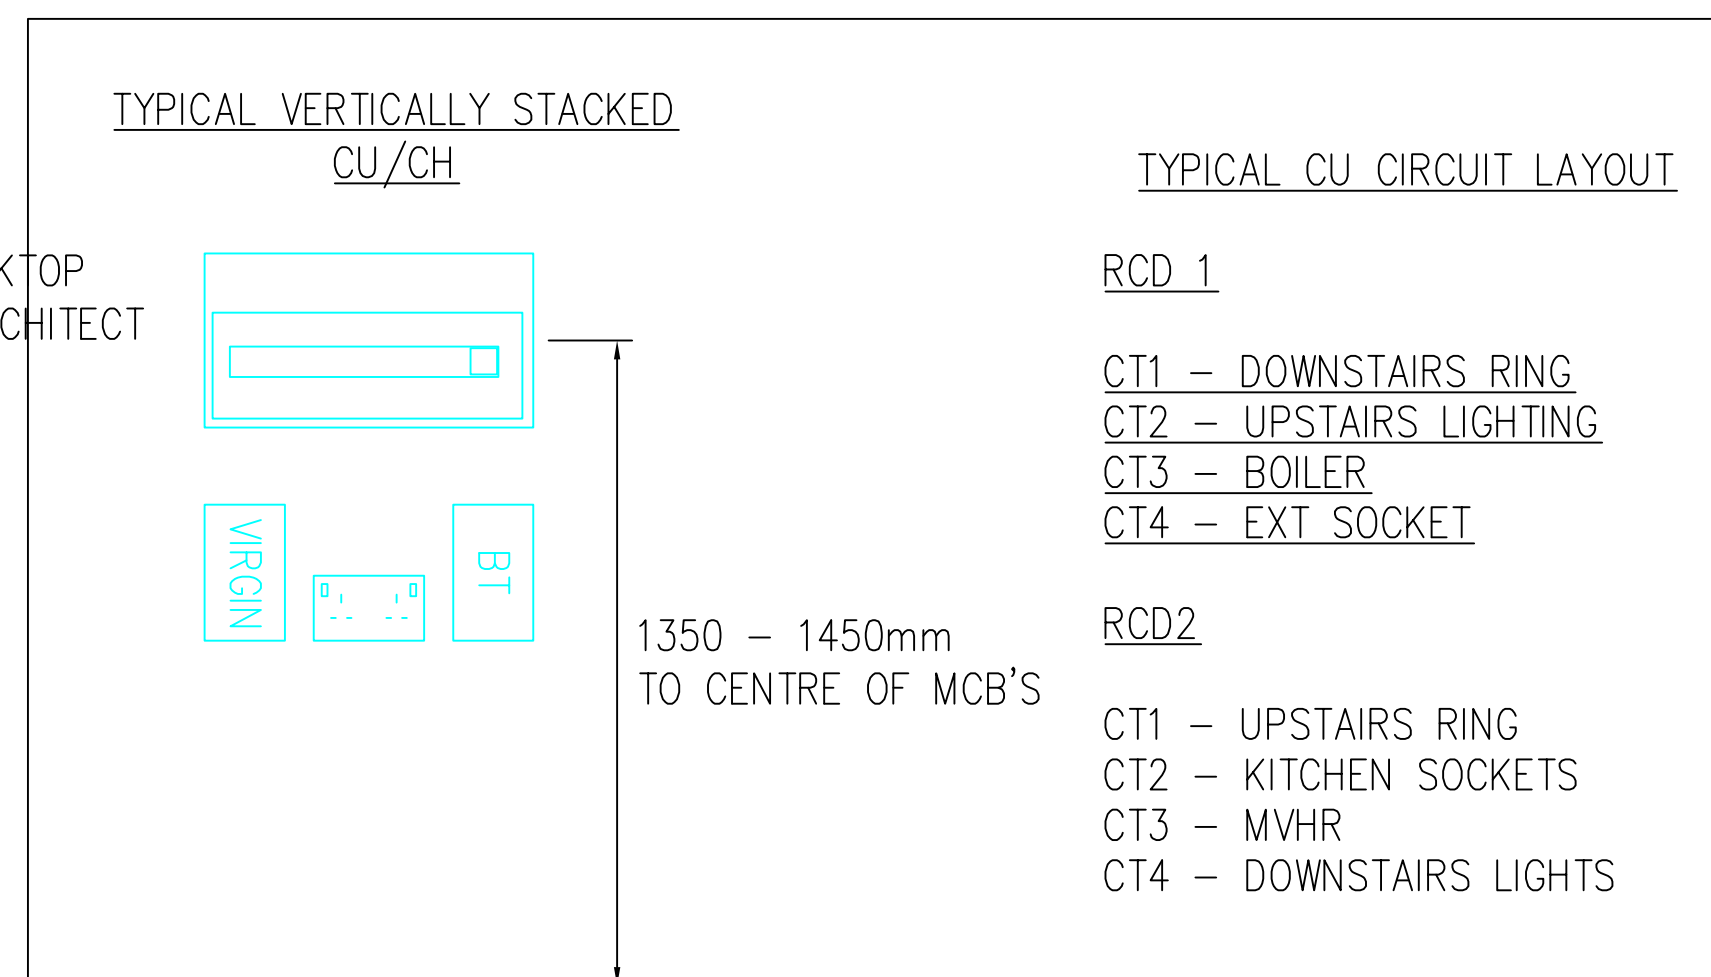
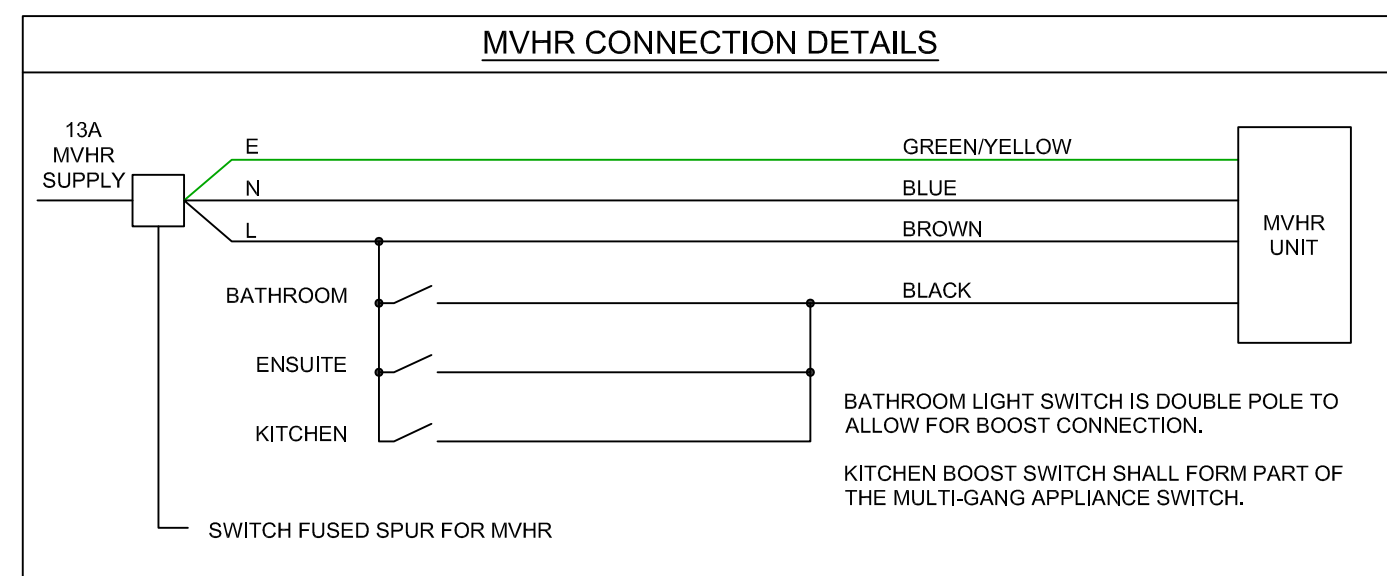


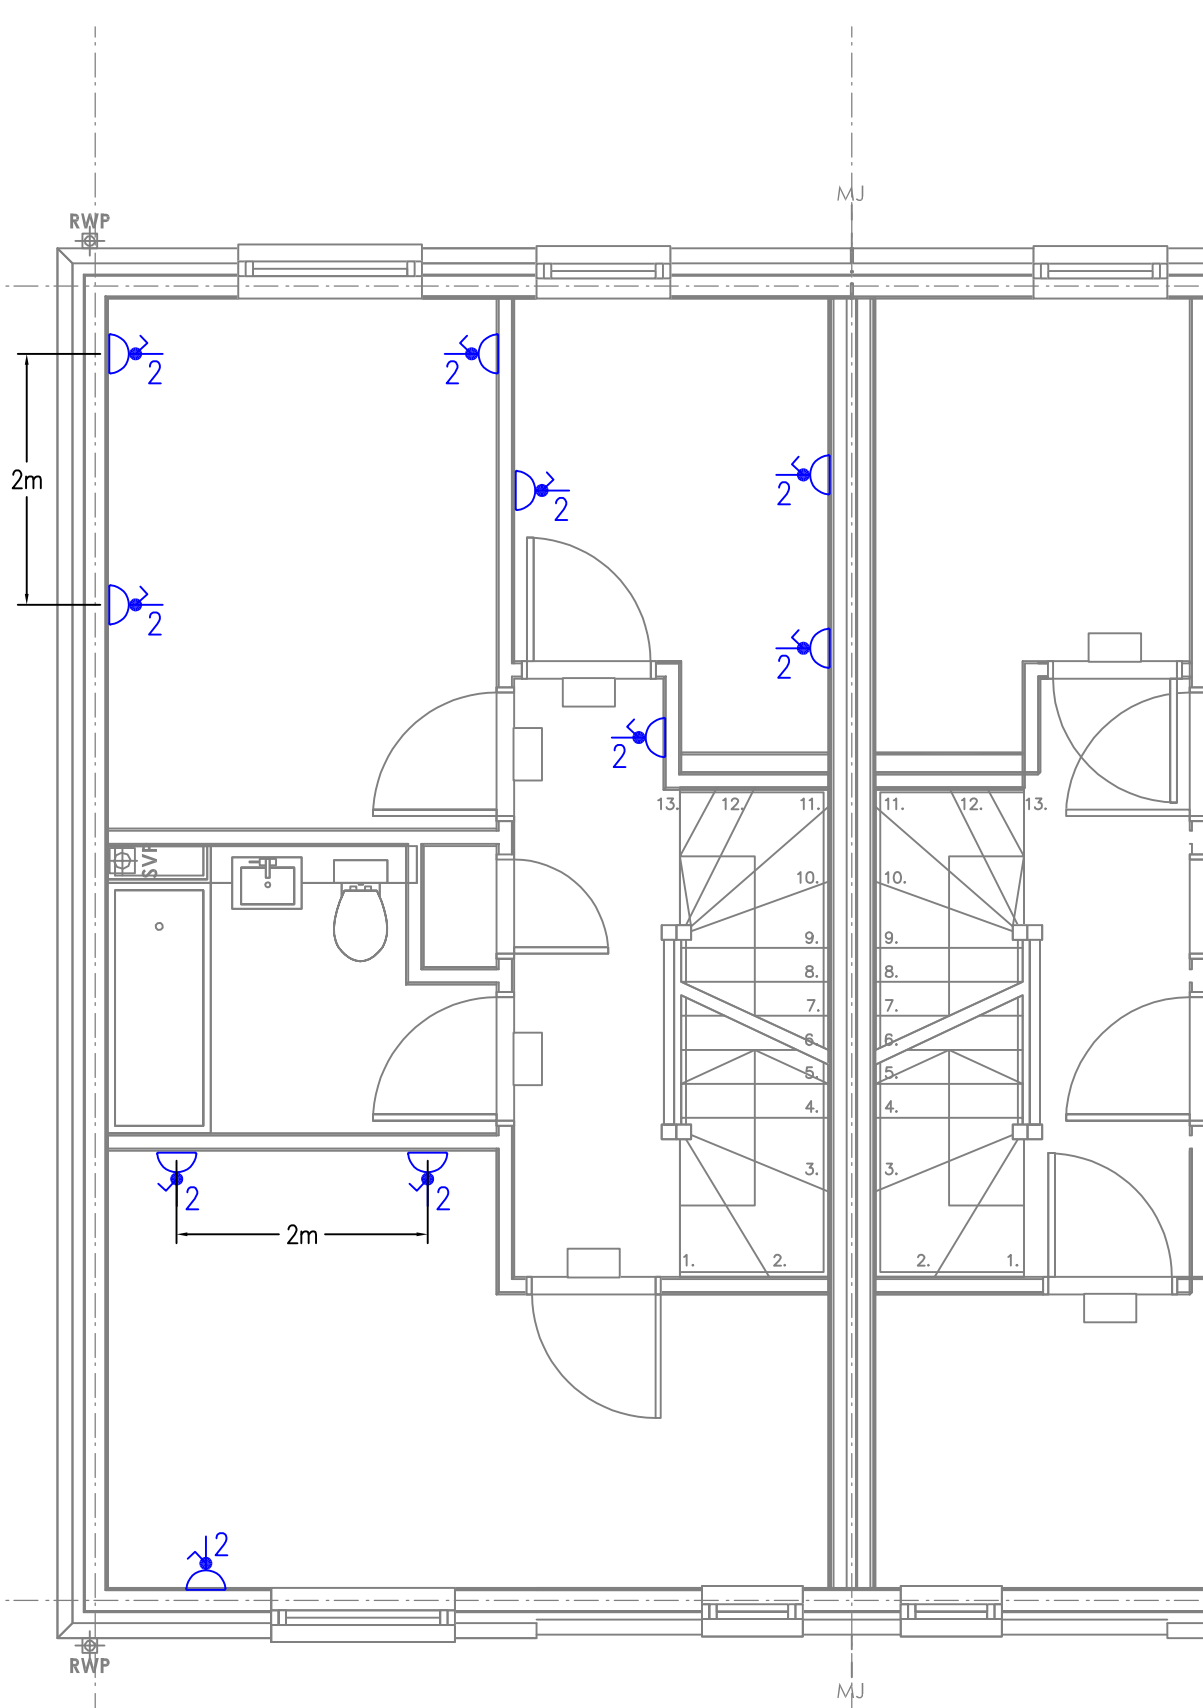

1. ACCESSORIES FINISHES
BRUSHED CHROME TO KITCHENS
WHITE PLASTIC TO ALL OTHER AREAS.
2. LOW LEVEL OUTLETS TO BE 450mm
(BOTTOM AFFL)
3. MVHR TO BOOST WITH:
 - WC LIGHTS
 - BATHROOM LIGHTS
 - KITCHEN BOOST SWITCH
4. 4G KITCHEN SWITCH SHALL CONTROL
 - A. EXTRACT FAN
 - B. FRIDGE FREEZER
 - C. OVEN
 - D. MVHR BOOST.

		Drawn		
		Checked		
		Approved		
		Drawn		
		Checked		
		Approved		
		Drawn		
		Checked		
		Approved		
		Drawn		
		Checked		
		Approved		
		Drawn		
		Checked		
		Approved		
		Drawn		
		Checked		
		Approved		
		Drawn		
		Checked		
		Approved		
C2	Planning Note Added (EV Charging Point)	Drawn	ST	14.09.23
		Checked		
		Approved		
C1	CONSTRUCTION	Drawn	ST	16.06.22
		Checked		
		Approved		
Rev	Description			
		Drawn		
		Checked		
		Approved		
			Init Date	

Client

Architect

Site
POTTERY LANE
MANCHESTER

Drawing Title

4B6- TOWN HOUSE TYPE 4 SMALL POWER SERVICES LAYOUT

DRAYTON BEAUMONT SERVICES LTD
SPECIALISTS IN MECHANICAL AND ELECTRICAL ENGINEERING

NEWSTEAD TRADING ESTATE
TRENTHAM
STOKE ON TRENT
ST4 8HX

Tel : 44 (01782) 645170
Fax : 44 (01782) 645171

Email : info@draytonbeaumontservices.com

Reference Drawings

Status	

CONSTRUCTION

Drawn	GC	Date	14/04/2021
Checked			
Approved		Scale	1:50

Drawing Number
8790-DBS-H1-ZZ-DR-E-5008

C2