
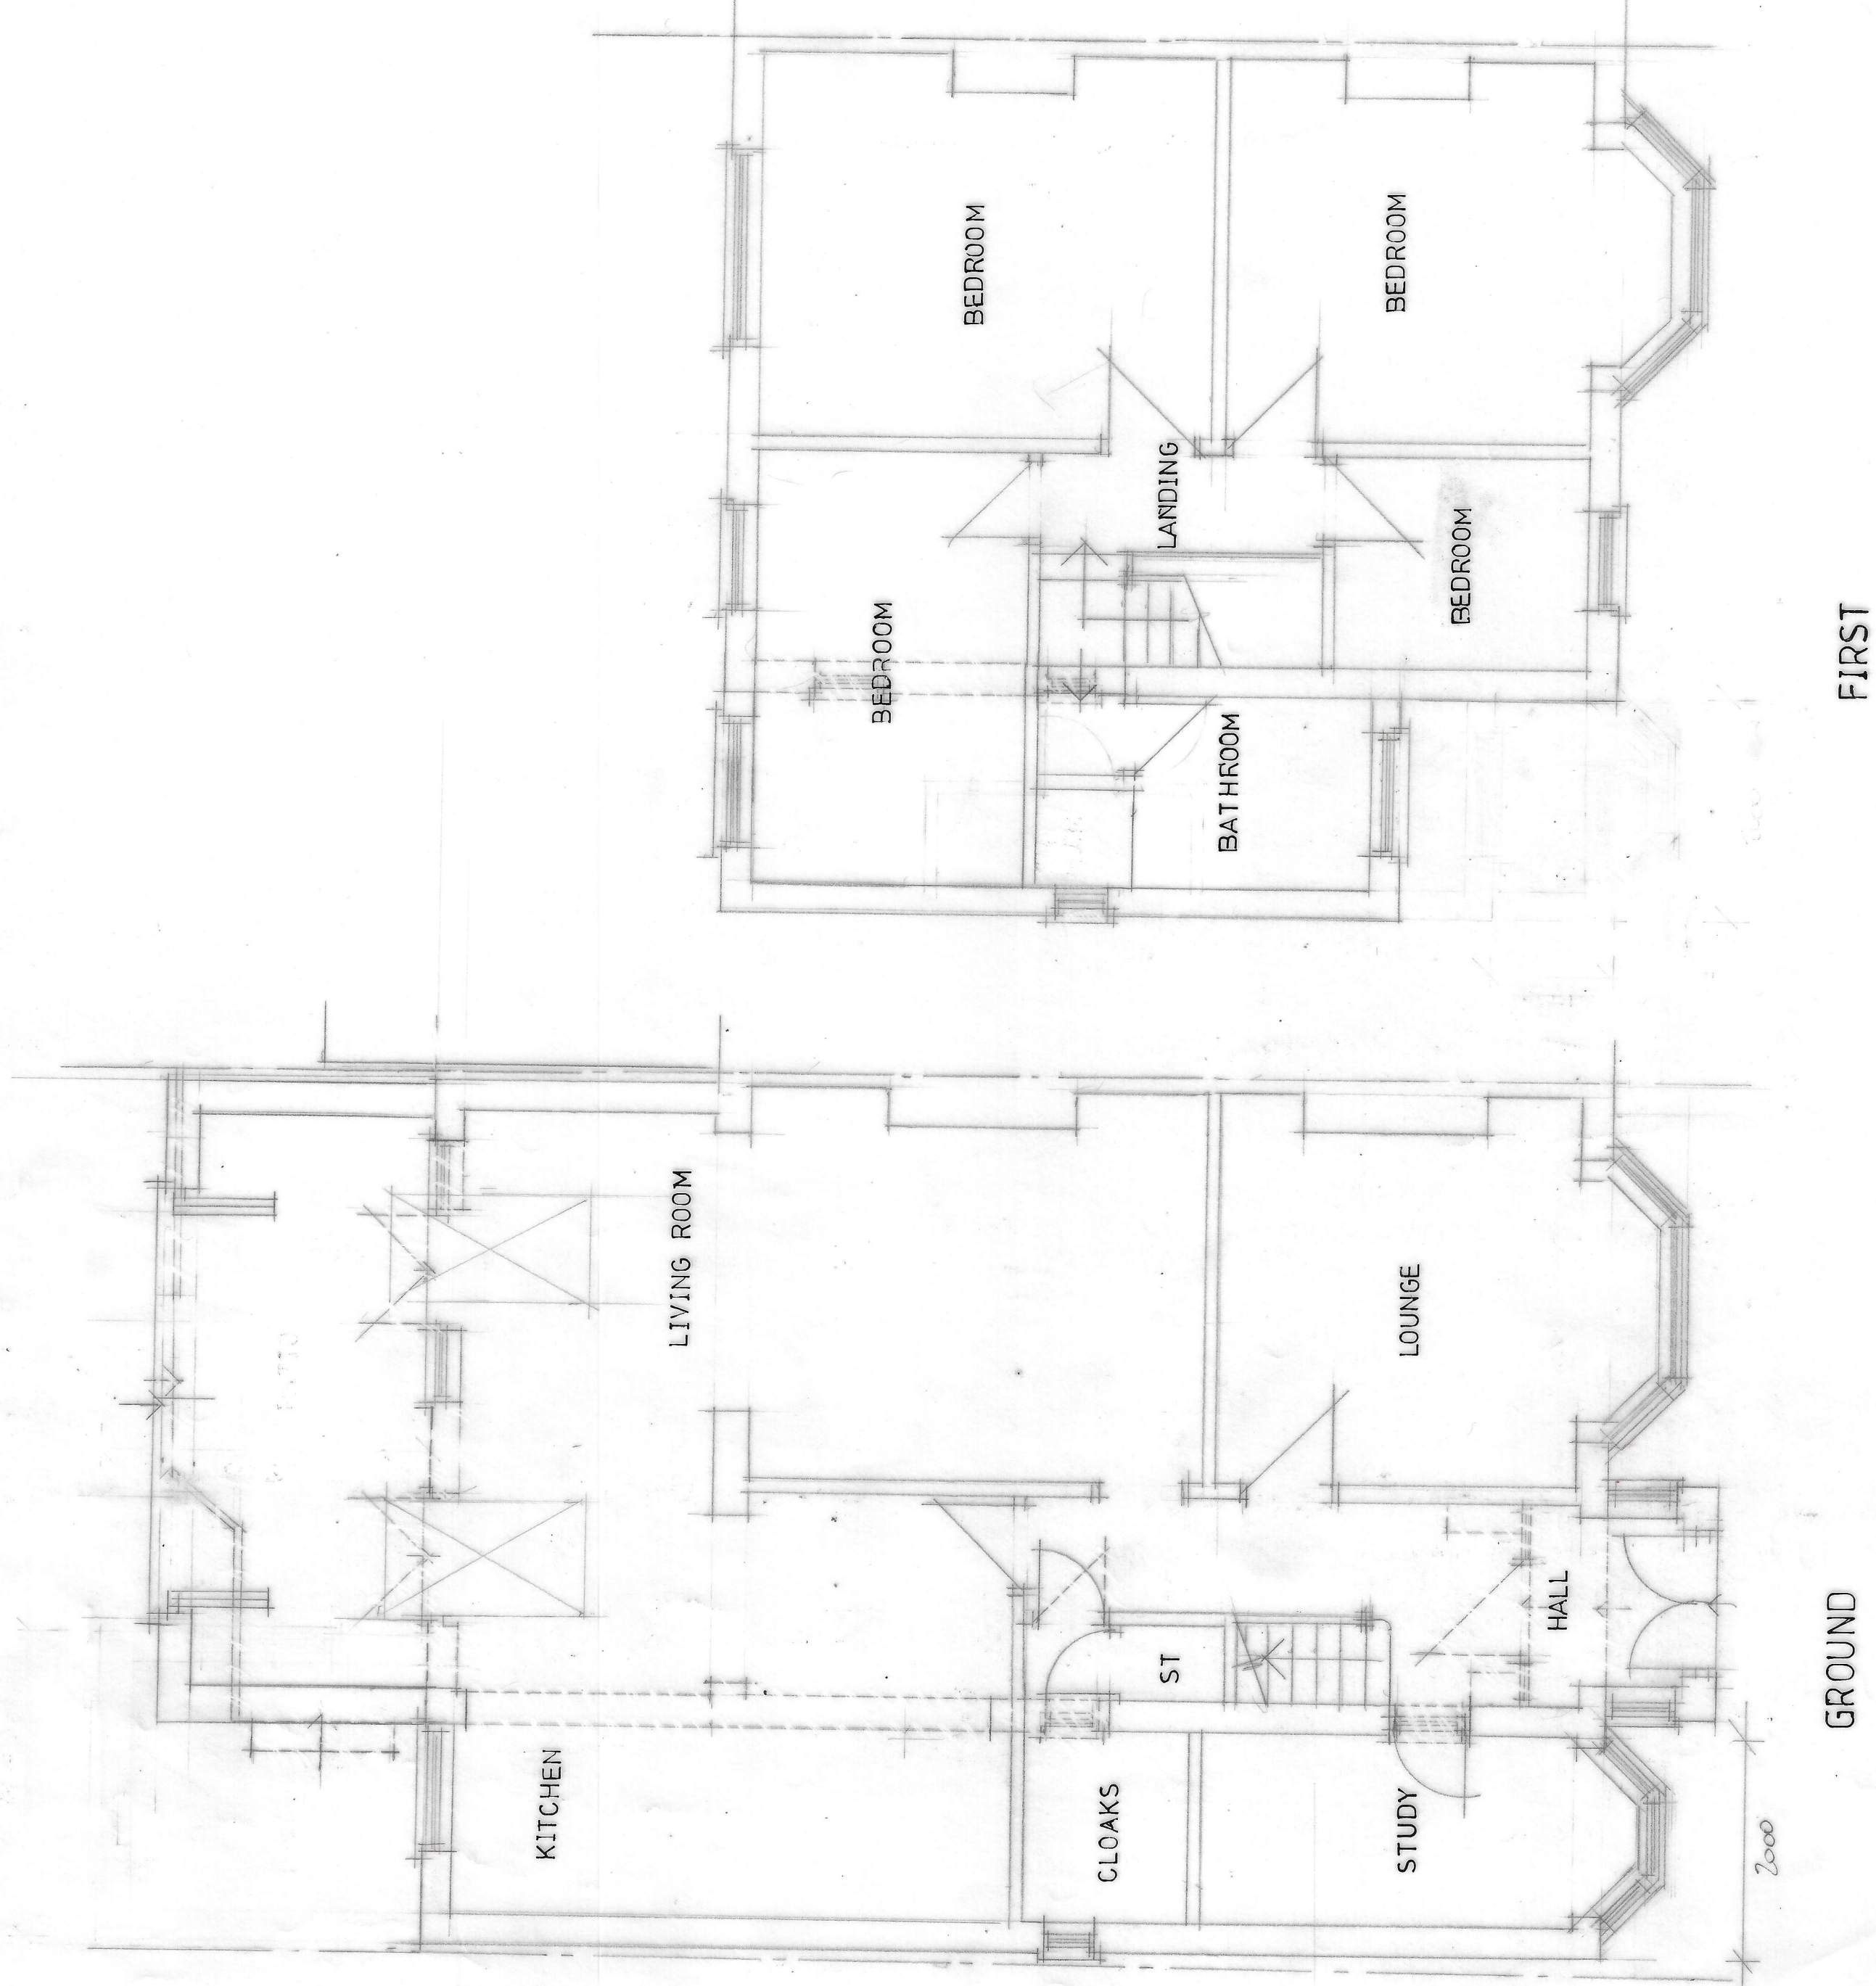


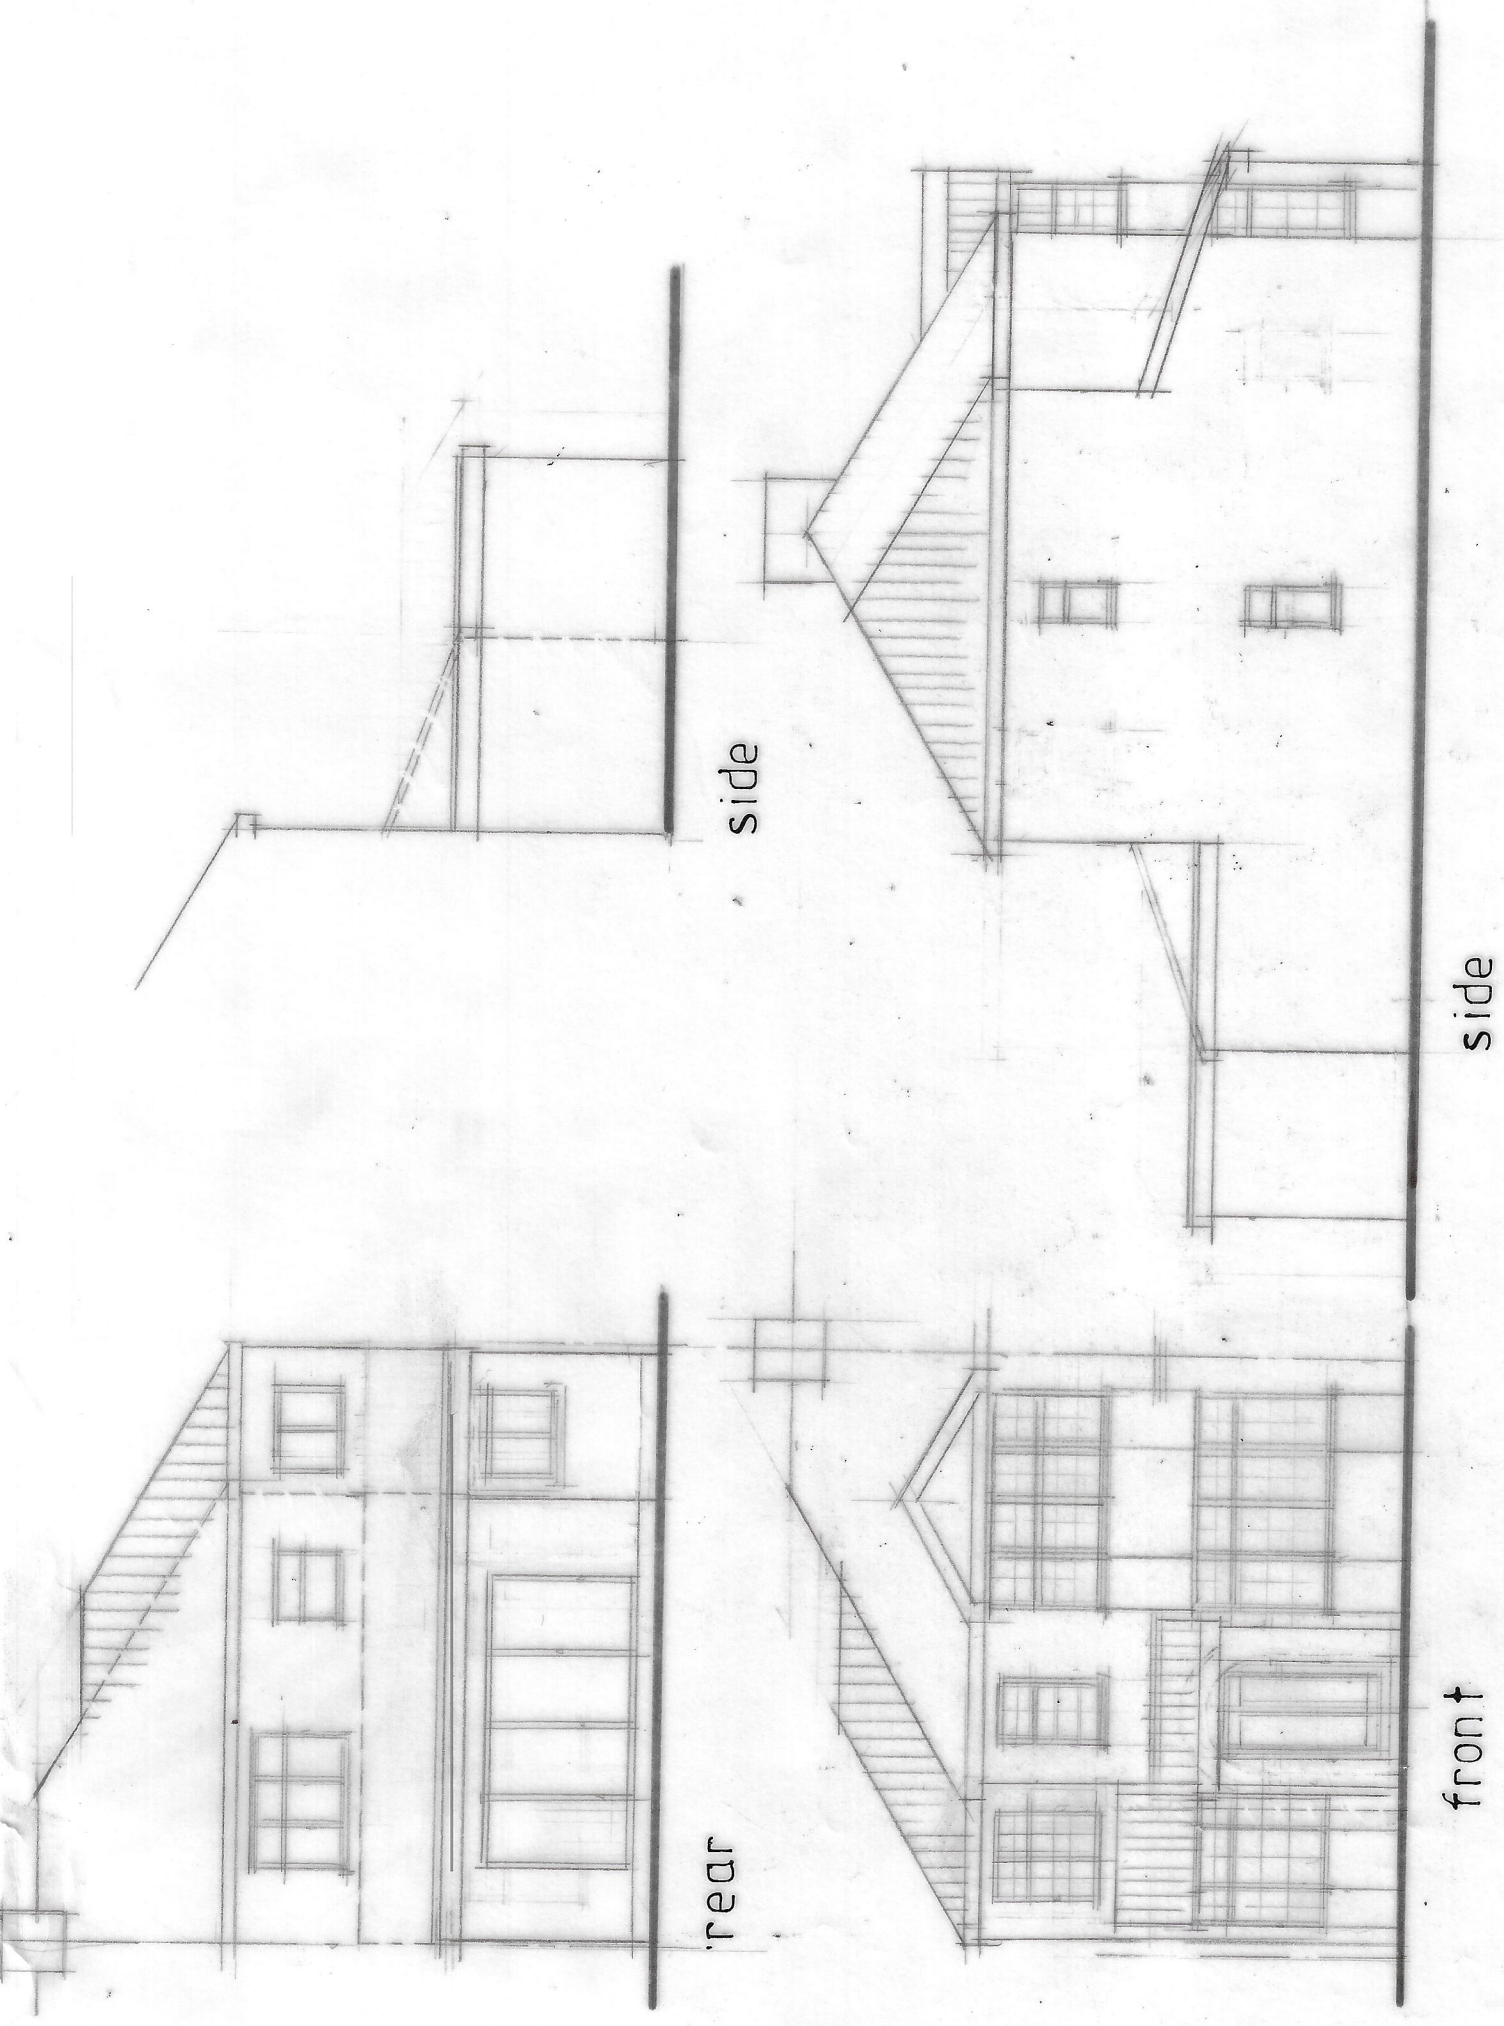

CLIENT								
MRS N BEGUM 16 WILD AVENUE FALLOWFIELD M14 6TB								
JOB TITLE								
PROPOSED ONE & TWO STOREY SIDE EXTENSION AND PORCH								
DRG. TITLE								
PLANS AND ELEVATIONS AS PROPOSED								
HOLBOROW + ORMESHER <i>Limited</i>								
architectural & interior design								
15 OVERTON CLOSE MIDDLEWICH CHESHIRE CW10 0PZ phone: 07770 834939								
ISSUE	ORIGINAL	1	2	3	4	5	6	7
REVISION	A	B	C	D				
DATE	10/01/02	10/01/02	10/01/02	10/01/02				
DRAWN	PO	PO	PO	PO				
CHECKED								
APPROVED								
SCALE	1:50 & 1:100 at A1							
DRAWING NUMBER		2293/23/02						