TYPE 2
Plots 53 - 58

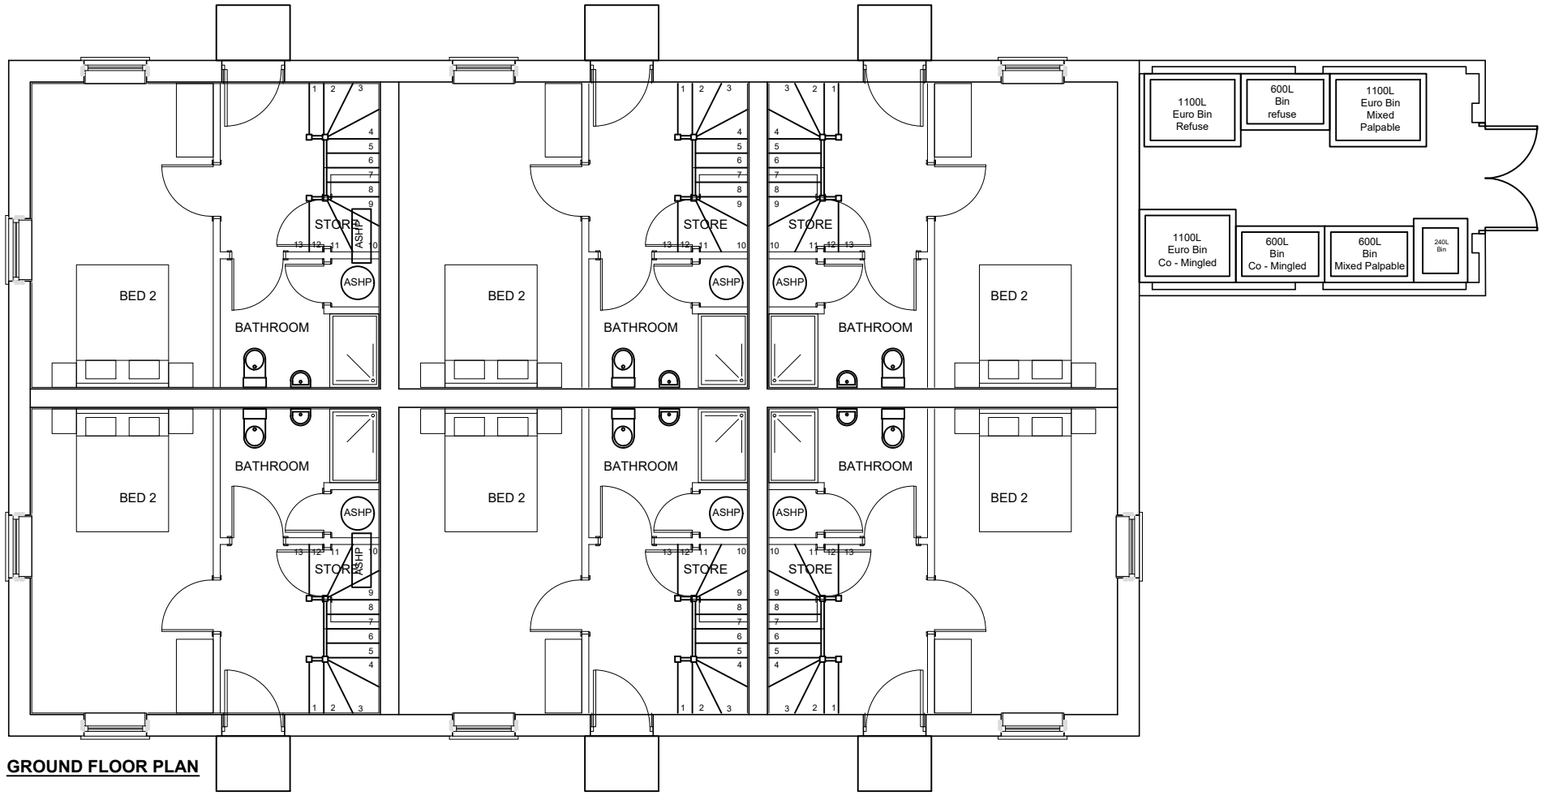

GROUND FLOOR PLAN

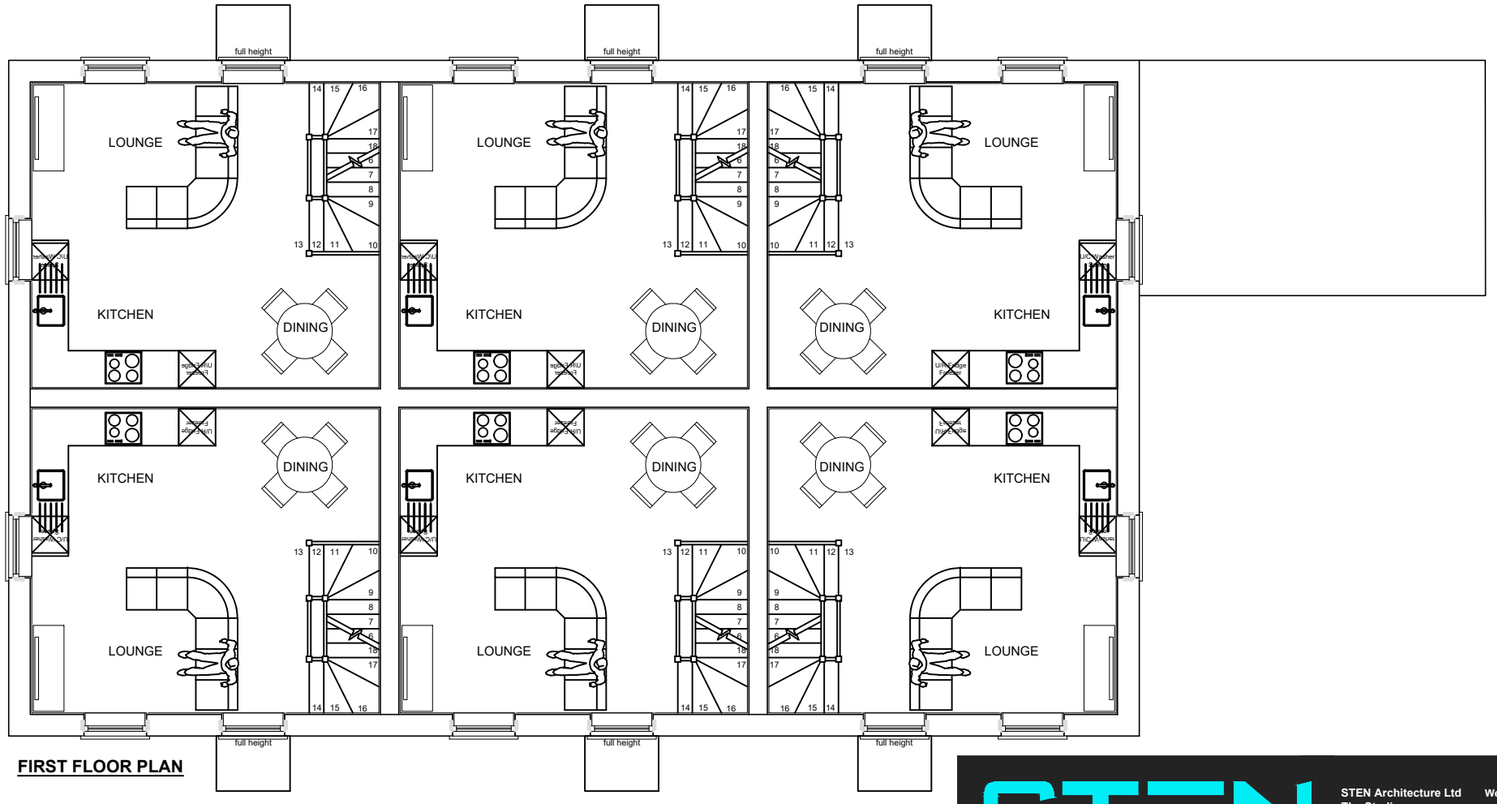

FIRST FLOOR PLAN

REV:	DESCRIPTION:	BY:	DATE:

STEN ARCHITECTURE

STEN Architecture Ltd
The Studio
Harrison Street
Wakefield
WF1 1PS

Tel: 01924 950985

Web: www.sten-architecture.co.uk
Twitter: @STEN_arch
Facebook: stenarchitectureltd
Linkedin: Sten Architecture

CLIENT:	TRIPLE JERSEY LIMITED
SITE:	Kingsway Burnage
TITLE:	Type 2 Floor Plans
SCALE AT A3:	1:100
DATE:	Sept 23
DRAWN:	SD
CHECKED:	SSH
PROJECT NO:	2305
DRAWING NO:	2305.T2.04
REVISION:	