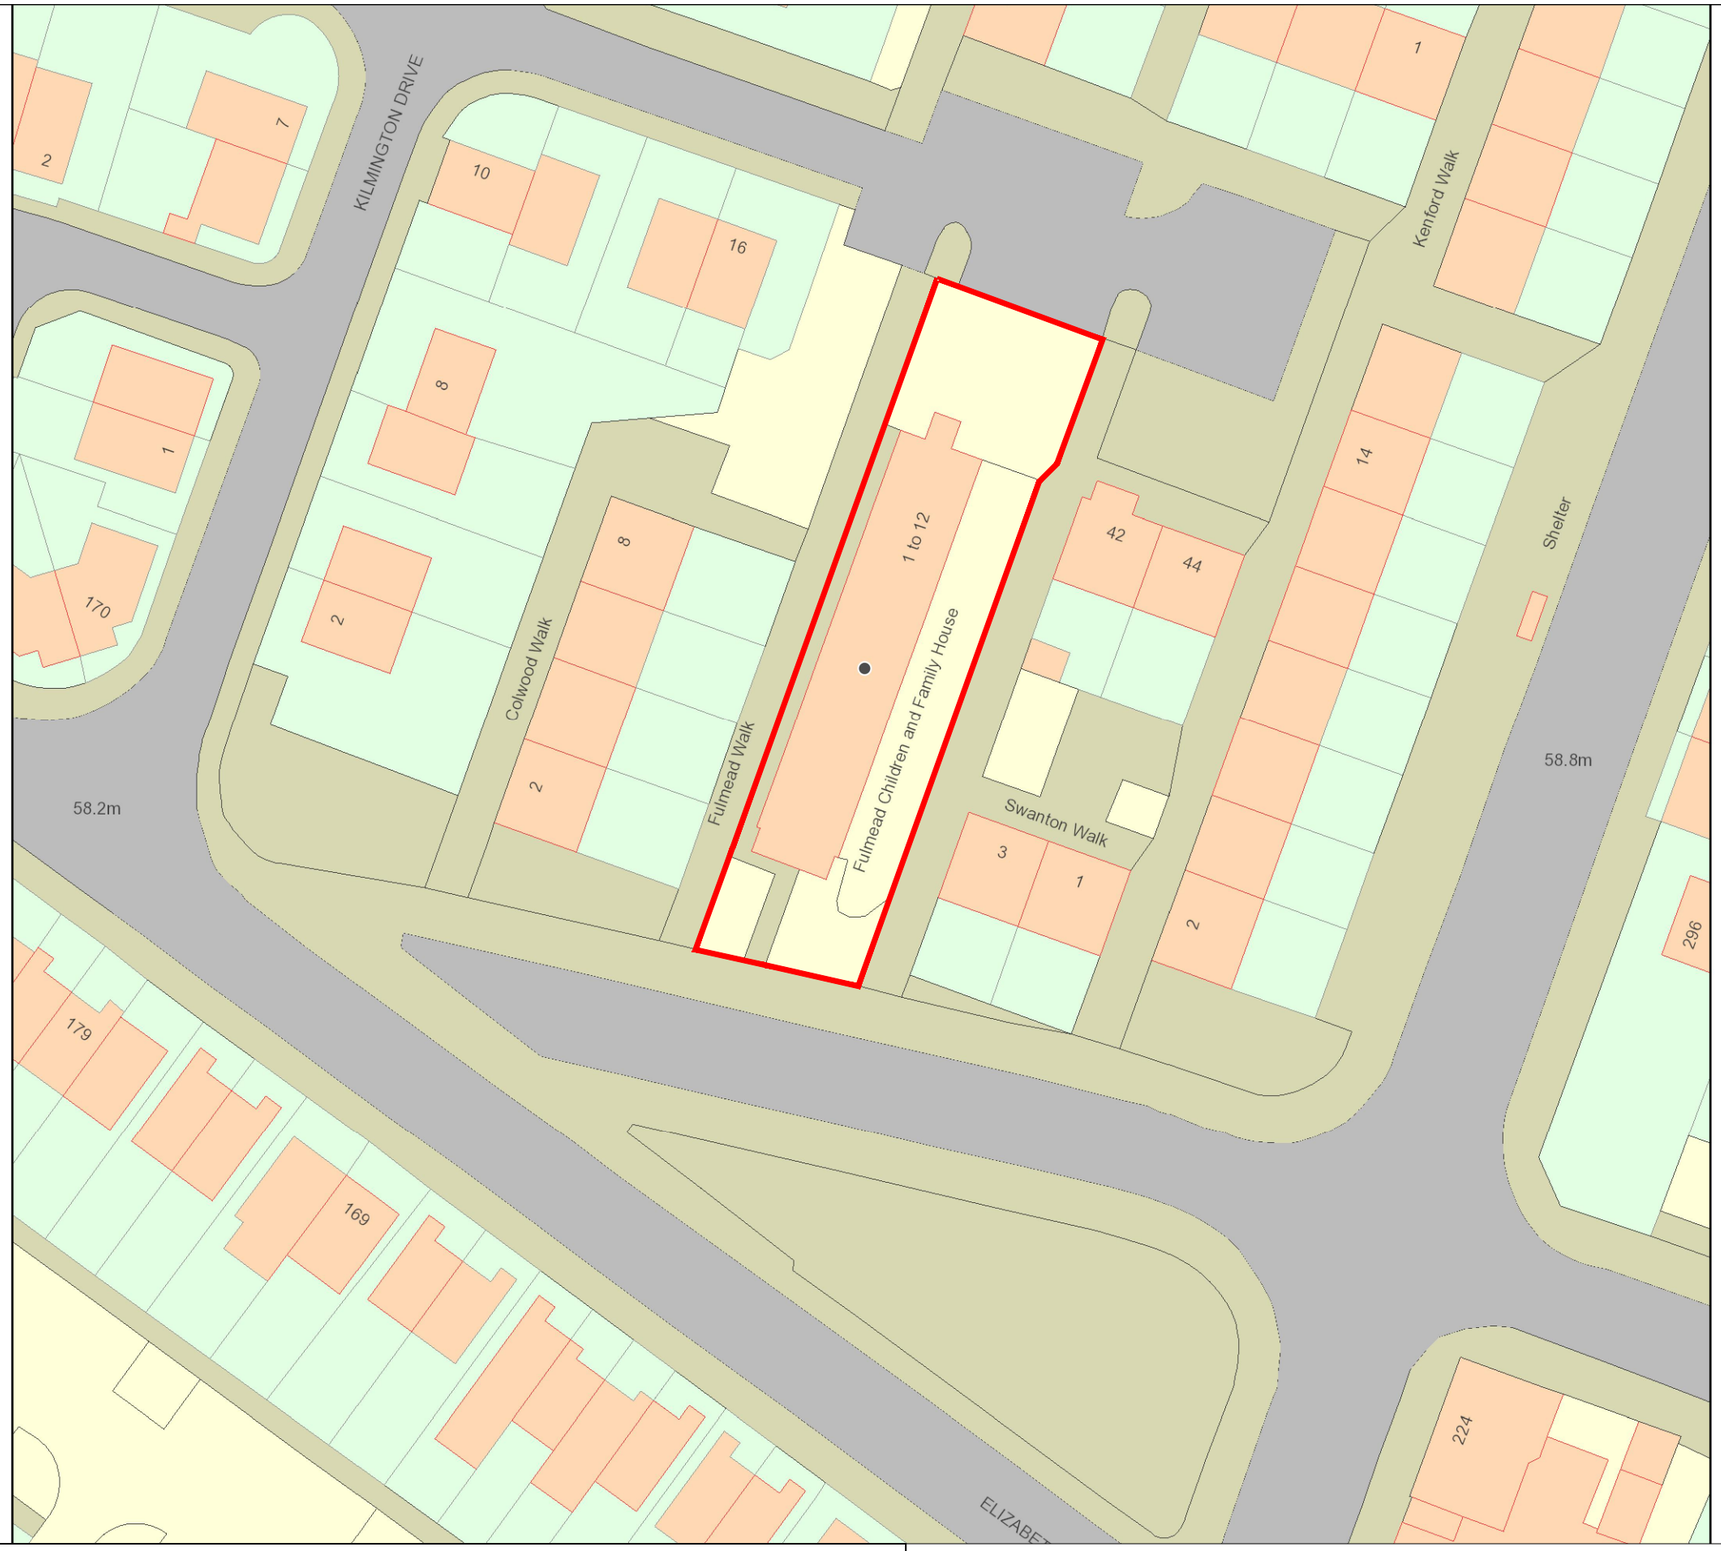


NOTES

1. All dimensions are in millimetres unless otherwise stated
2. This drawing is to be read with all other relevant documentation
3. Do not scale from this drawing, all measurement data should be taken directly from the model

No part of this drawing or data file may be reproduced without prior written permission of the Manchester City Council or approved representative.

1:100

0 2m 4m 6m 8m 10m

MANCHESTER CITY COUNCIL

Capital Programmes Division

Manchester City Council
PO Box 532, Town Hall
Manchester
M60 2LA

DRAWING STATUS: INFORMATION

PROPERTY TITLE: 2-12 FULMEAD WALK, CHEETHAM, MANCHESTER

UPRN: 010023056907

DFE NO.: -

PROJECT TITLE:

DRAWING TITLE:

JOB NO.

DATE: 01/11/2023

REV

SCALE: 1:500 @ A3

AUTHOR: P.Wood

CHECKED BY: JC

APPROVED BY

DRAWING NO.: FUL-MCC-B01-ZZ-DR-A-0010