
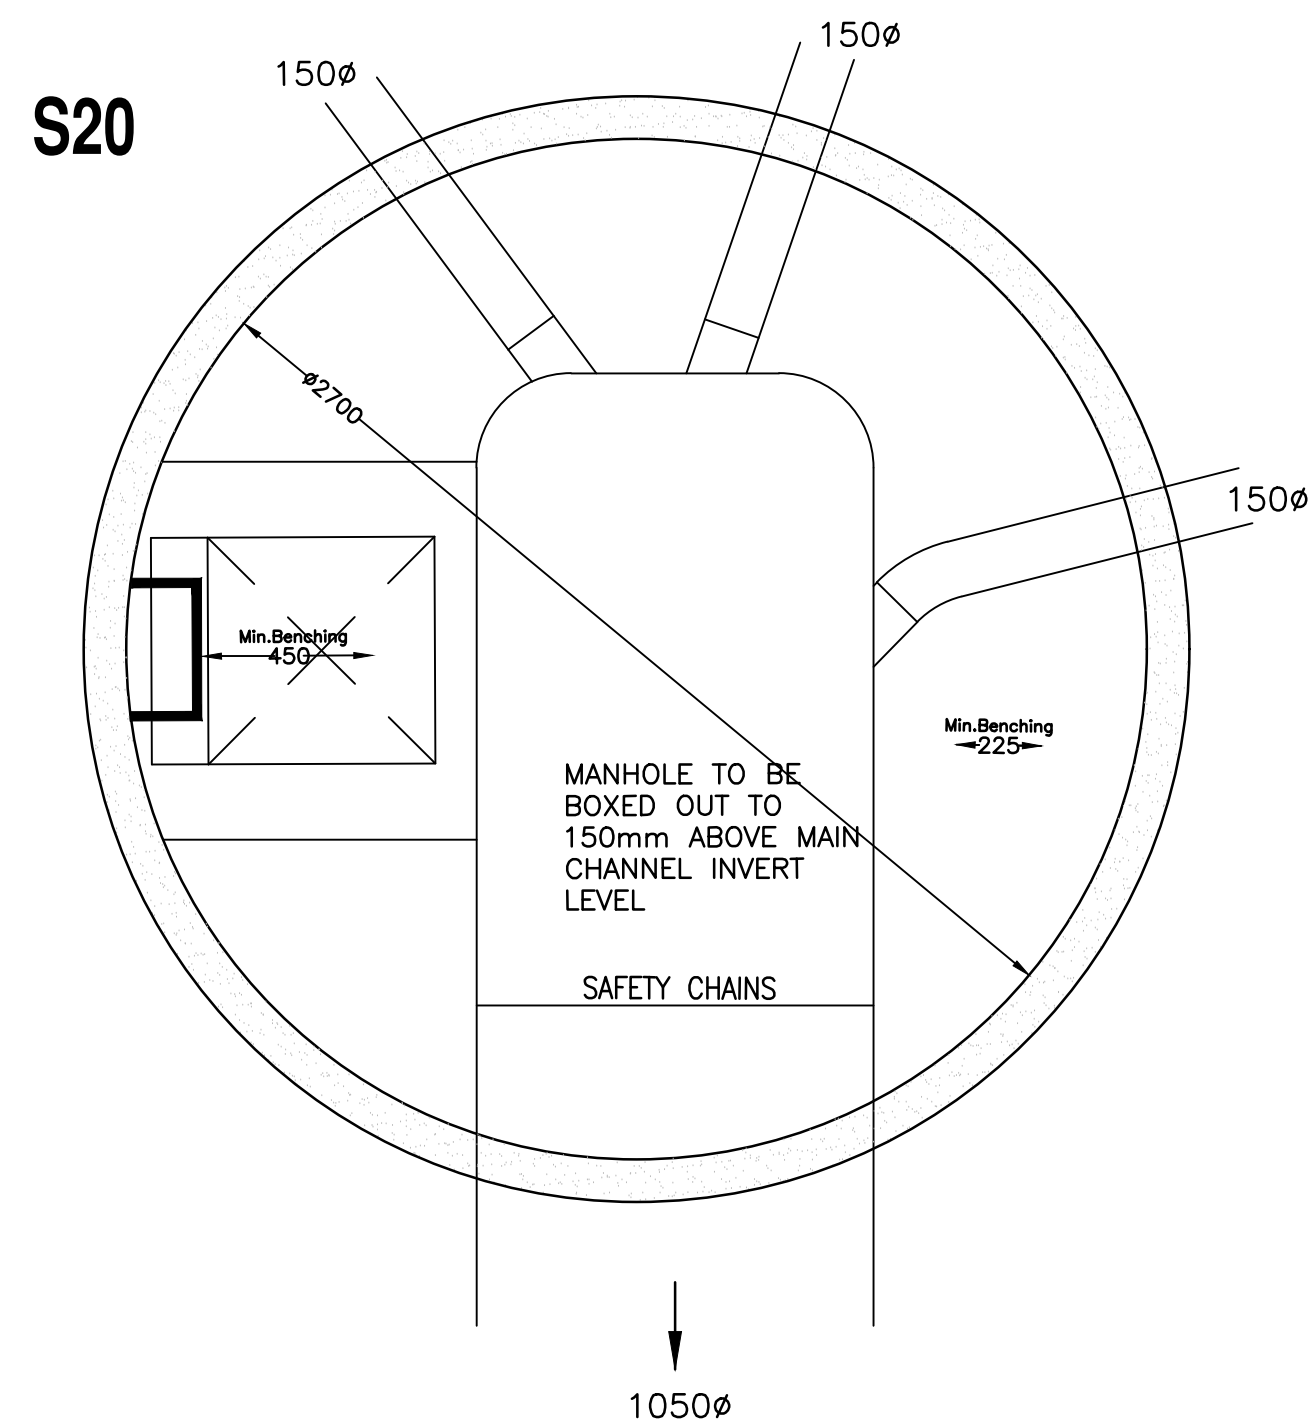
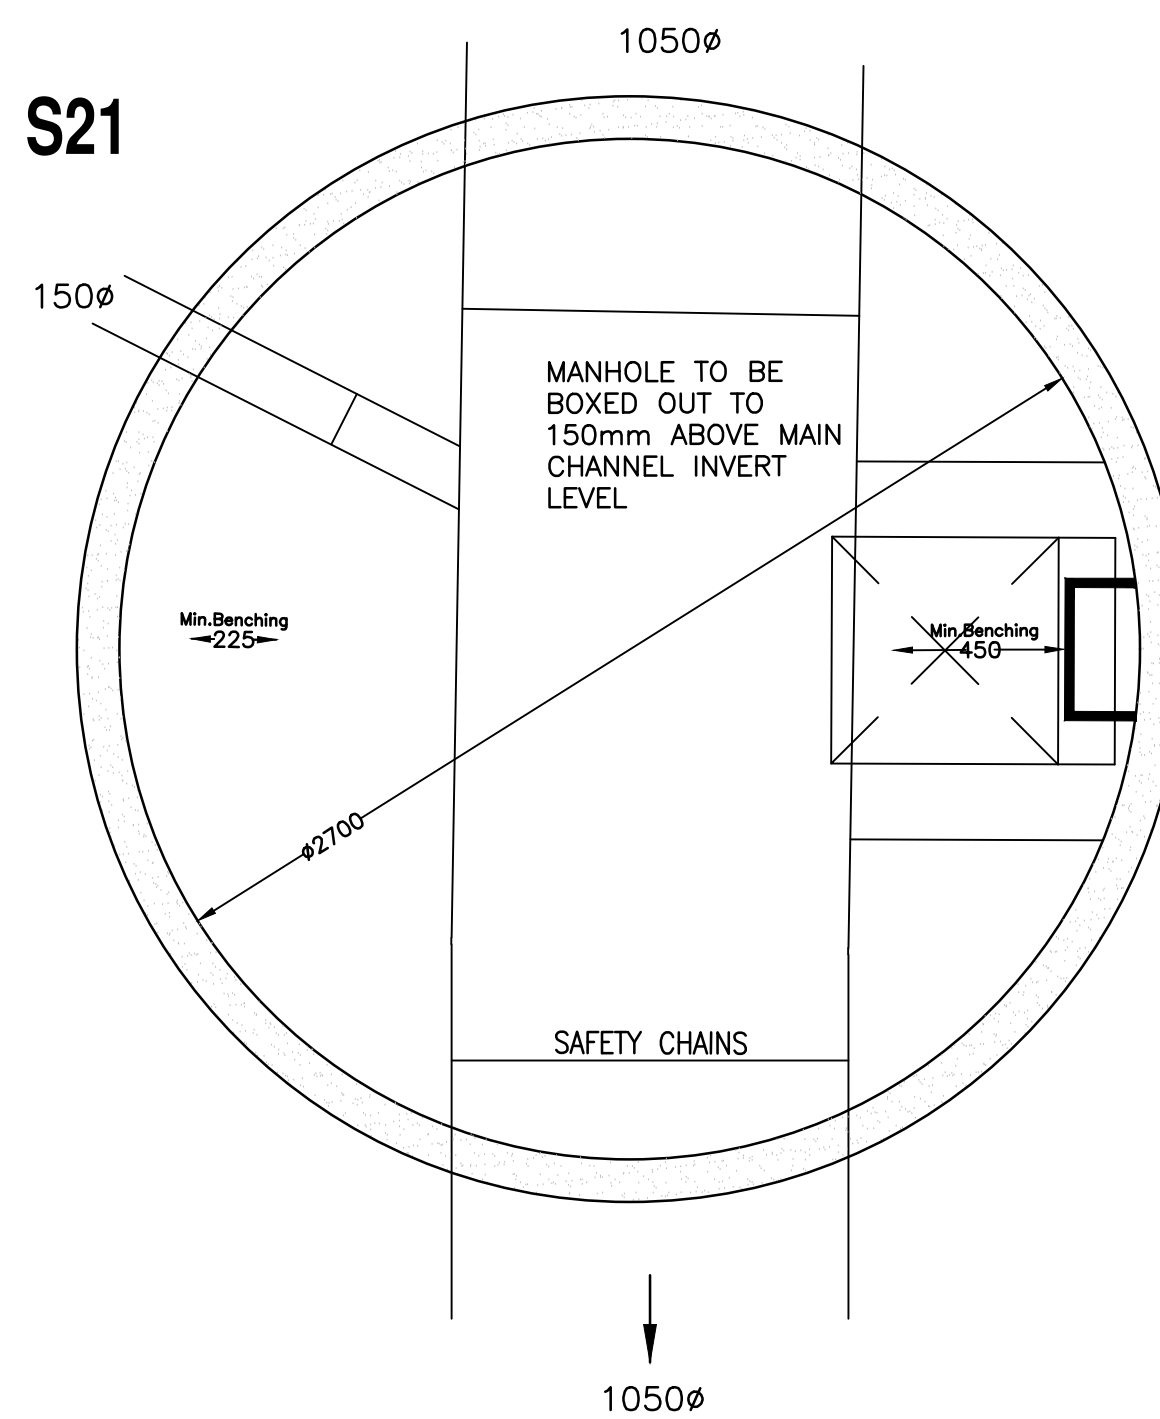
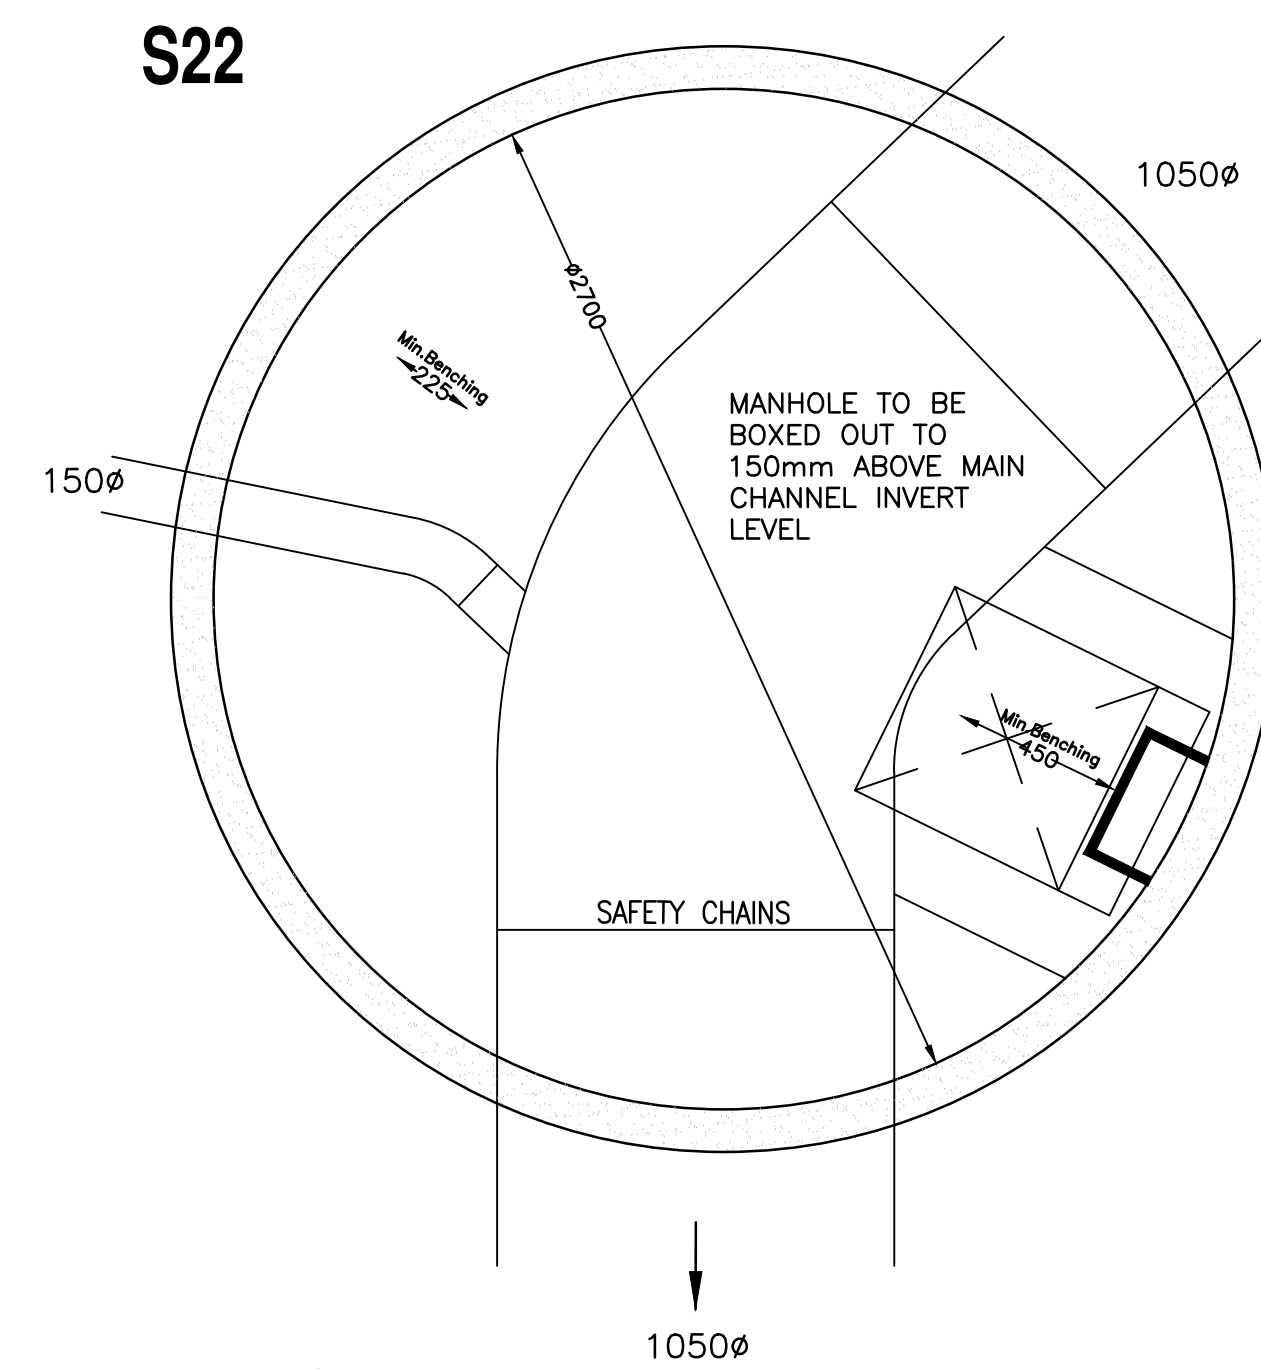
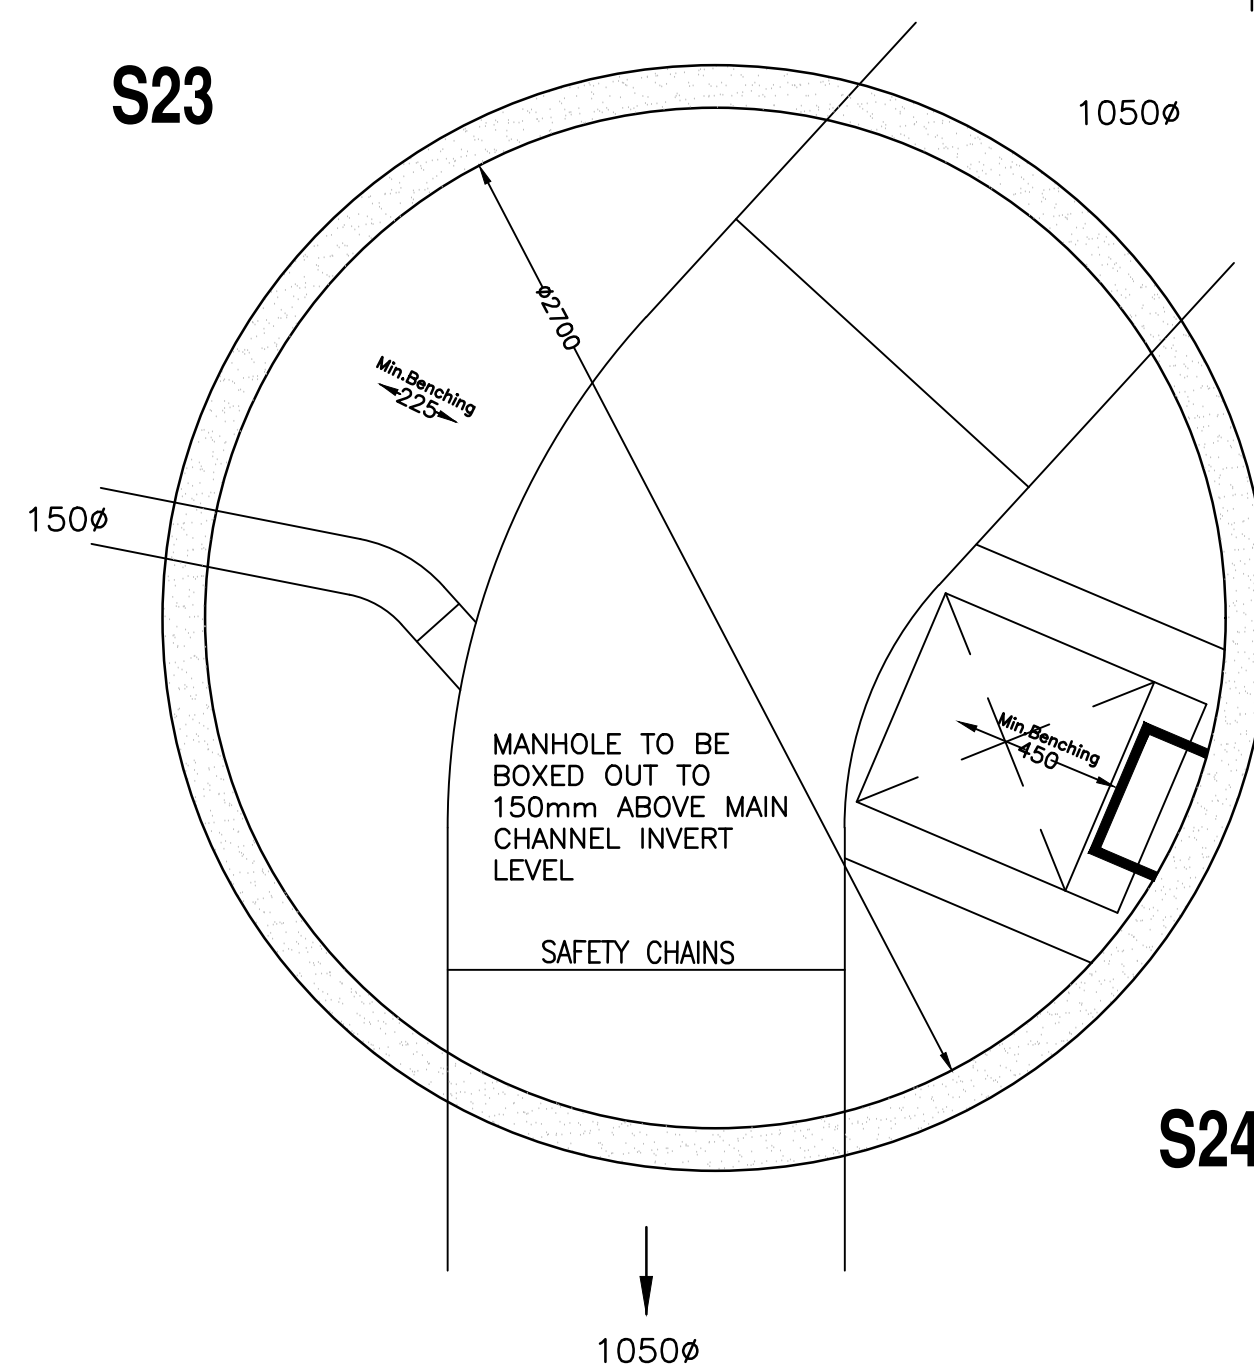
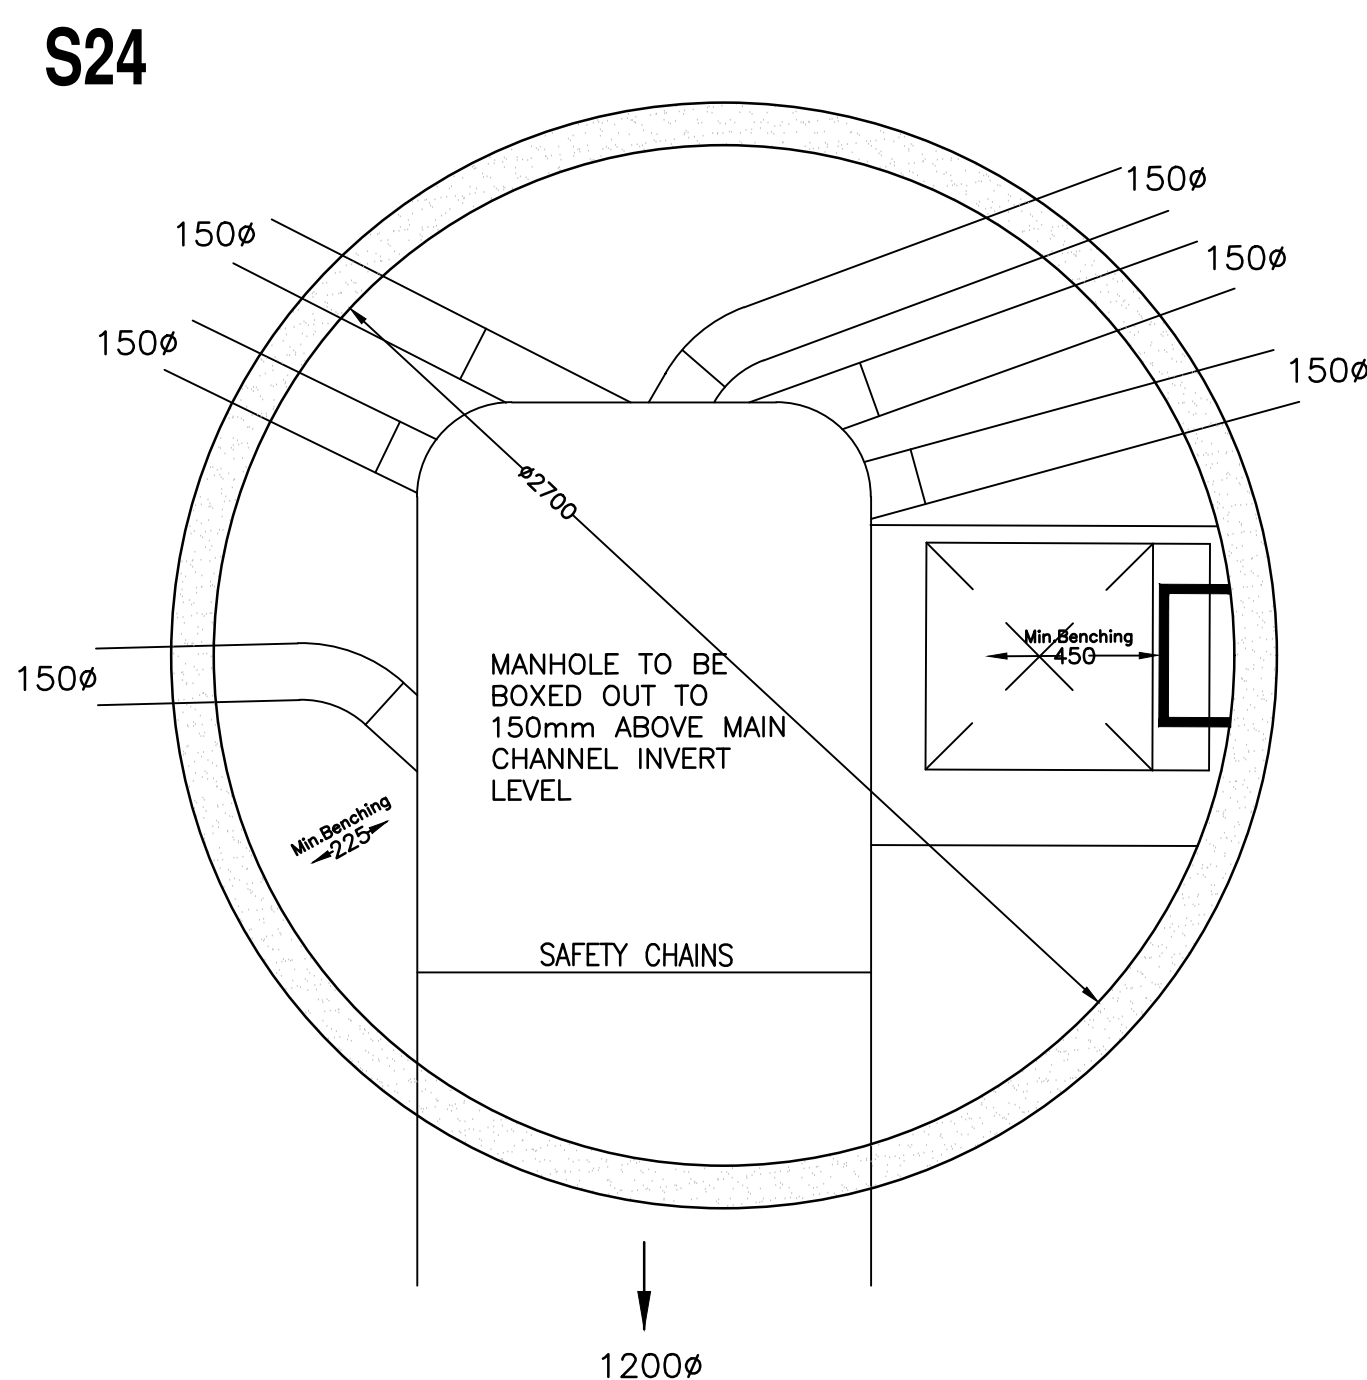
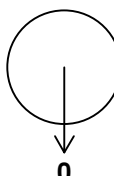
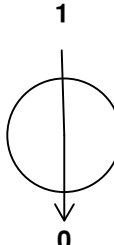
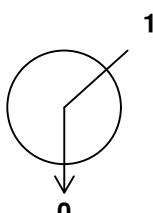
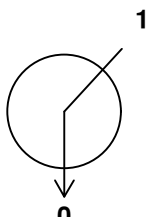


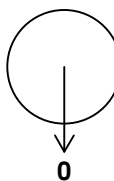

SW - NETWORK 3

Manhole Number	Cover Level	Connections	Pipe				Manhole Size	Types		Other Detail				
	Depth To Soffit		Code	Inverts	Diams	Manhole		Cover	Depth & Size (mm)	Means of Access	Safety Chains	Handrails	Invert Access Steps	
S20	45.525						2700	SHALLOW ACCESS MH	D400	150 675 x 675	Double Steps	Yes	No	No
E= 386292.002 N= 397019.629	1.049		0	1.000	43.426	1050				675 x 675 COVER SLAB OPENING				
S21	45.825		1	1.000	43.354	1050	2700	SHALLOW ACCESS MH	D400	150 675 x 675	Double Steps	Yes	No	No
E= 386288.719 N= 397047.846	1.421		0	1.001	43.354	1050				675 x 675 COVER SLAB OPENING				
S22	46.106		1	1.001	43.310	1050	2700	SHALLOW ACCESS MH	D400	150 675 x 675	Double Steps	Yes	No	No
E= 386286.253 N= 397065.100	1.746		0	1.002	43.310	1050				675 x 675 COVER SLAB OPENING				
S23	46.204		1	1.002	43.291	1050	2700	SHALLOW ACCESS MH	D400	150 675 x 675	Double Steps	Yes	No	No
E= 386280.152 N= 397069.437	1.863		0	1.003	43.291	1050				675 x 675 COVER SLAB OPENING				
S24	46.308						2700	SHALLOW ACCESS MH	D400	150 675 x 675	Double Steps	Yes	No	No
E= 386259.278 N= 397142.349	1.811		0	2.000	43.297	1200				675 x 675 COVER SLAB OPENING				

MANHOLES TO BE CONSTRUCTED IN
ACCORDANCE WITH THE DESIGN AND
CONSTRUCTION GUIDANCE - MAY 2021

MANHOLE LADDER TO BE CONSTRUCTED IN
LINE WITH DESIGN AND CONSTRUCTION
GUIDE CLAUSE DCG CLAUSE E2.37

ROCKER PIPES WILL BE USED IN LINE WITH
DESIGN AND CONSTRUCTION GUIDANCE

NOTE ALL CONNECTIONS TO BE MADE
SOFFIT LEVEL UNLESS INDICATED
OTHERWISE

1. **GENERAL**
1. All adoptable sewers and associated works are to comply fully with "Design and Construction Guidance," & Local Practices
2. All highway works to be to adoptable standards and to comply fully with the Local Authority specification.
3. All private drainage works are to comply fully with part H of the Building Regulations
4. All existing invert levels to be checked by the Contractor at the start of works and any discrepancies notified to the Engineer.
All levels are based on topographical survey information provided by the Engineer.
5. All materials to bear the relevant B.S. Kitemark and comply fully with the specifications.
Concrete & concrete products must use Sulphate resistant cement (unless the site investigation report proves that sulphate attack from soils and groundwater will not occur)
6. All opening notices etc. as required under highways acts etc. are to be obtained prior to commencement of works.
All works are to be inspected by LA, NHBC or Relevant Water Authority as applicable.

C.D.M. REGULATIONS 2015

In line with the above regulations we are obliged to inform the Client of their responsibilities under section CD 15/1, and residual risks that may be encountered in the construction of these works.

All design work has been carried out with Health and Safety aspects given full consideration.

Wherever possible risks have been eliminated from the design, however due to the very nature of this type of work it is not possible to remove all the risks from the design.

We should also respectfully remind the Client of his obligations to take all reasonable steps in ensuring that only competent Contractors who have a valid safety policy are employed.

They should also provide satisfactory responses at tender stage to the manner in which they will deal with the elements of risk involved in this type of work and in particular those highlighted by REFA below:-

1. Support / treatment for ALL excavation work.
 2. Guarding to edges of excavations to prevent people, materials and vehicles falling into excavation.
 3. Guarding of excavations outside working hours to prevent unauthorised access.
 4. Undermining to adjacent roads or structures.
 5. Confined space operations.
 6. Dealing with existing services.
 7. Traffic management on existing highways.
 8. Procedure to be followed in event of accident or emergency.
 9. Method of working where contaminated ground is present on site.
 10. Confirmation will be required that all operatives are adequately trained, copies of relevant training certificates to be supplied.
- The above list is by no means exhaustive but it does highlight operations that present a risk to contractors and the general public.
- For clarification on any item please contact REFA.

[illegible]

D	S20, S21, S22, S23 INCREASED TO 2.7m	RW	13.07
C	COVER SIZES REVISED AS S104 COMMENTS	RF	25.5
B	SEWER DESIGN REVISED FOLLOWING UPDATED EXISTING SEWER INFORMATION	RF	06.04
A	MINOR CHANGES TO S22, S23 COVER LEVELS. S24 REVISED	RF	20.08

rev	Revision details	Rev.By	Date
-----	------------------	--------	------



as recognised by




SAFETY SCHEMES IN PROCUREMENT

Drawing Stage		Drawing Status	
☐	Draft	☐	Tender
☒	Issued	☐	Construction
☐		☒	Approval
☐		☐	As Built

Client
KELLEN HOMES

LIMITED
Job title BENNETT STREET

**BENNETT STREET
MANCHESTER**

Drawing title

MANHOLE SCHEMATICS

DRG 7 - SW

REFA
45 Bridgeman Terrace
Wigan, Lancs
WN1 1TT
Tel: -(01942) 826020
Fax: -(01942) 230816

<p align="center">CONSULTING ENGINEERS CIVIL STRUCTURAL GEOTECHNICAL ENVIRONMENTAL</p>		
Date 29.11.22	Scale 1:20	Drawn RF

DRAWING No	22122/109/7	Rev	D
<p>(C) This drawing is the property of REFA and should not be copied, used or its contents divulged without prior written consent.</p>			

PLEASE NOTE THAT THIS DRAWING IS ISSUED FOR INFORMATION/TENDER PURPOSES ONLY UNTIL TECHNICAL APPROVAL HAS BEEN GRANTED.
ANY WORK UNDERTAKEN PRIOR TO TECHNICAL APPROVAL BEING GRANTED IS AT THE CLIENTS RISK.