

Typical Eaves and Roof Detail, pitch may vary.

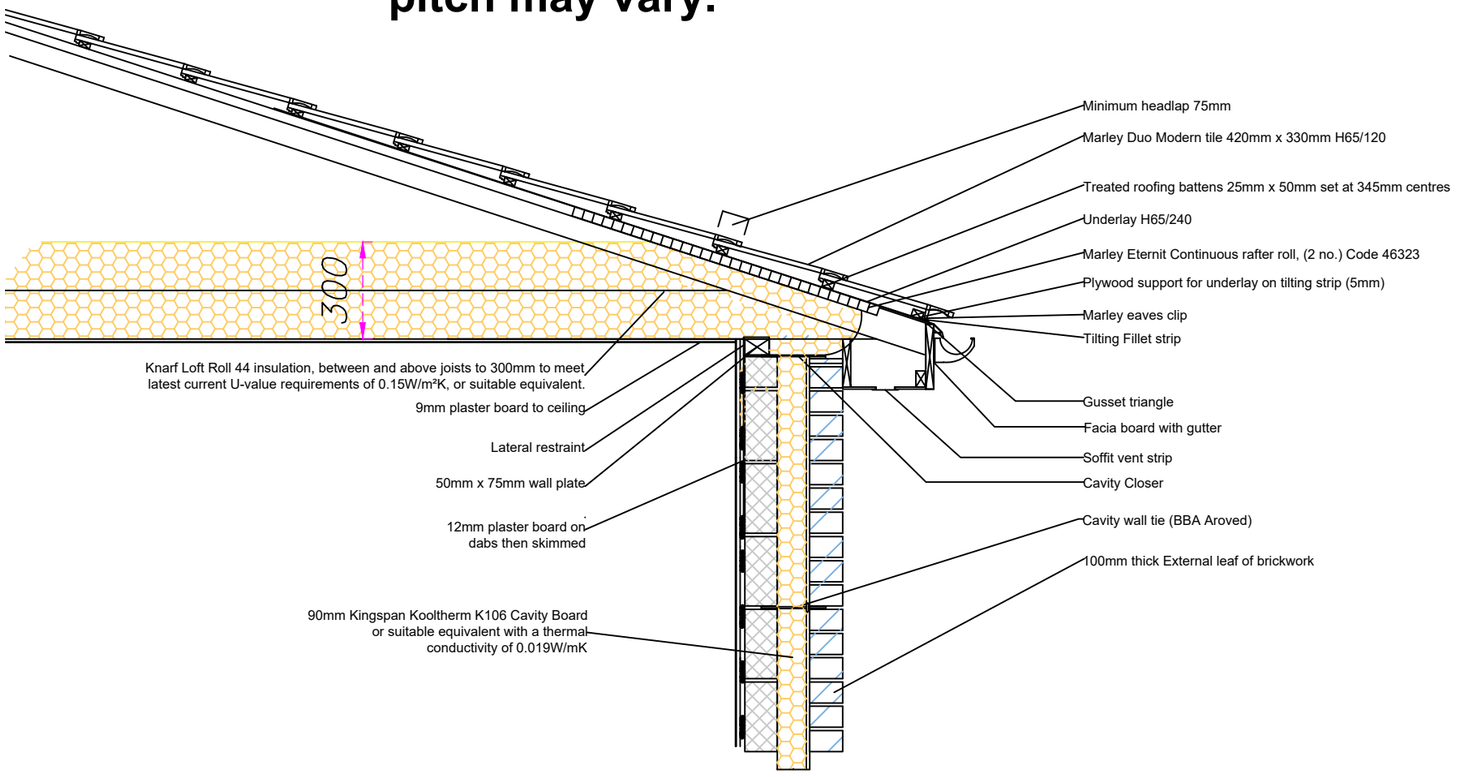

Foundation and Wall Detail - 600mm Foundation - Concrete Slab.

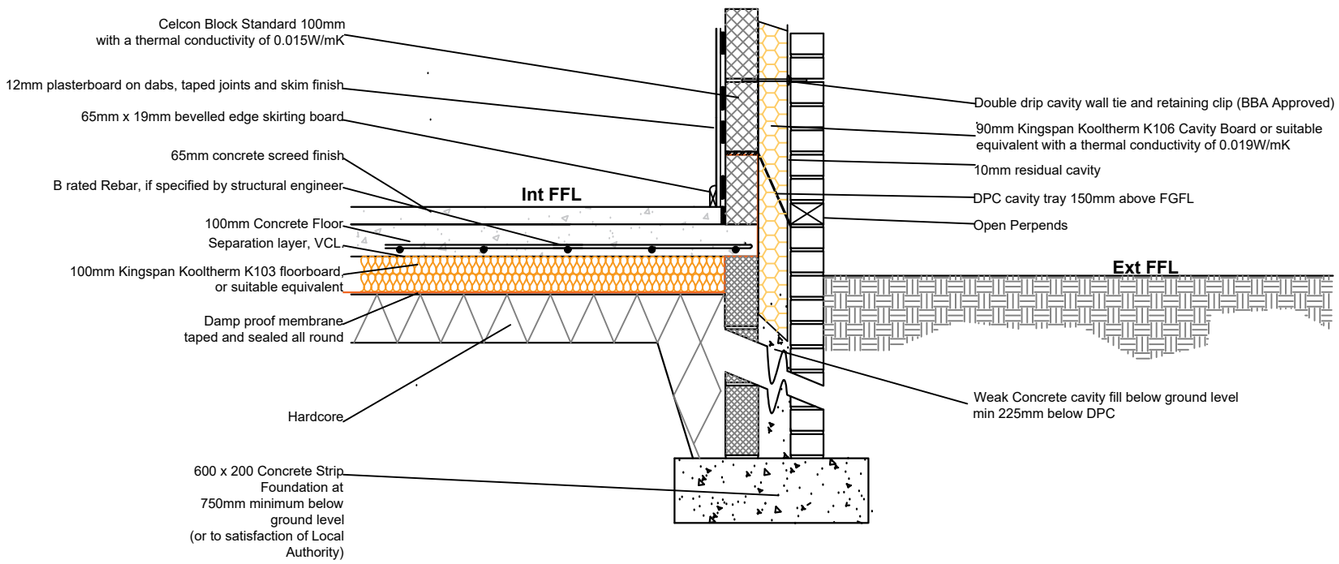

I agree to M.L.C.O.`s proposed plans

Signed .....

Date .....

Scale / Paper:	Date:
1 : 20 @ A3	25/10/2023

Revisions / Options

No.	Date.	Sig.

Project - Extension, Level Access Shower Room, Door openings.

Miss Imaan Kazmi
9 Stansby Gardens
Ardwick
Manchester
M12 4AR

Manchester Local Care Organisation.
Directorate for Children and Families.
Philips Park Road.
Beswick.
Manchester.
M11 3PU
Tel No : 0161 277 1704

Manchester Local Care Organisation
Leading local care, improving lives in Manchester, with you

MEAP Manchester Equipment & Adaptations Partnership