


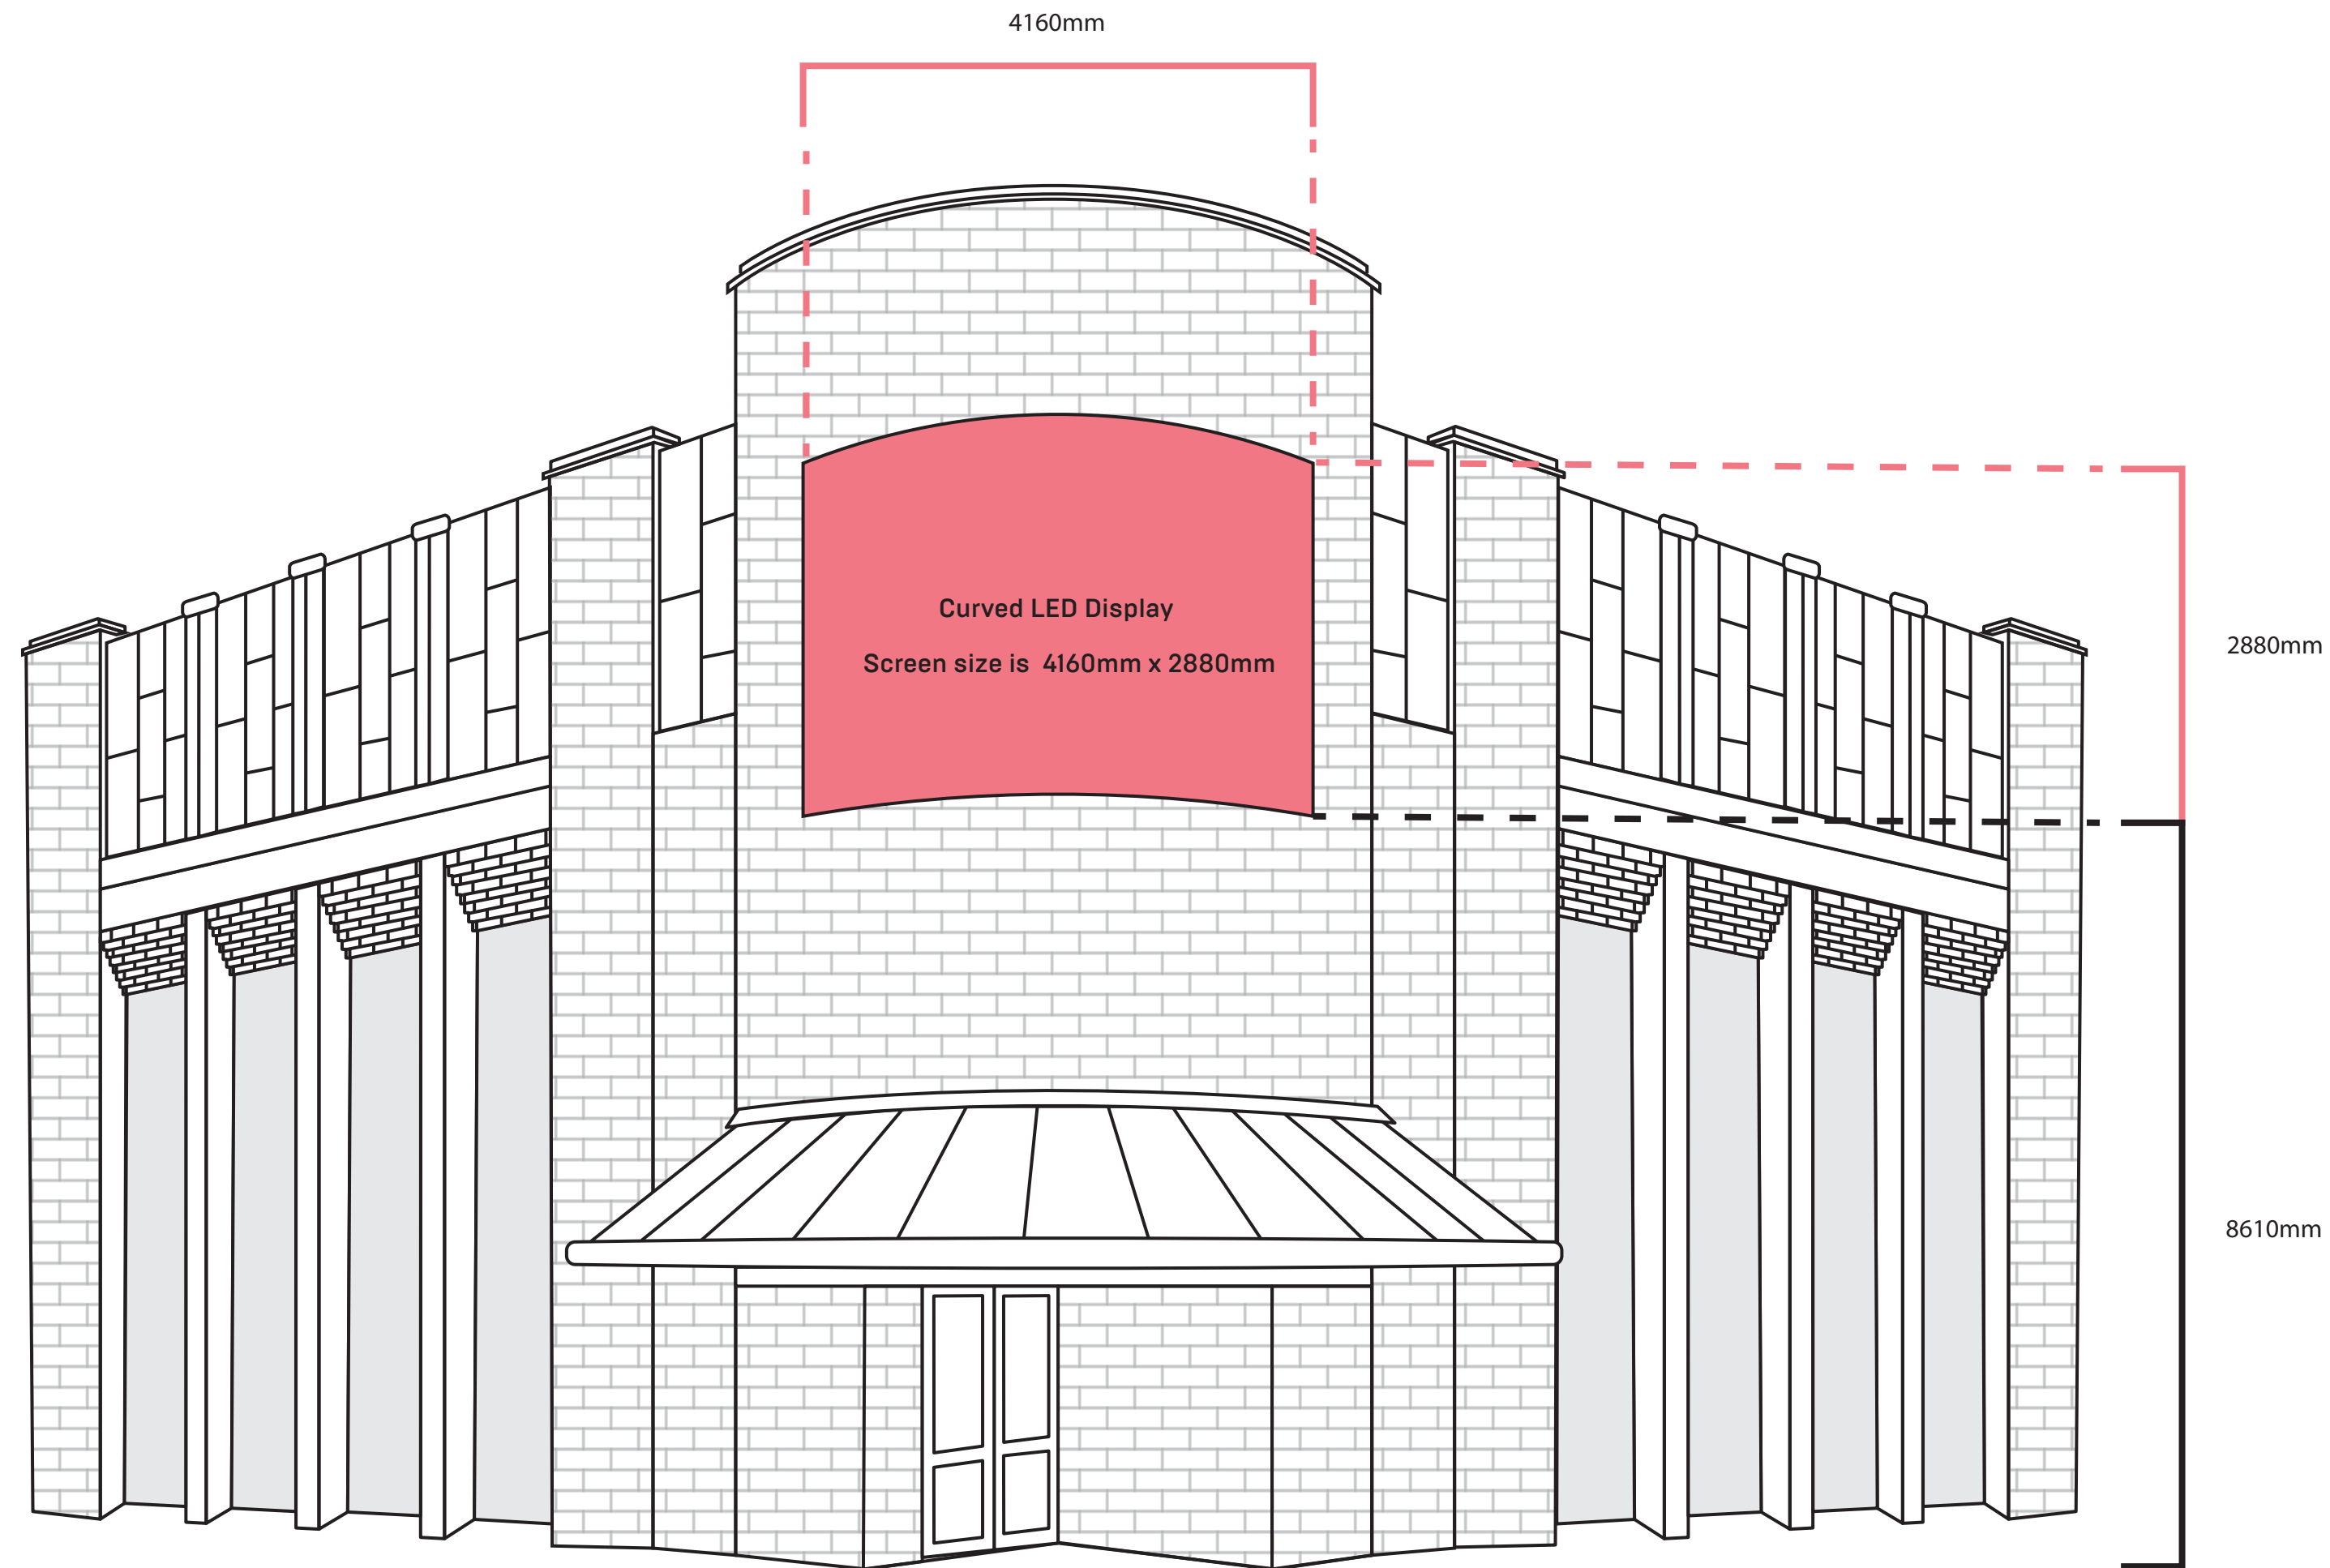

GRAPHIC SCALE: 1:50 @ A2

CLIENT: FROG AND BUCKET

SITE NAME: 102 OLDHAM ST, MANCHESTER

DRAWING NO: A

DATE: 03/11/2023

DRAWN BY: SJ

SCALE:1:50 @ A1



1HQ, Unit 1, Kinraig Business Park
Kinraig Road, Blackpool, FY2 0PJ



+44 (0) 1253 302723



www.scanlite.co.uk

