


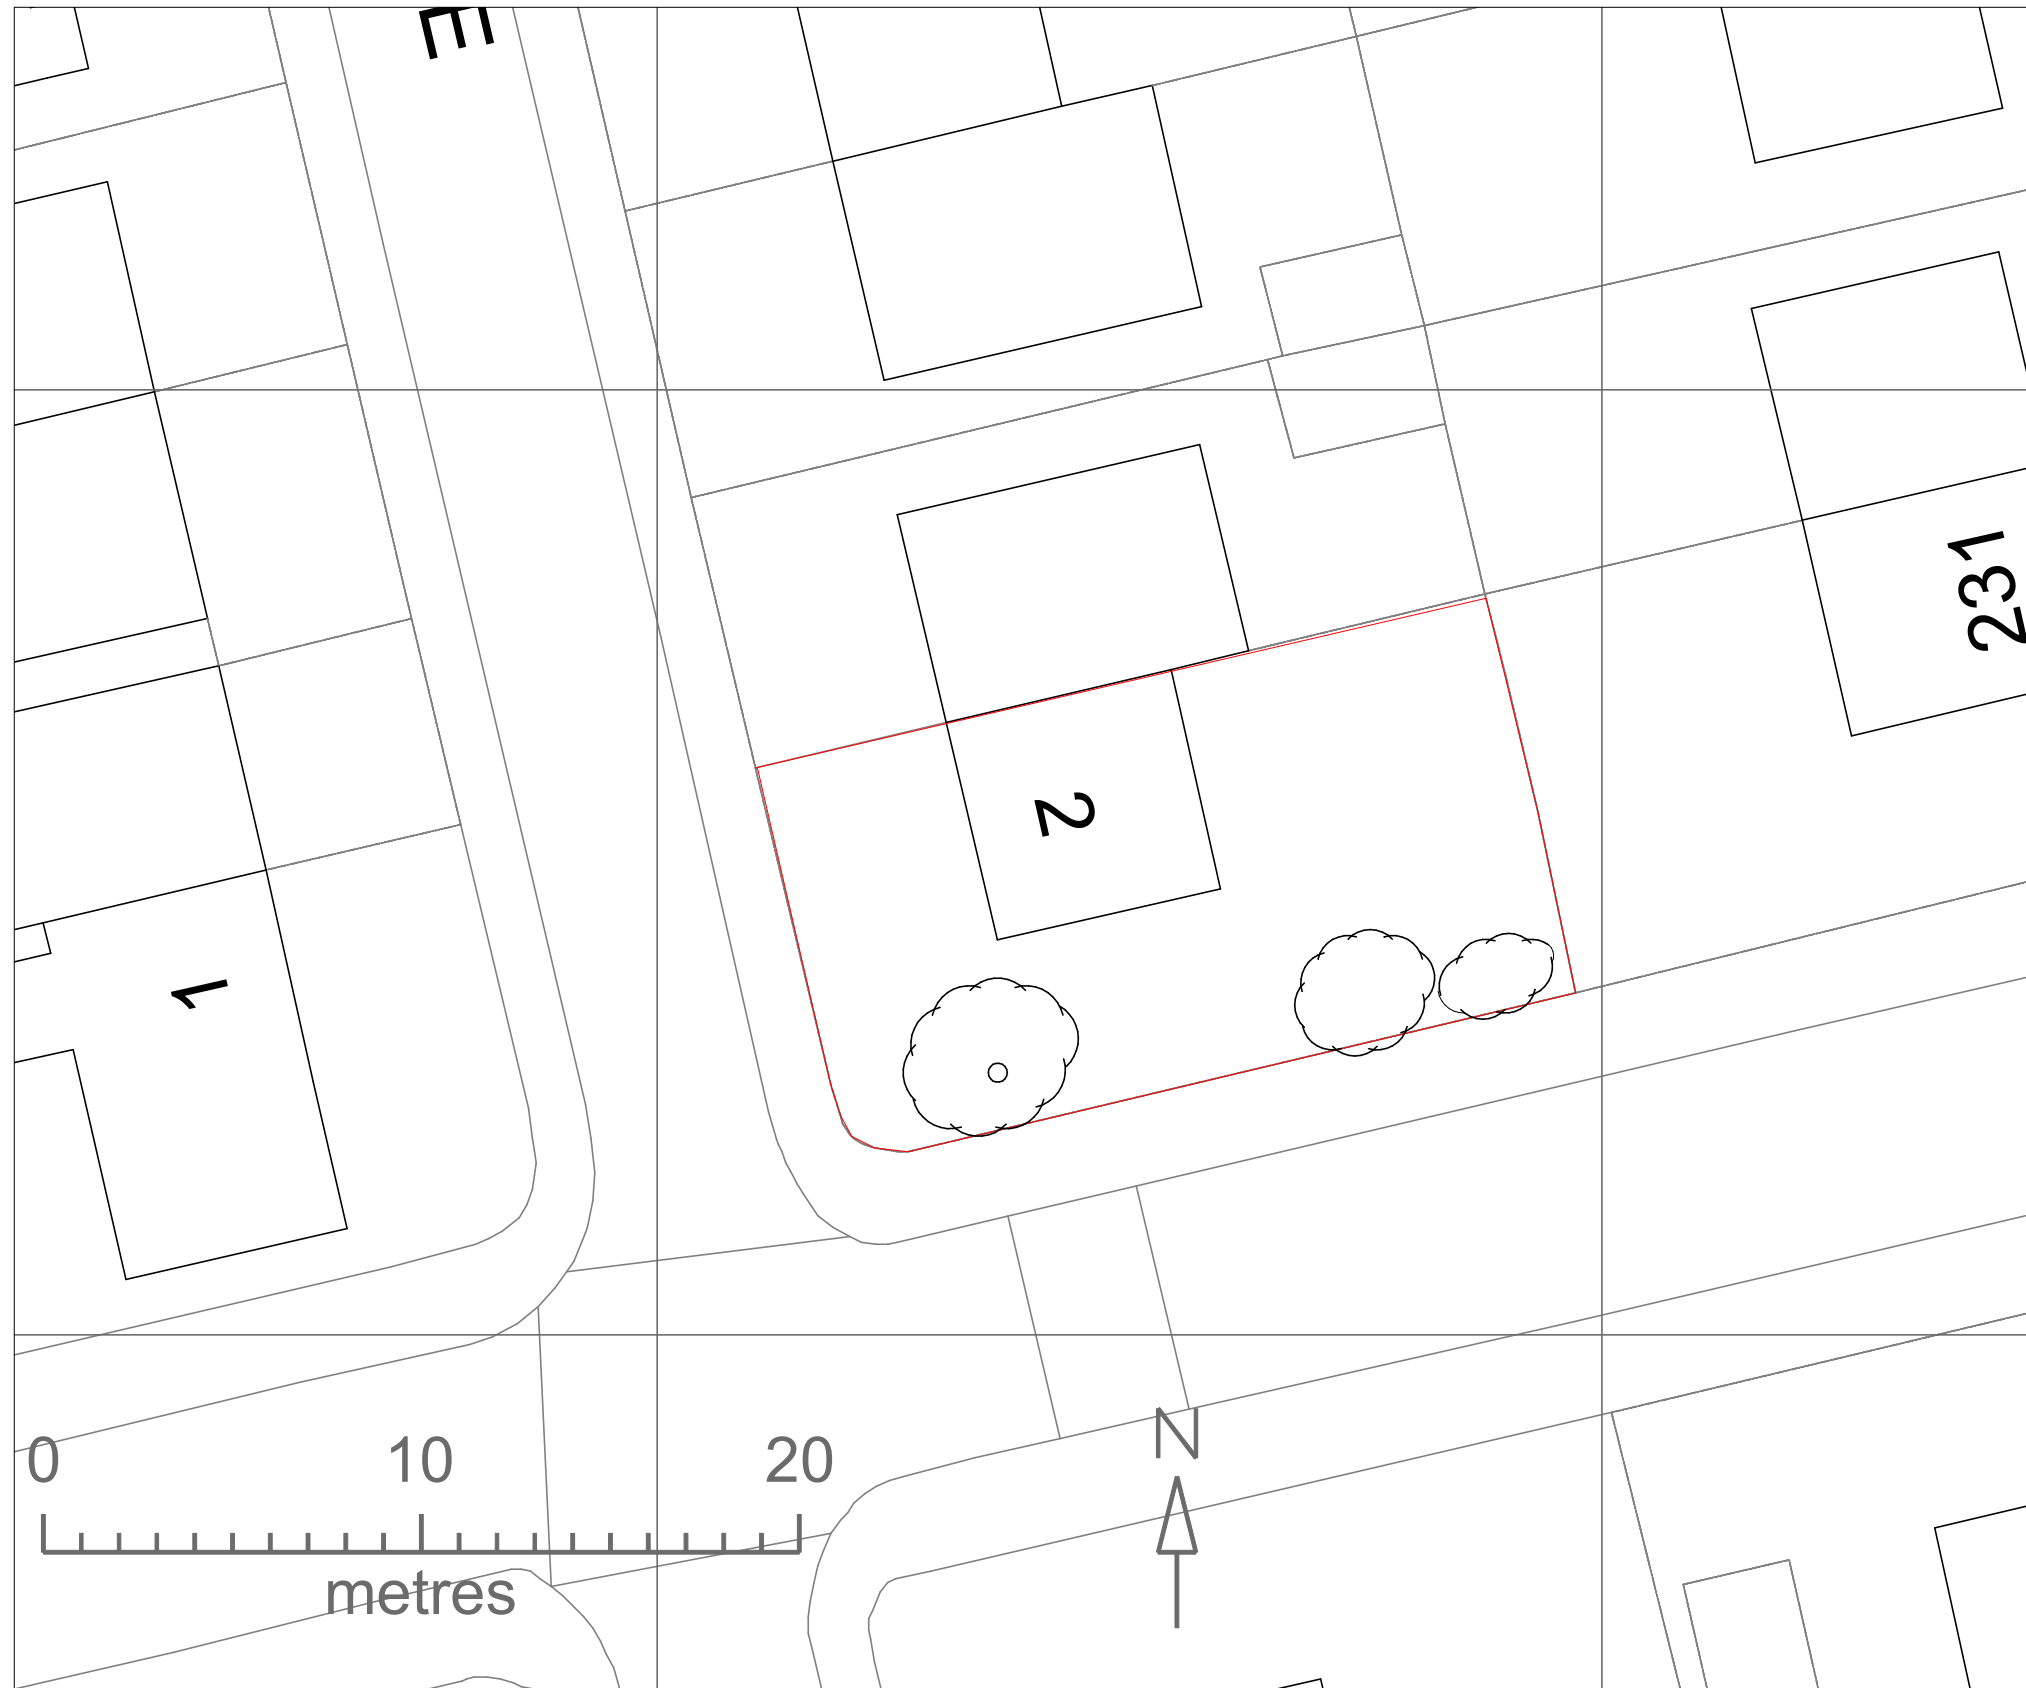

2 Hurford Avenue M18 8WL

Single Storey Side and Rear Extension

Drawing 1- Existing Block and Location Plans

Drawing Number 2308-01a

Loganbuilding@outlook.com

07904 649901

Scale 1:1250 and 1:200 @A3