


ALL DIMENSIONS BELOW ARE IN MM



ITEM A // PJ EXT 2022 - 01

1no suspended set of internally illuminated lettering.


1 no set of individually illuminated 'PAPA JOHNS' text fitted to new fully fabricated framework. Framework to be fabricated from 50mm x 50mm aluminium hollow section and welded to suitable fixing plates, all finished RAL7005 grey satin. Letter faces to be cut from 5mm thick red A402 acrylic rebated to rear to suit 80mm deep returns fabricated from 0.9mm descaled stainless steel. Letters mounted to face of framework via full 0.9mm descaled stainless steel backtray with inset 25mm returns. All to be finished red to match Pantone 485C satin externally and white internally. Letters to be internally illuminated via PS31 31Im red LED's. Sub panel to be cut from 3mm thick aluminium with 80mm folded returns, text to be aperture cut from panel face and backed with 3mm thick green A600 acrylic. Face panel fixed to framework via full aluminium backtray. Panels to be powder coated green to match Pantone 357 C satin.

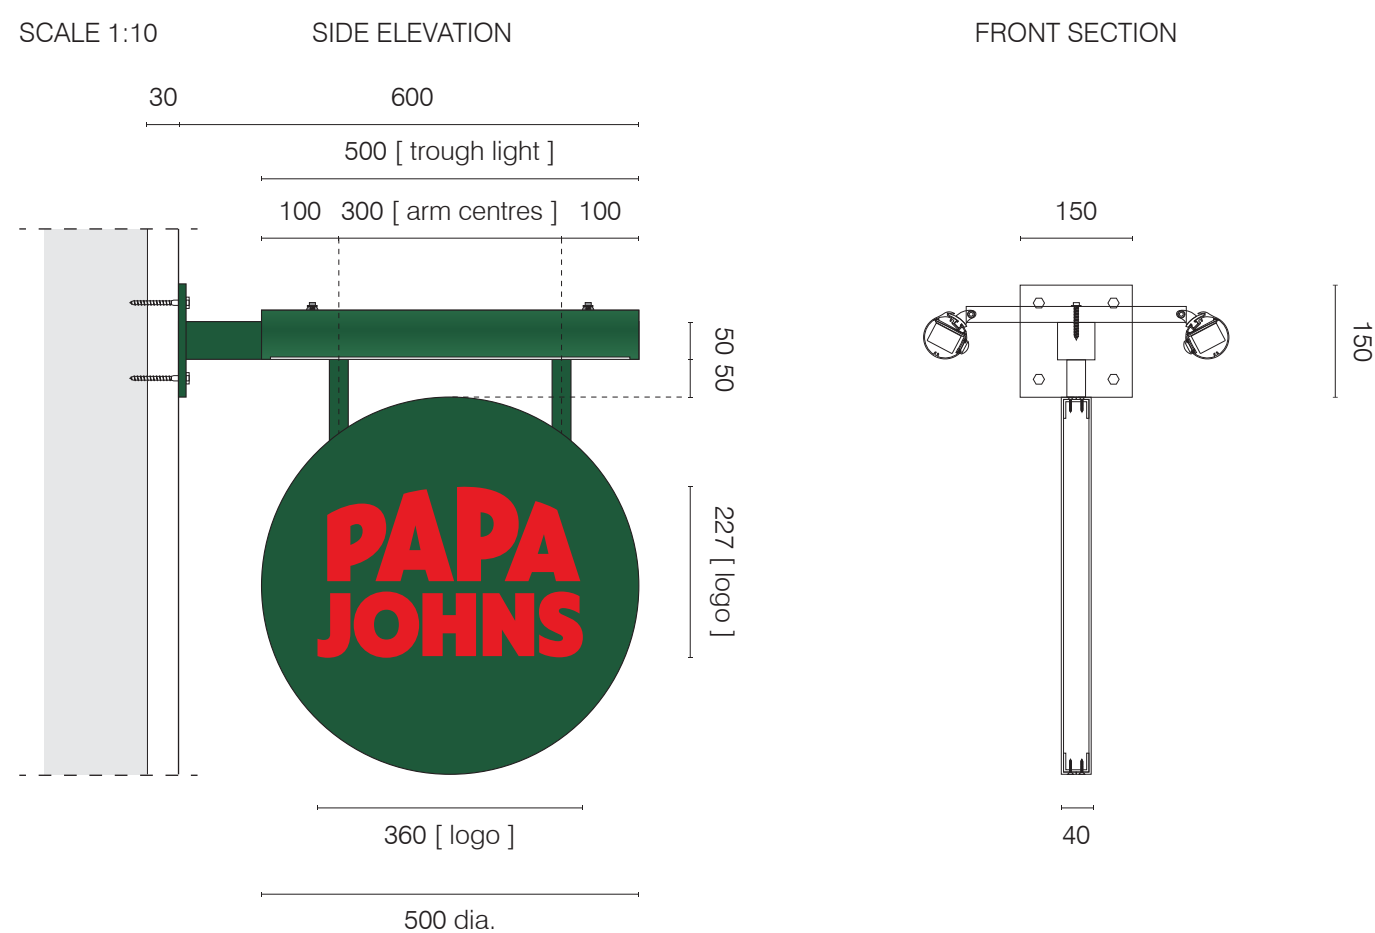

ITEM B // PJ EXT 2023 - E I P S


Double sided externally illuminated projecting signs to comprise: 3mm thick aluminium framework 100mm wide with 1 No projecting bracket cut from 50mm x 50mm x 3mm aluminium hollow section welded onto a suitable fixing plate and welded to framework. The framework clad either side with a fabricated 3mm thick aluminium panel with 50mm deep returns. Panels to receive logo detail in vinyl to brand colours. All surfaces finished externally Pantone 357 C Green satin.

Sign illuminated via an overhead pictorial LED trough light set finished Pantone 357 C Green satin.

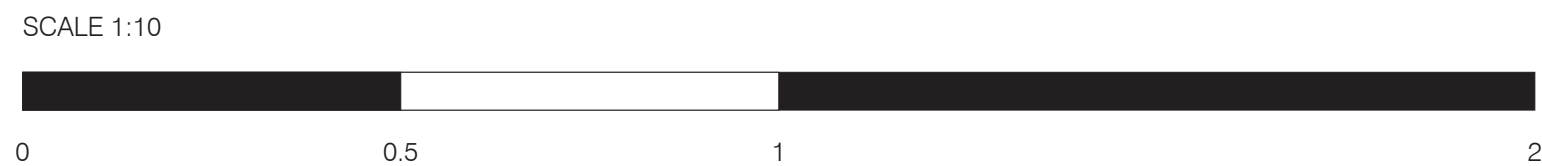


ALL DIMENSIONS BELOW ARE IN MM

EXISTING
Scale 1:20

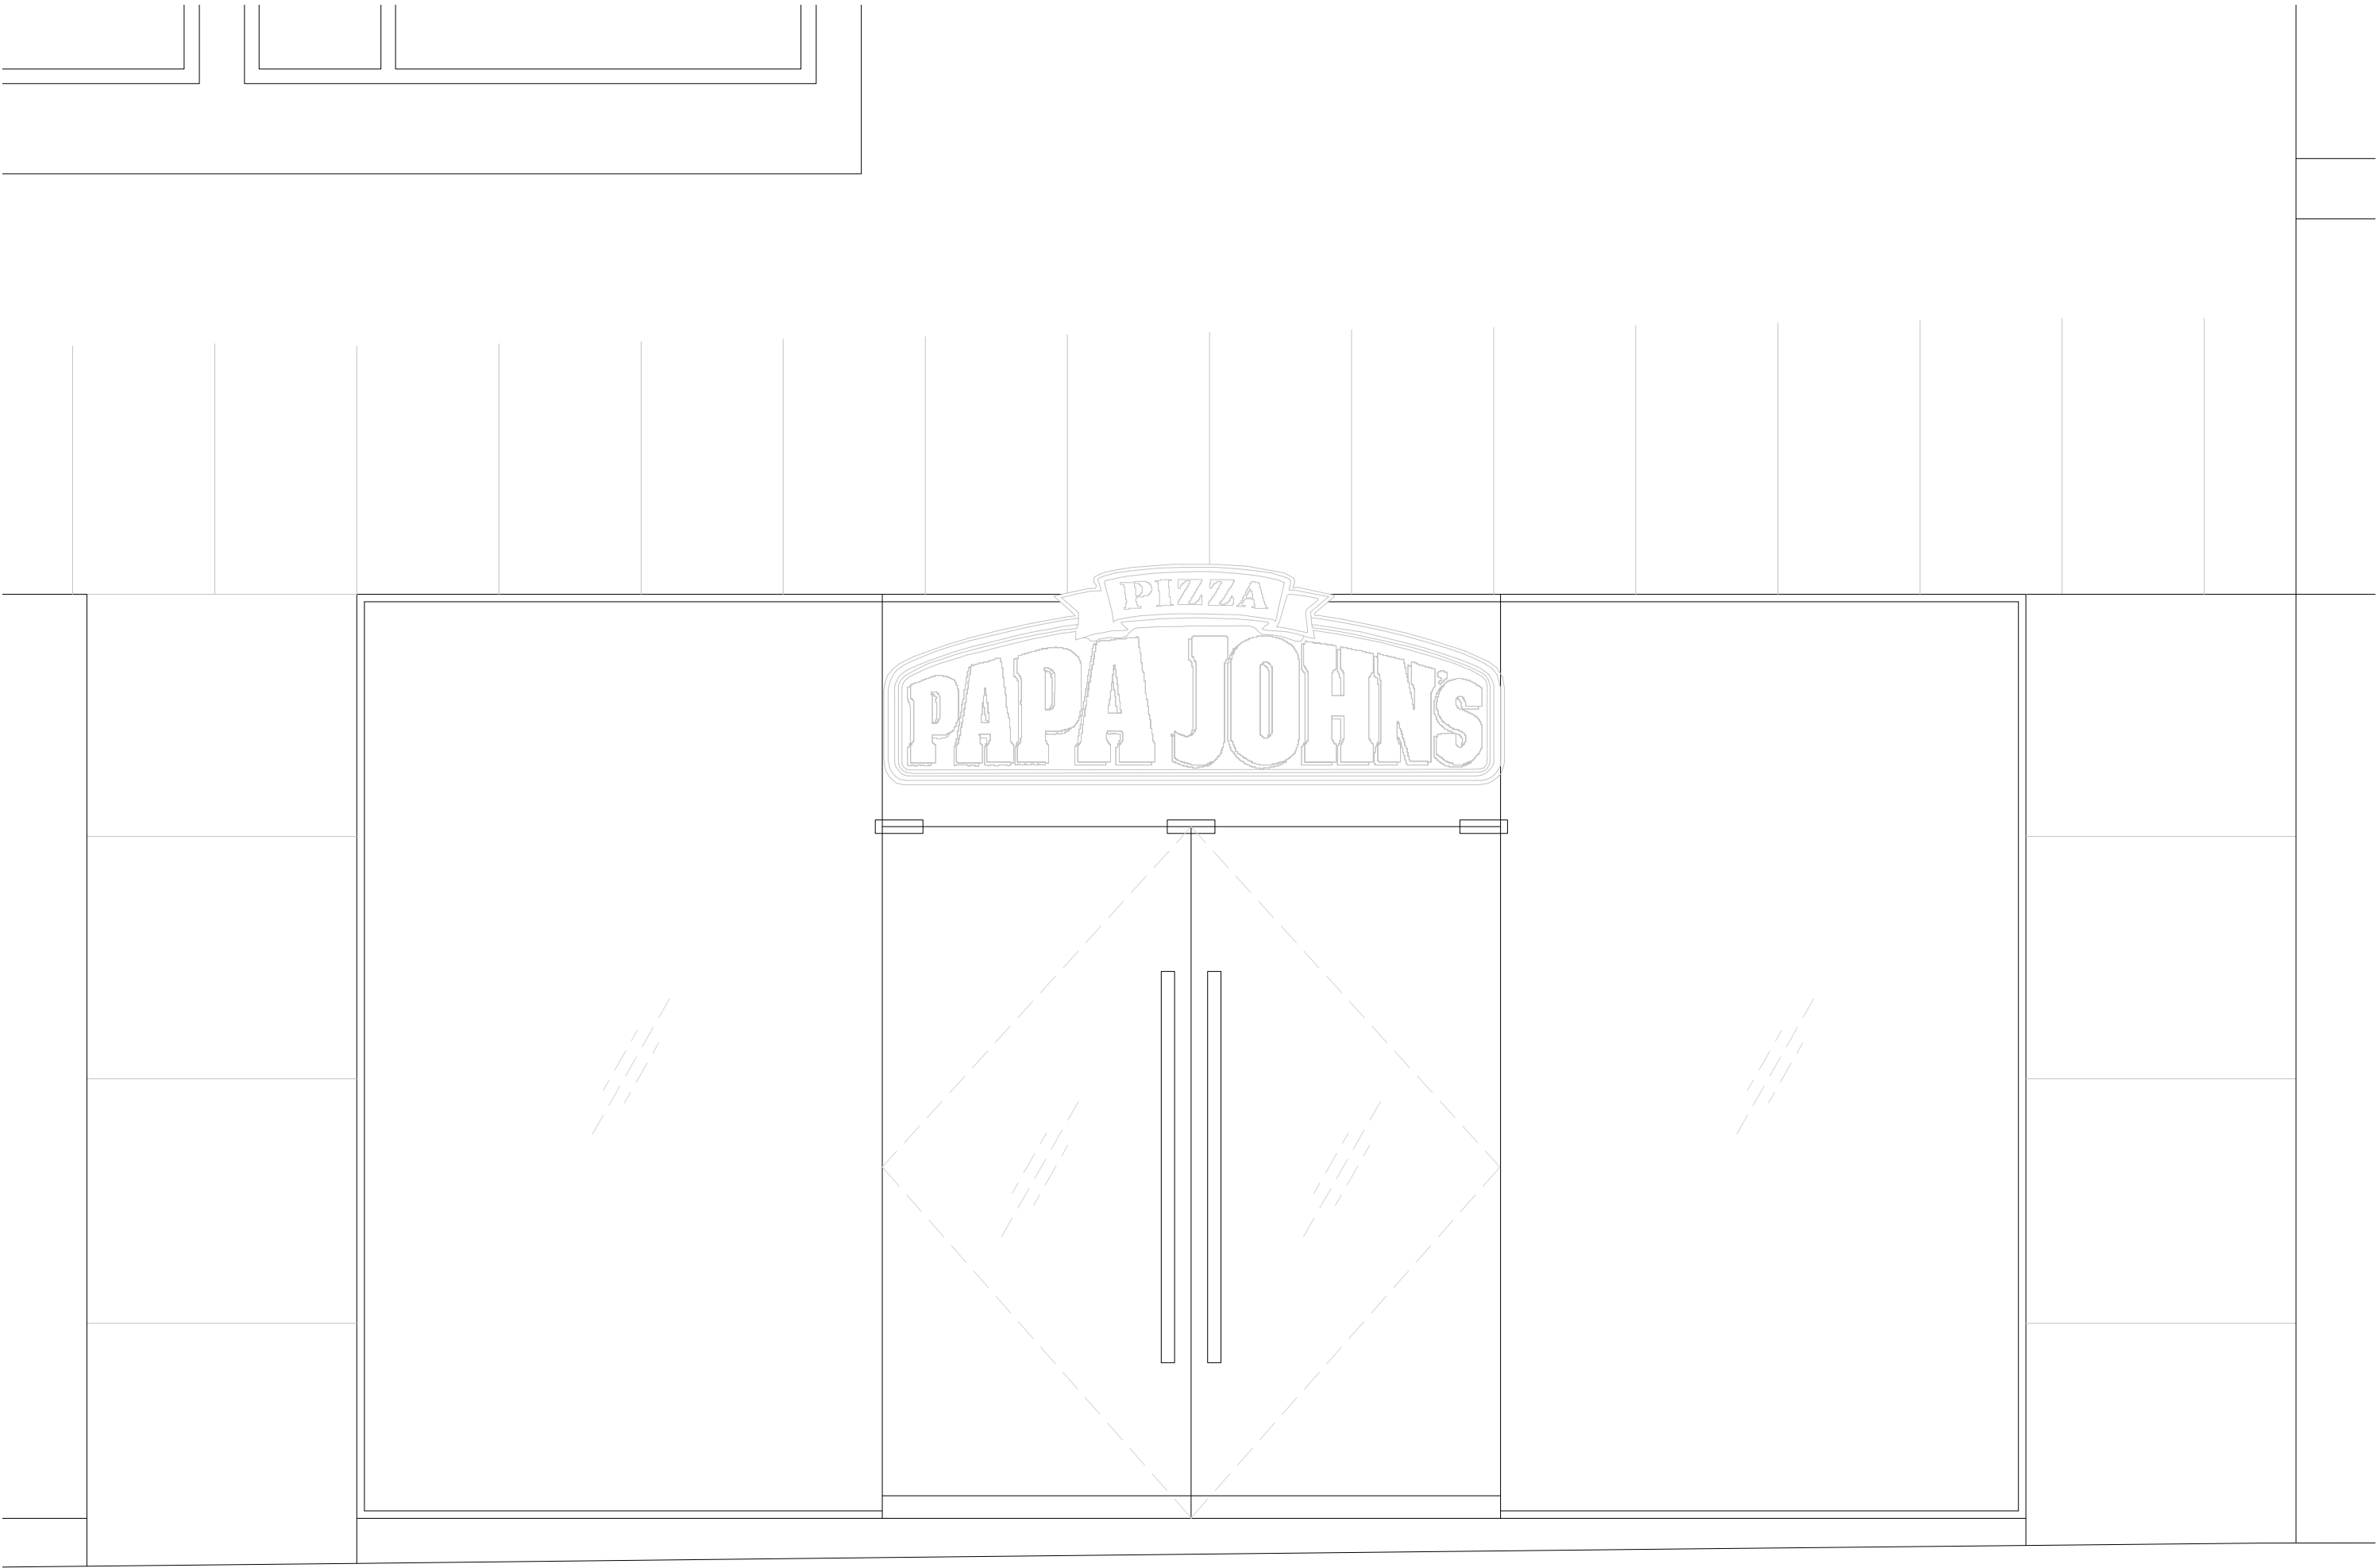


SCALE 1:20

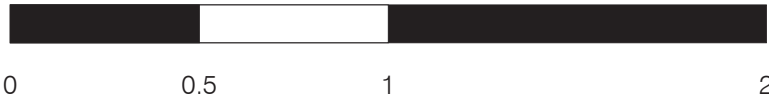

ALL DIMENSIONS BELOW ARE IN MM

PROPOSED
Scale 1:20

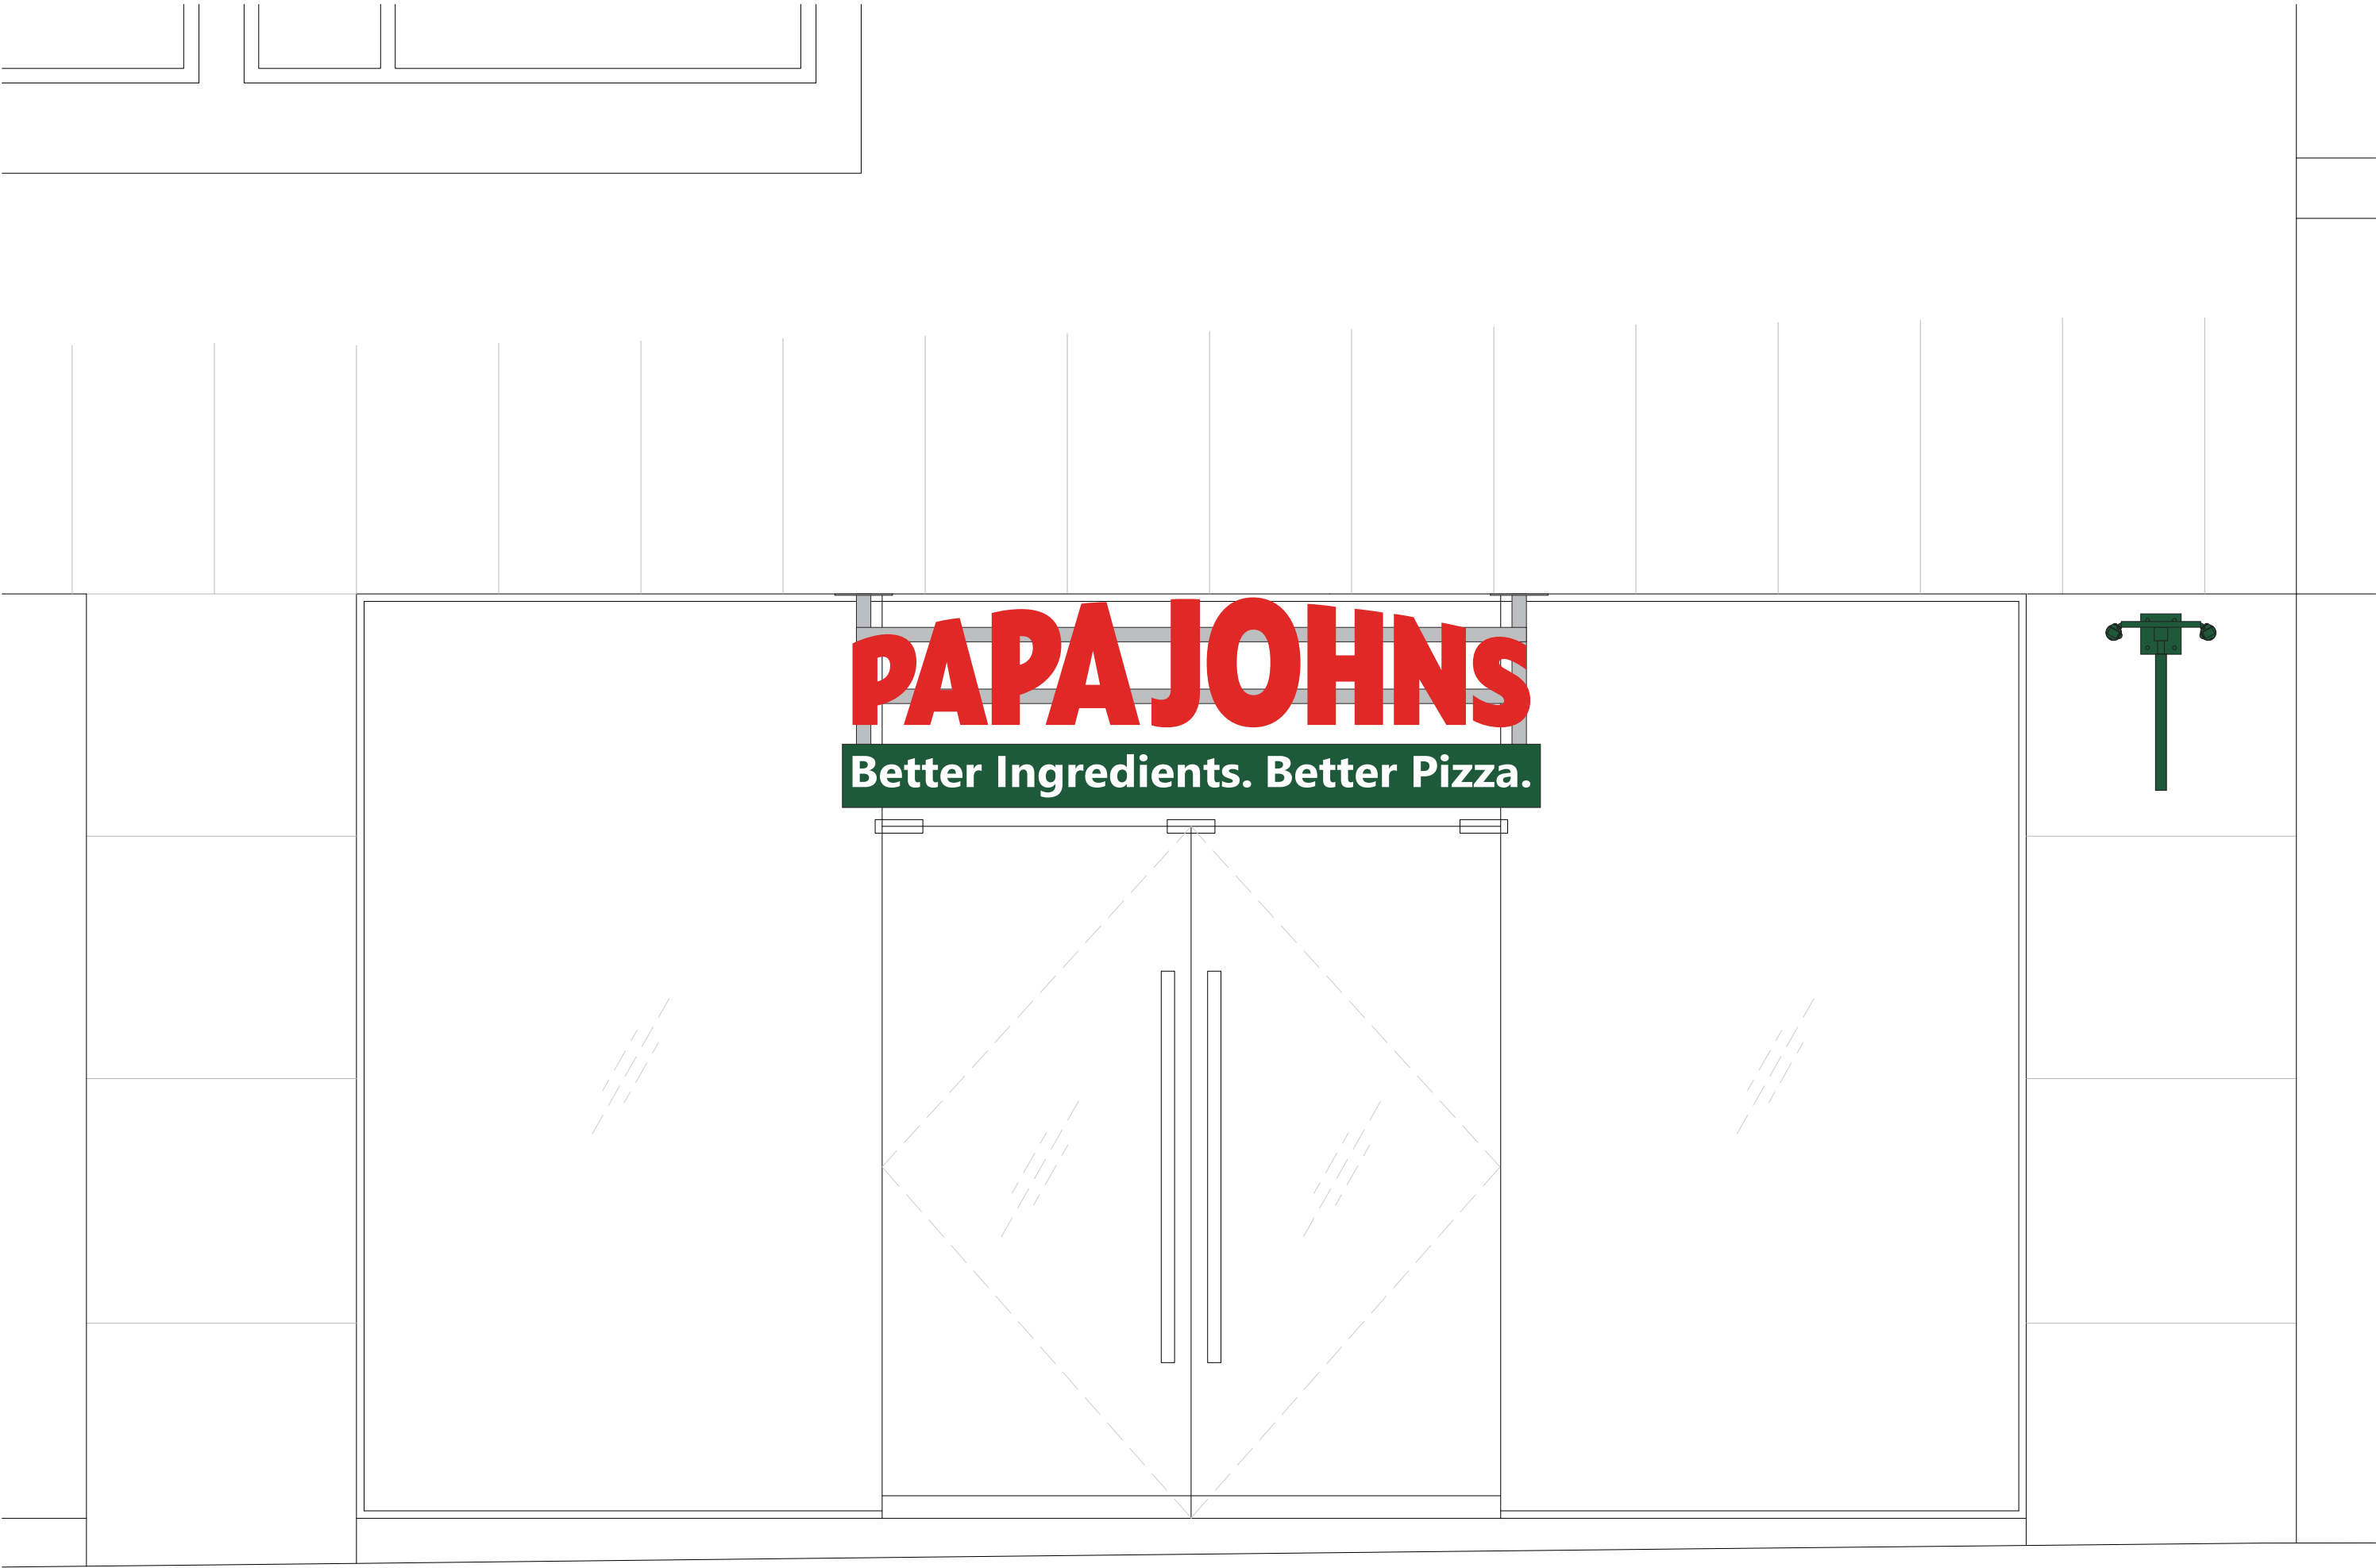

SCALE 1:20

