
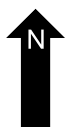
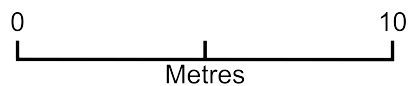


Site Setting Drawing - 20 Wellington Road

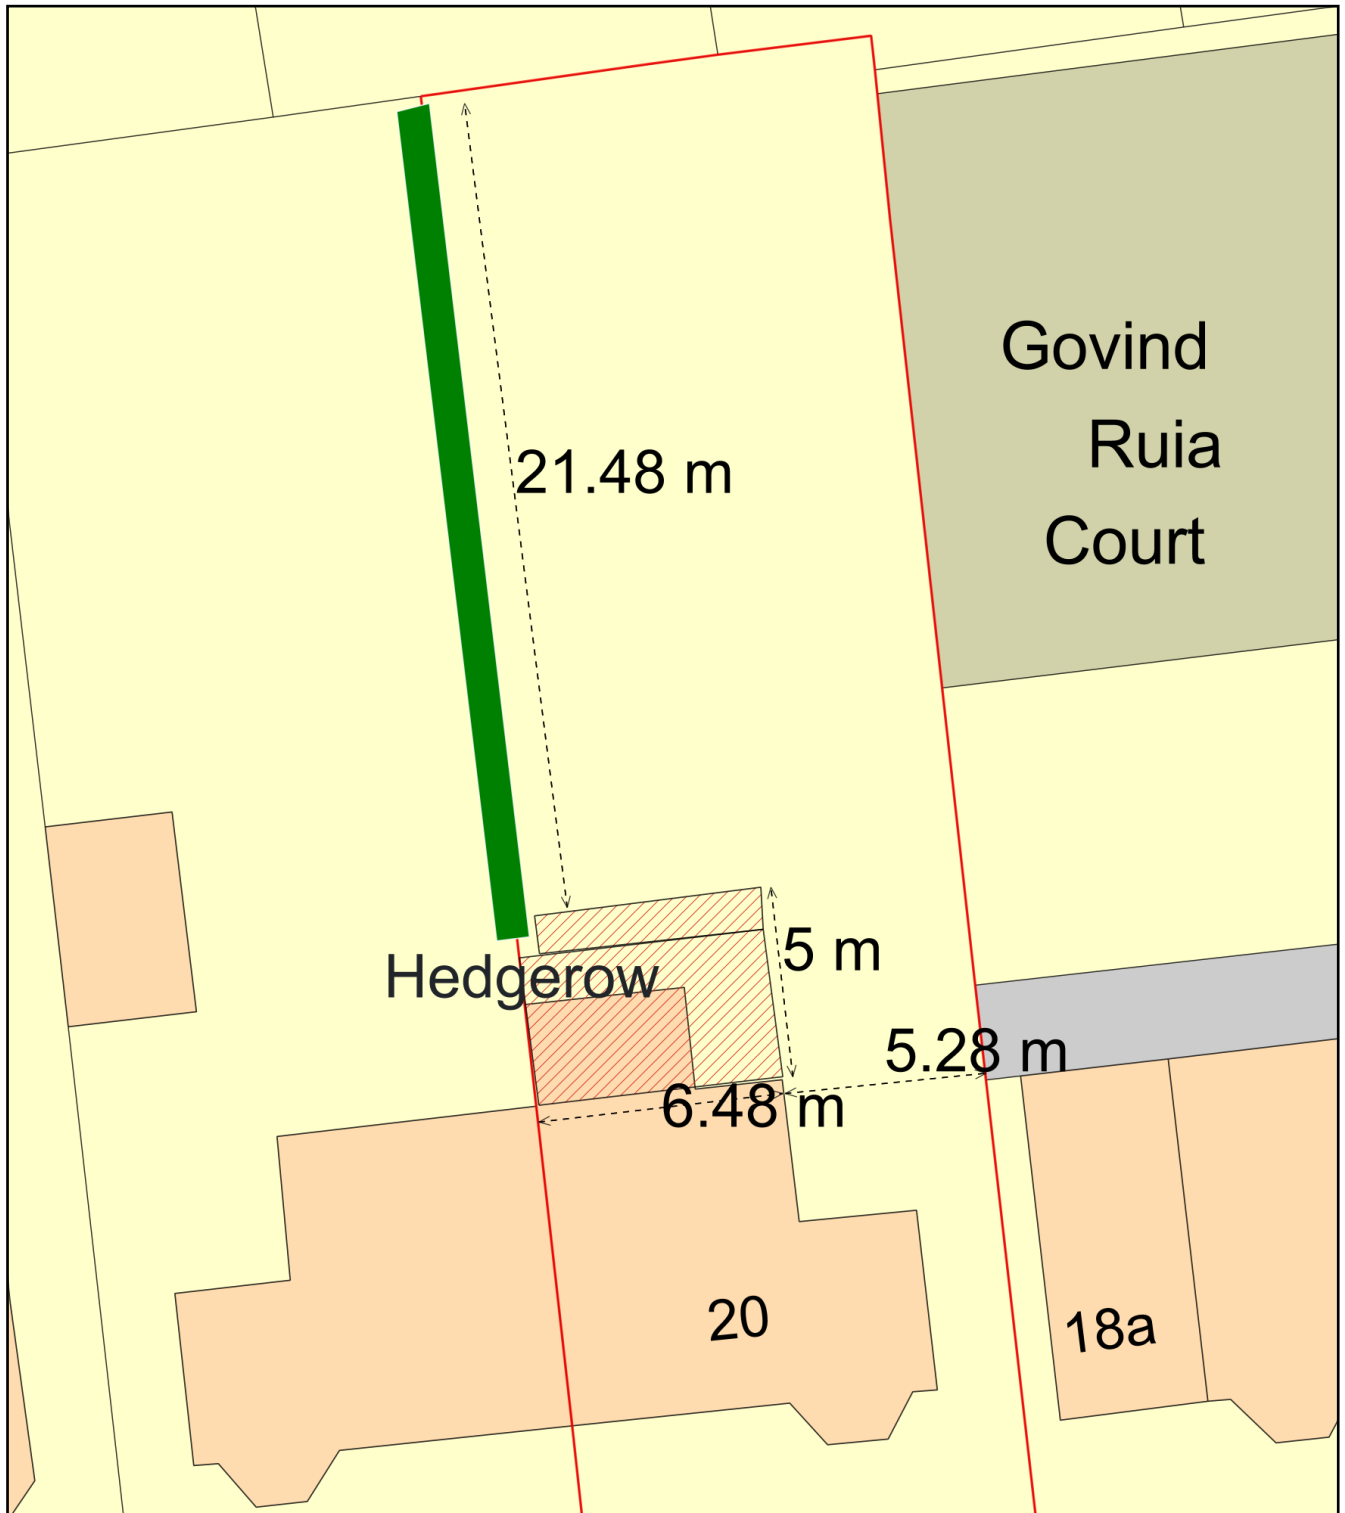

Plan Produced for: Oliver Rhodes

Date Produced: 08 Jul 2023

Plan Reference Number: TQRQM23189130943468

Scale: 1:200 @ A4