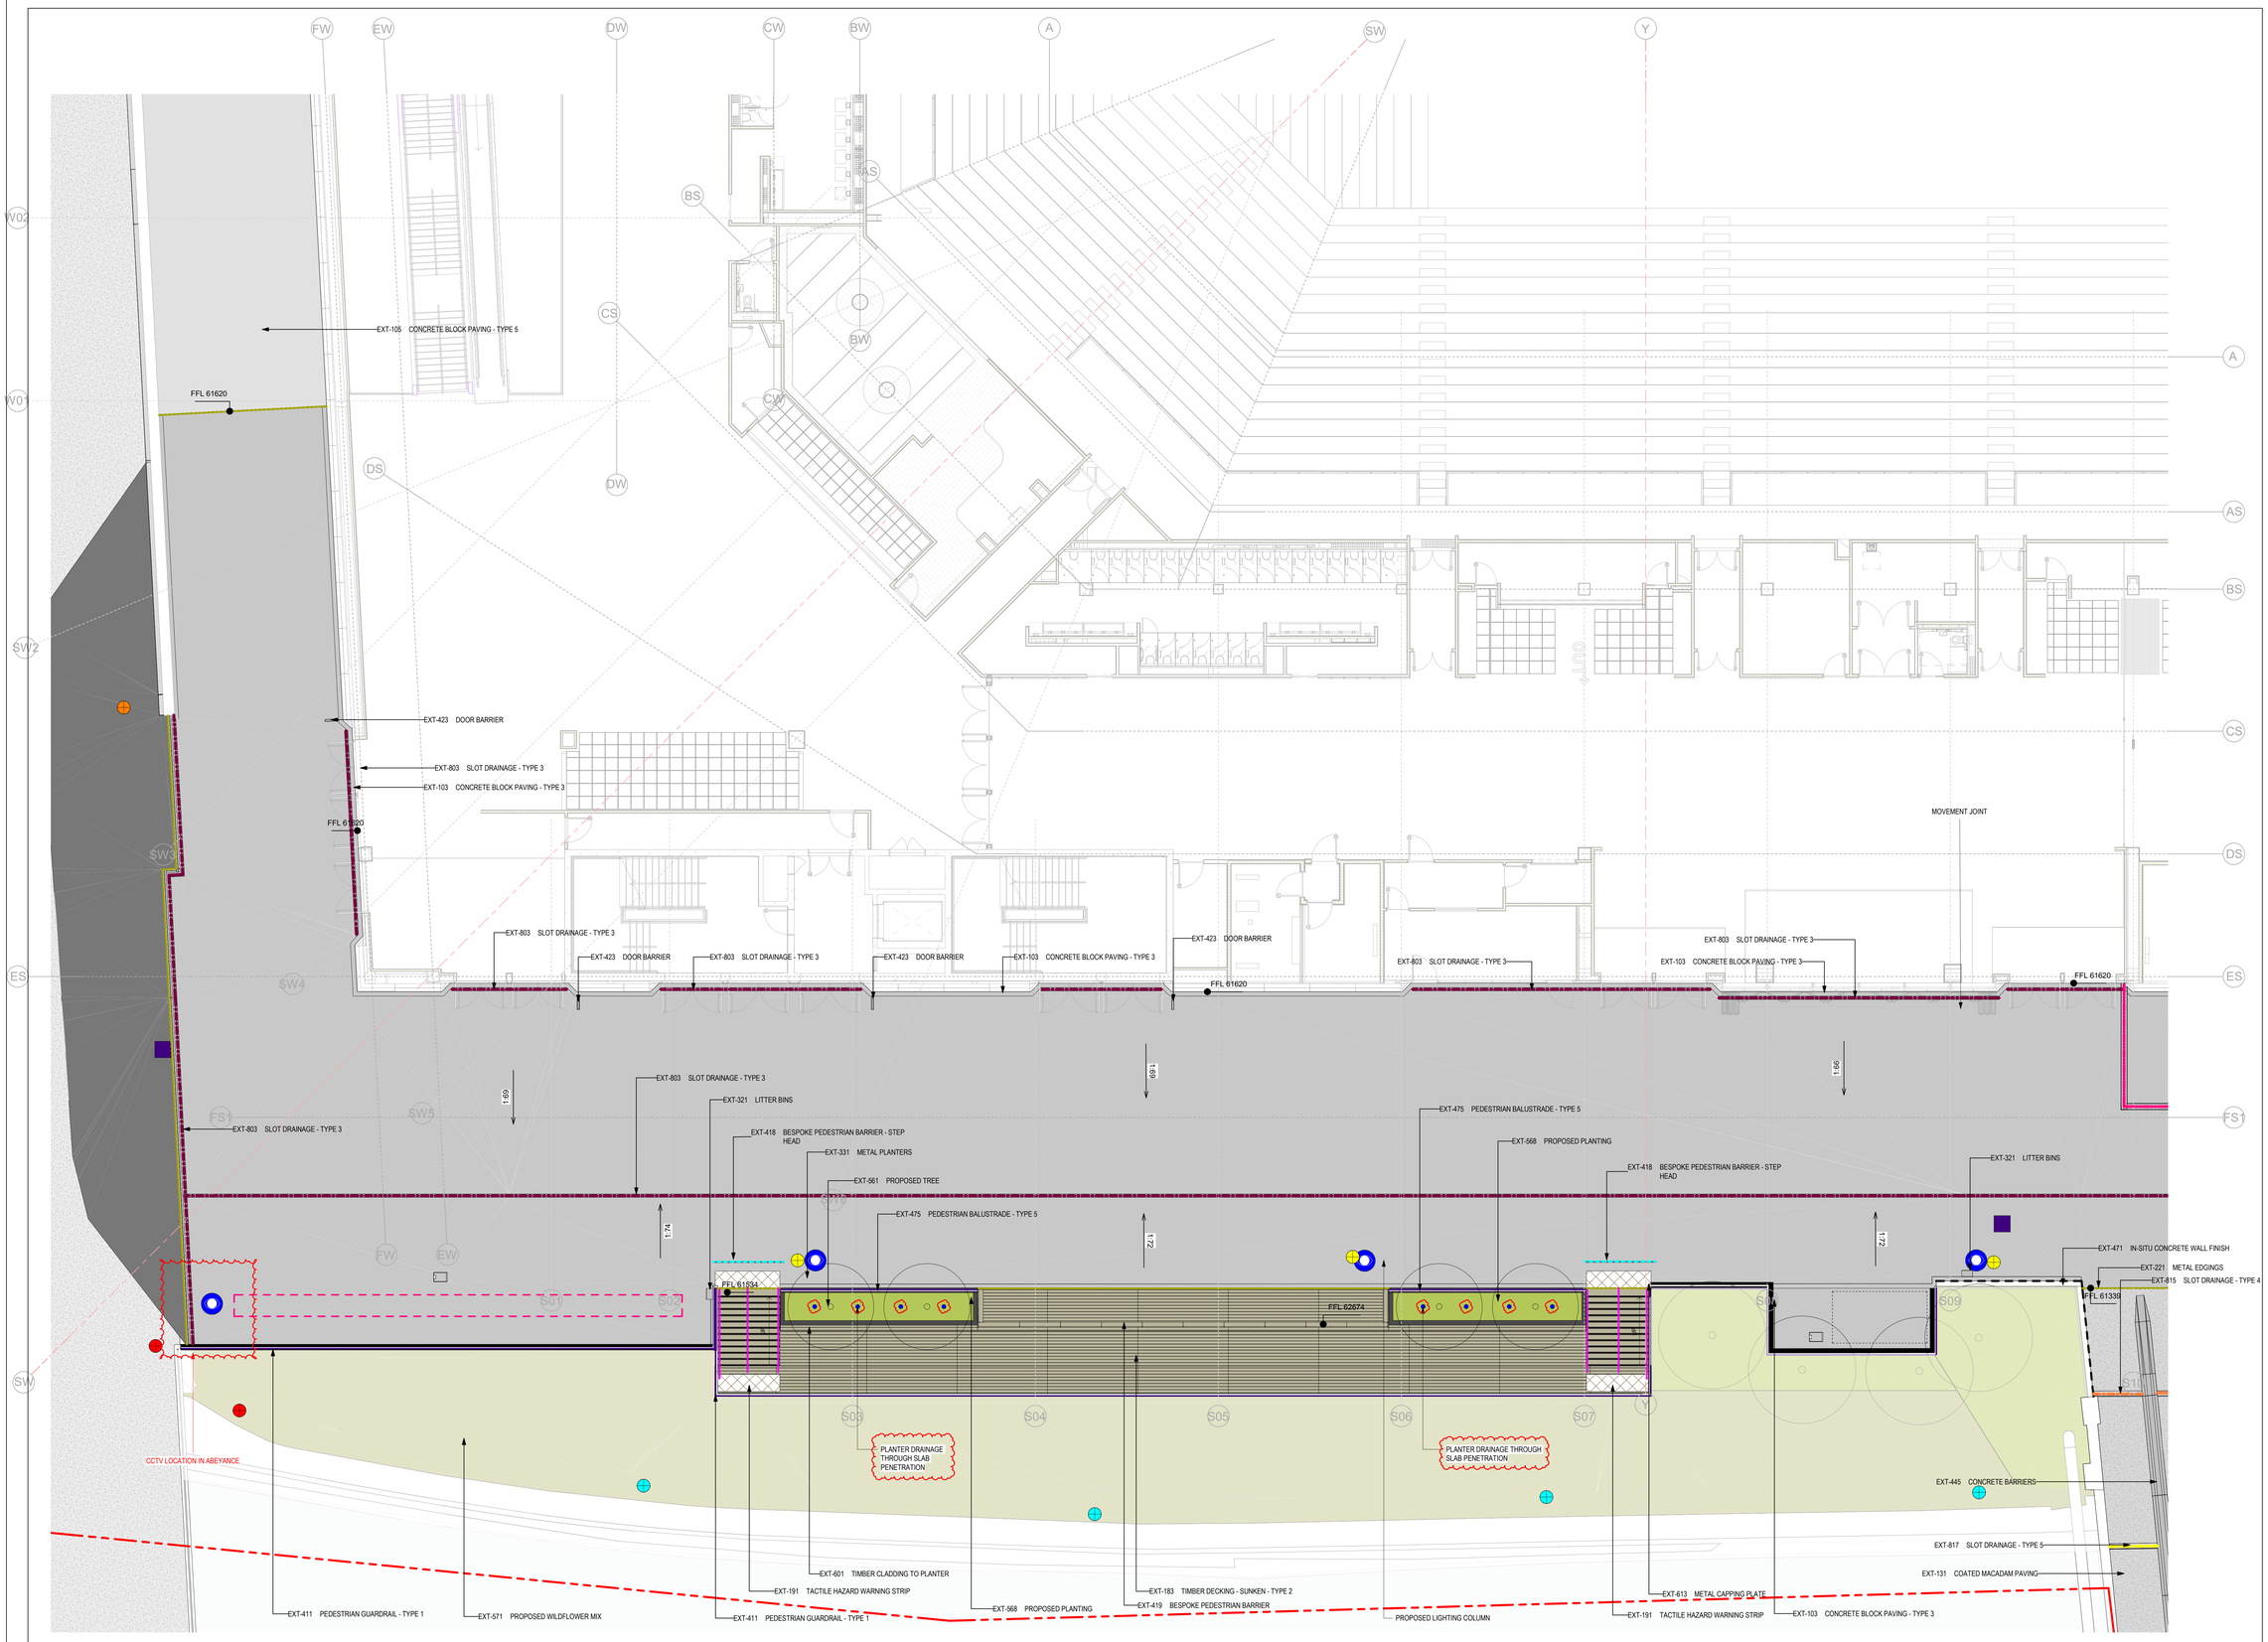

1 ENLARGED PLAN_LEVEL 01 - SOUTH WEST
1 : 100

Suitability Code (as defined in ISO 19650-2:2018).

Work in Progress (WIP)
S0 - Initial Status

Shared (Non- Contractual)
S1 - Suitable for co-ordination
S2 - Suitable for information
S3 - Suitable for review & comment
S4 - Suitable for stage approval
S5 - Withdrawn
S6 - Suitable for PIM authorisation
S7 - Suitable for AIM authorisation

Published (Contractual)
A1, A2, A3, Etc - Authorised and accepted
B1,B2,B3, Etc. - Partial sign-off (with comments)

Published (AIM Acceptance)
CR - As constructed record document

KEY PLAN

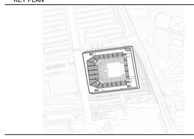

KEY

- PROJECT BOUNDARY
- EXT-101, EXT-102, EXT-103, EXT-104 CONCRETE BLOCK PAVING (NON-PERMEABLE WITH 6MM JOINT)
- EXT-105, EXT-106 CONCRETE BLOCK PAVING (PERMEABLE BOUND WITH 10MM JOINT)
- EXT-112 CONCRETE PAVING SLAB
- EXT-181, EXT-183 TIMBER DECKING
- EXT-131 TARMAC
- EXT-135 COATED MACADAM PAVING - WITH TEXTUREFLEX TOP COAT
- EXT-121 PAVING SURFACE TO MATCH EXISTING
- EXT-191 TACTILE HAZARD WARNING STRIP PAVING
- EXT-535 NATURAL AGGREGATE LOOSE
- EXT-201, EXT-202, EXT-203 CONCRETE KERB
- EXT-211 METAL RAISED KERB
- EXT-221 METAL EDGING
- EXT-311 PRECAST CONCRETE SEATING WALL
- EXT-312 TIMBER TOP TO SEATING WALL
- EXT-313 ACCESSIBLE ARMREST FOR SEATING WALL
- EXT-321 LITTER BIN
- EXT-423 DOOR BARRIER
- EXT-331 METAL PLANTER
- EXT-333 CONCRETE PLANTER
- EXT-301 PAS RATED STATIC BOLLARD
- EXT-302 PAS RATED RETRACTABLE BOLLARD
- EXT-409 SLIDING GATE
- EXT-405, EXT-406, EXT-407 GATE
- EXT-194 FLOORBOX
- EXT-401 FENCE
- EXT-471 CONCRETE WALL
- EXT-415, EXT-416 HANDRAIL
- EXT-411, EXT-412, EXT-475 BALUSTRADE
- EXT-419 BARRIER INTEGRATED WITH SHELF
- EXT-418, HEAD OF STEP BARRIER
- EXT-427 VEHICLE SAFETY BARRIER
- EXT-801 SLOT DRAIN TYPE 1
- EXT-803 SLOT DRAIN TYPE 3
- EXT-811 FLOOR GULLY
- WAYFINDING ITEM
- ZONE FOR NAMING RIGHTS SIGNAGE
- POP-UP AREA
- PROPOSED LIGHTING COLUMN
- EXISTING LIGHTING COLUMN TO BE RETAINED
- EXISTING LIGHTING COLUMN TO BE REMOVED
- EXISTING LIGHTING COLUMN TO BE RELOCATED
- RELOCATED EXISTING LIGHTING COLUMN
- LIGHTING COLUMN INTEGRATED ON BOLLARD
- CCTV CAMERA
- MOVEMENT JOINT
- EXT-568 SHRUB AND UNDERSTORY PLANTING
- EXT-571 WILDFLOWER
- EXISTING PLANTING
- EXT-561 PROPOSED TREES
- EXISTING TREES TO BE RETAINED
- EXISTING TREES TO BE REMOVED
- EXT-541 GREEN SCREEN
- EXT-543 LIVING WALL
- BAT BOX
- BIRD BOX

THIS DRAWING IS ONLY TO SCALE IF IT IS REPRODUCED AT THE CORRECT PAPER SIZE

1:100@A0

0 1 2 3 4 8 m

ALL INTERNAL LAYOUTS AND USES ARE SHOWN FOR ILLUSTRATIVE PURPOSES ONLY AND ARE NOT FOR DETERMINATION

client

OVG INTERNATIONAL

© COPYRIGHT: ALL RIGHTS RESERVED

THIS WORK IS COPYRIGHT AND CANNOT BE REPRODUCED OR COPIED IN ANY FORM OR BY ANY OTHER MEANS (GRAPHIC, ELECTRONIC OR MECHANICAL, INCLUDING PHOTOCOPYING) WITHOUT THE WRITTEN PERMISSION OF POPULOUS ANY LICENSE, EXPRESS OR IMPLIED, BY LAW. THIS DOCUMENT FOR ANY PURPOSE WHATSOEVER IS RESTRICTED TO THE TERMS OF THE AGREEMENT OR IMPLIED AGREEMENT BETWEEN POPULOUS AND THE INSTRUCTING PARTY.

USE FIGURED DIMENSIONS IN PREFERENCE TO SCALED. CHECK ALL DIMENSIONS ON SITE BEFORE FABRICATION OR SETTING OUT

architect

POPULOUS®

14 BLADES COURT | DEODAR ROAD | LONDON | SW15 2NU | UNITED KINGDOM
TELEPHONE +44 (0)20 8874 7666 FACSIMILE +44 (0)20 8874 7470

ALL PRODUCTION & INTELLECTUAL PROPERTY RIGHTS RESERVED © POPULOUS 2009

REVISIONS

REV	DATE	DESCRIPTION
00	29.11.2019	DRAFT RIBA STAGE 3
01	14.04.2020	ISSUED FOR T1 DRAFT STAGE 4A
02	22.06.2020	ISSUED FOR T2 STAGE 4a
03	18.06.2021	STAGE 4B REVISED TO INCORPORATE VE
04	09.07.2021	STAGE 4B TO INCORPORATE VE UPDATE
C01	02.12.2021	HARD LANDSCAPE PACKAGE FOR CONSTRUCTION
C02	13.07.2022	EAST PODIUM PLANTER AND MOVEMENT JOINT LANDSCAPE UPDATE FOLLOWING DCR 0059 / RFI #2008

project name **Co-op Live**

title LANDSCAPE ENLARGED PLAN
SOUTH WEST PODIUM
LEVEL 01

purpose of issue: CONSTRUCTION

scale	1:100@A0	drawn	FP	Project no.	Suitability
date	29/11/19	checked	TJ	4933	S3

	project code	originator	volume	level	type	role	number	rev.
reference	BRA-POP-ZZ-01-DR-L-8151							C02