Elevation 1

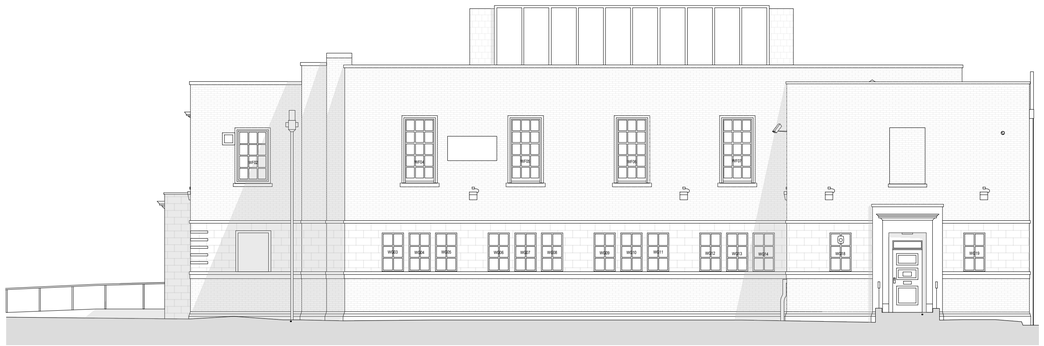

Elevation 2

Elevation 3

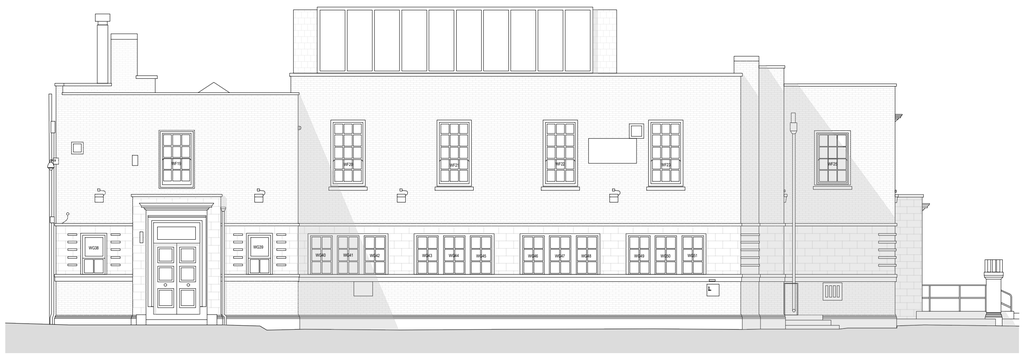

Elevation 4

Scale (m)
1:100

0 5 10

AA PROJECTS
DELIVERING EXCELLENCE WITH DREES & SOMMER

Notes:

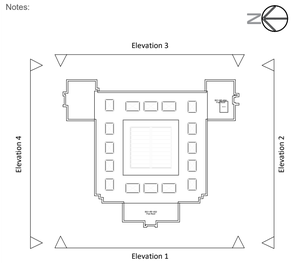

Copyright: All rights reserved. This drawing must not be reproduced without permission from AA Projects Ltd. Do not scale off this drawing. All dimensions are to be checked on site by contractor / sub contractor. Any discrepancies to be reported to AA Projects Ltd.

Rev	Date	Revision notes	By	Check

AA PROJECTS

Suite 1.06
Part First Floor
South Harrington
Brunswick Business Park
Liverpool
L3 2BQ
Tel: 0151 430 2340

Office Locations
Birmingham, Leeds, Liverpool, London, Manchester, Oxford, Rugby, Newcastle
www.aaprojects.co.uk

Client	Drawing Title		
Equans MCC	The Place Existing Elevations 1-4		
Project Title	Drawn	Date	
The Place	MA	11/22	
	Checked	Date	
	PT	11/22	

A1 | DWG No. 19972-PPL-200 | Scale 1:100 | Revision -