

SECTION 1




SECTION 2



SECTION 3



SECTION 4

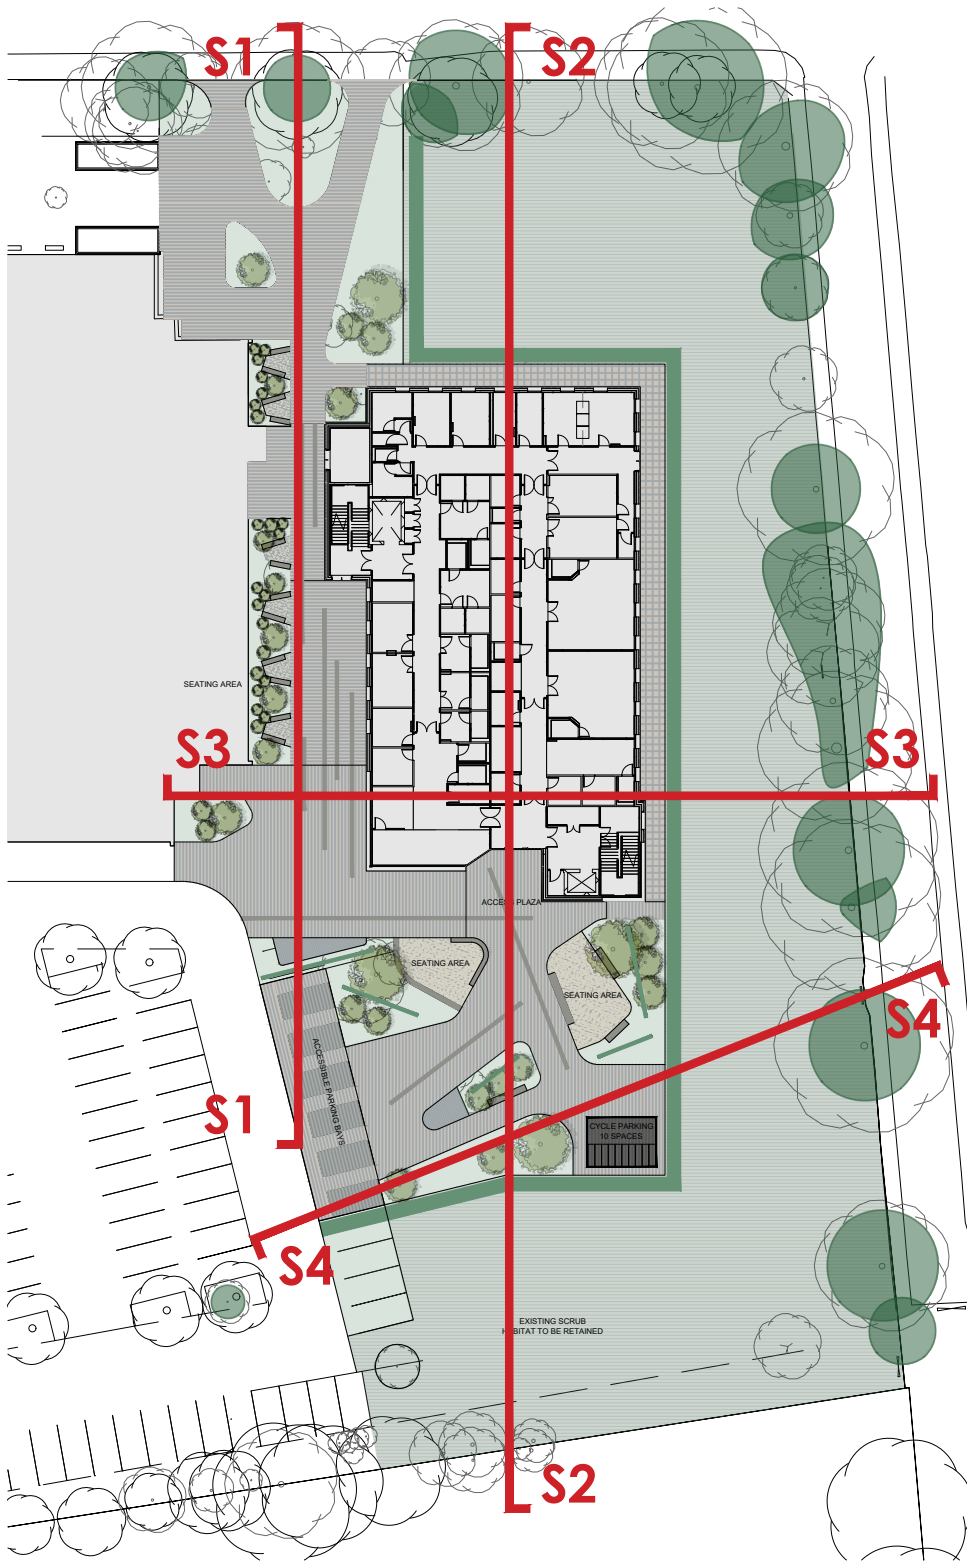

**Squareyard**

Landscape Architecture - Urban Design - Masterplanning

Email - [studio@yd2.co.uk](mailto:studio@yd2.co.uk)  
Web - [www.yd2.co.uk](http://www.yd2.co.uk)  
Tel - 07514 281 452

Address:  
Suite 10 - Hardman Business Centre,  
New Hall Hey Road,  
Rossendale

- GENERAL NOTES:**
- DO NOT SCALE FROM THIS DRAWING
  - DIMENSIONS GOVERN
  - ALL DIMENSIONS ARE IN MILLIMETERS UNLESS NOTED OTHERWISE ON THE DRAWINGS
  - ALL DIMENSIONS SHALL BE VERIFIED ON SITE PRIOR TO ANY CONSTRUCTION
  - YD2 SHALL BE NOTIFIED OF ANY DISCREPANCIES

| DRAWING NOTES: |                                      |       |         |            |  |
|----------------|--------------------------------------|-------|---------|------------|--|
| P1             | DRAFT ISSUE FOR COMMENT/COORDINATION | MG    | AV      | 13/05/2023 |  |
|                |                                      |       |         |            |  |
|                |                                      |       |         |            |  |
|                |                                      |       |         |            |  |
|                |                                      |       |         |            |  |
| REV            | DESCRIPTION                          | DRAWN | CHECKED | DATE       |  |

PROJECT TITLE  
**WITHINGTON HOSPITAL  
BURTON ROAD  
WITHINGTON**

DRAWING TITLE  
**LANDSCAPE  
SITE SECTIONS**

SCALE  
**@ A1  
1:250**

DATE  
**JUN 2023**

PROJECT NUMBER  
**YD2\_23\_01**

DRAWING No.  
**2301-SQU-XX-00-DR-L-200-SITE SECTIONS**

REVISION  
**P1**