

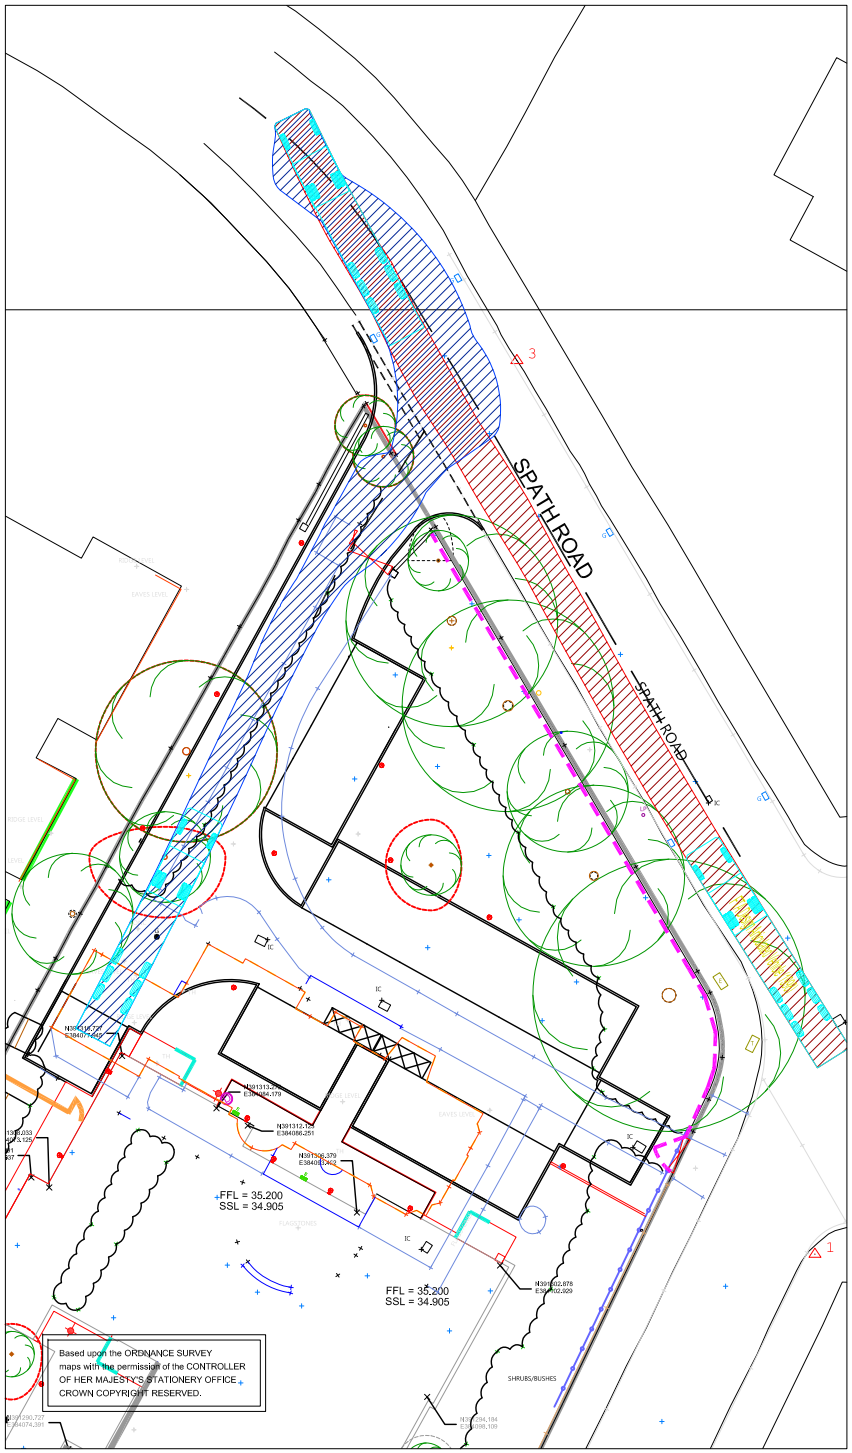


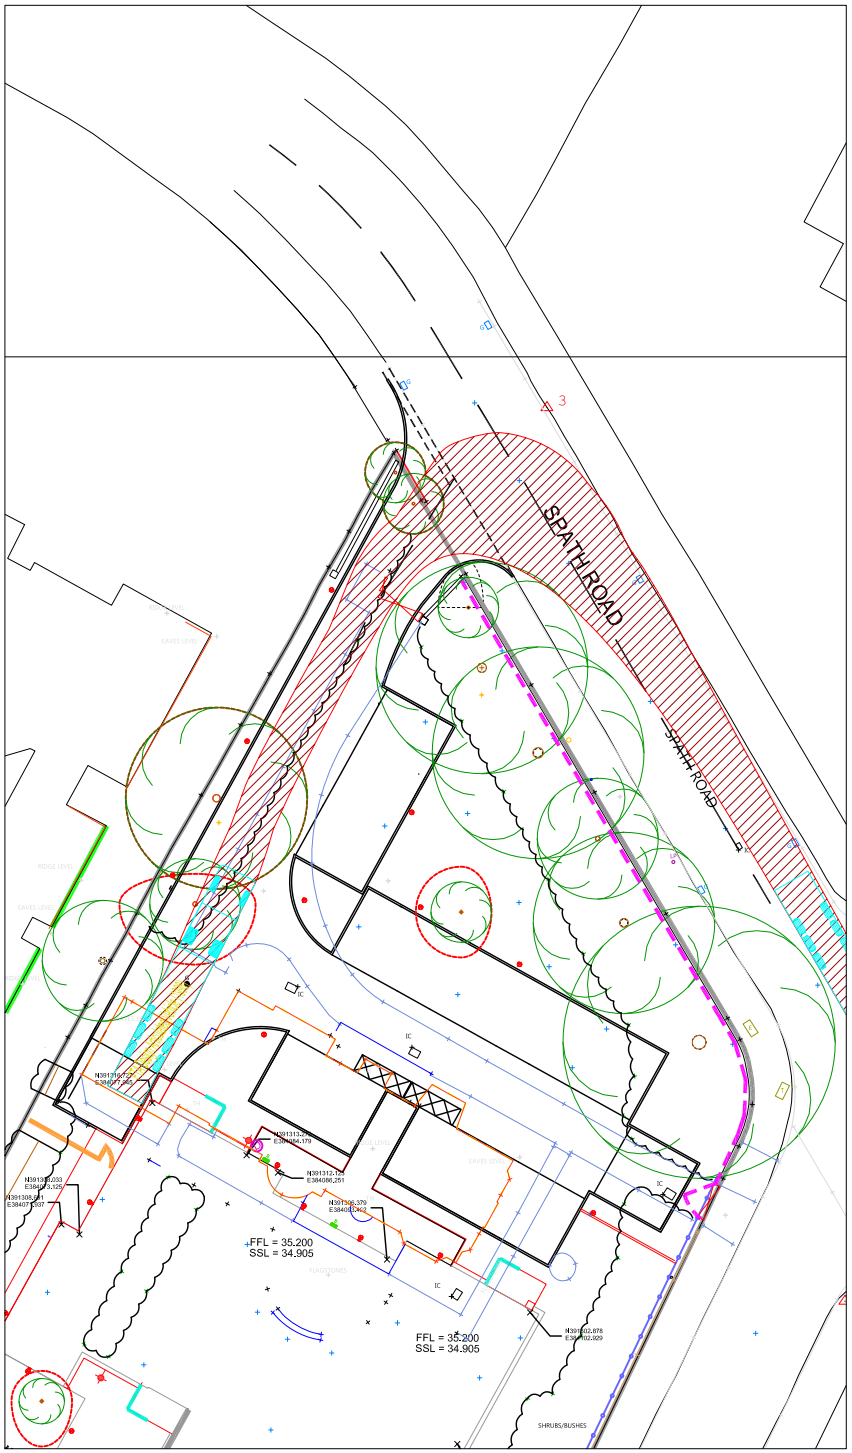

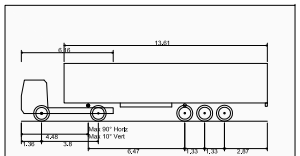

FTA Design Artículated Vehicle (1998)

Overall Length	16,480m
Overall Width	2,550m
Overall Body Height	3,870m
Min Body Ground Clearance	0,515m
Max Track Width	2,470m
Lock to Lock Time	3,00s
Kerb to Kerb Turning Radius	6,550m

tthc
the Traffic, Transport & Highway Consultancy

Offices at:
Manchester - St James' Building, Oxford Street, Manchester, M1 6EJ (Tel 0161 235 8600 - Fax 0161 235 8601)
London - Mayfair Point, 34 South Molton Street, London, W1K 5RG (Tel 0207 344 9700 - Fax 0207 409 7308)

PROJECT

SPATH ROAD, DIDSBURY

DRAWING TITLE

PROPOSED ACCESS
16.5M ARTIC VEHICLE
SWEPT PATH ANALYSIS

CLIENT

SCALE	PAPER SIZE	DATE
1:500	A4	17.11.2023
DRAWN BY	AUTHORISED BY	DRAWING NUMBER
GB	NA	M21029-A-17-001

REVISION

LAYOUT 5

WORKING