





Note:
Do not scale from this drawing.
Dimensions are to be checked on site.
If in doubt please ask.

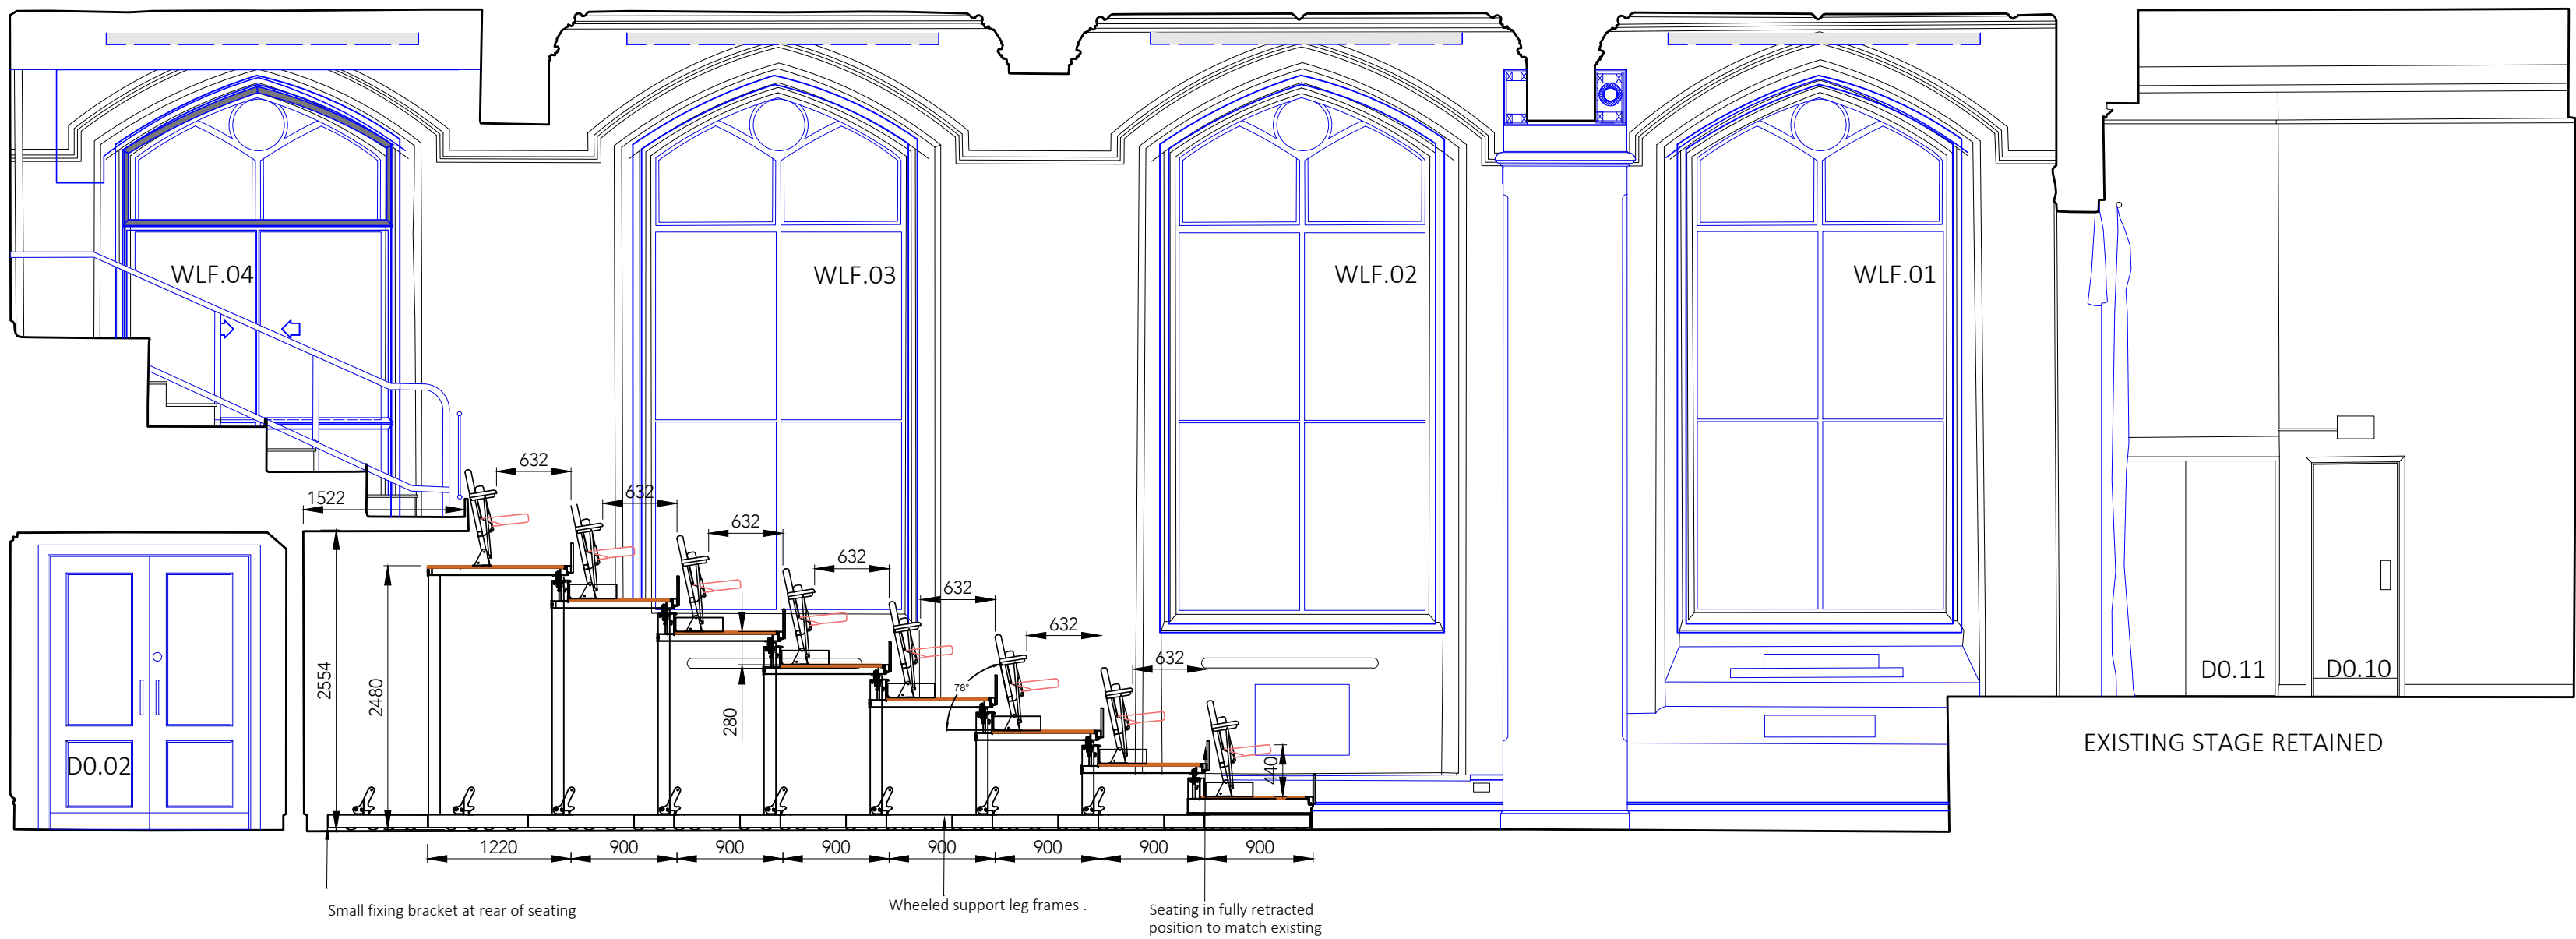

Section B-B
1:50



Section A-A
1:50

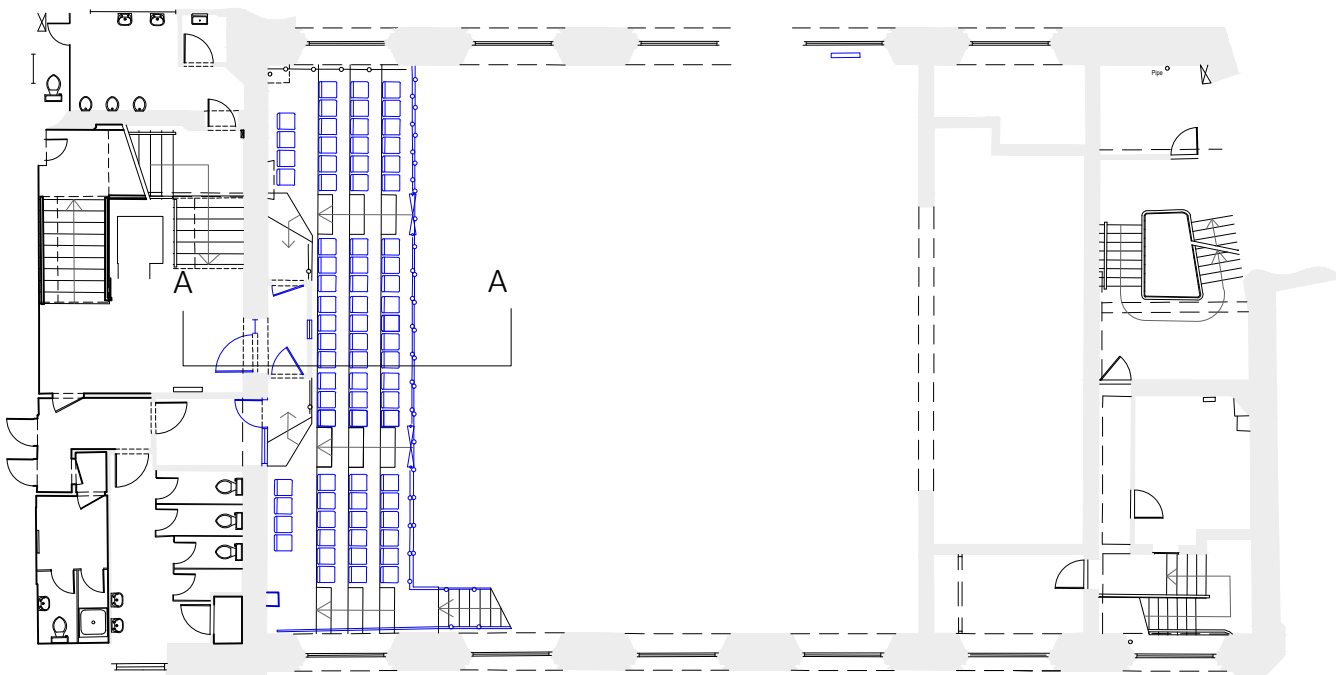

Key

P1 05/10/23 Plannin
SK

Rev Date/Intis Details

© The moral rights of the author are hereby asserted.
This drawing and design is the sole property of Buttress Ltd and must not be reproduced without permission.
Buttress Ltd is Registered in England and Wales, 5380773

Buttress

41 Bengal St
Manchester
M4 6AF

T 0161 236 3303
E contact@buttress.net
W www.buttress.net

Project Title CSM - Whiteley Hall
Client Chetham's School of Music
Location Manchester

Drawing Title Whiteley Hall
Raised Seating Details

Date 05/10/23 **Scale** 1:50
Checked EK **Orig Paper Size** A1

Status **PLANNING**

Project: Origin: Zone: Level: Type: Disc: Number: Rev:

9357 - BA - B1 - XX - DR - A - (27)006 - P1