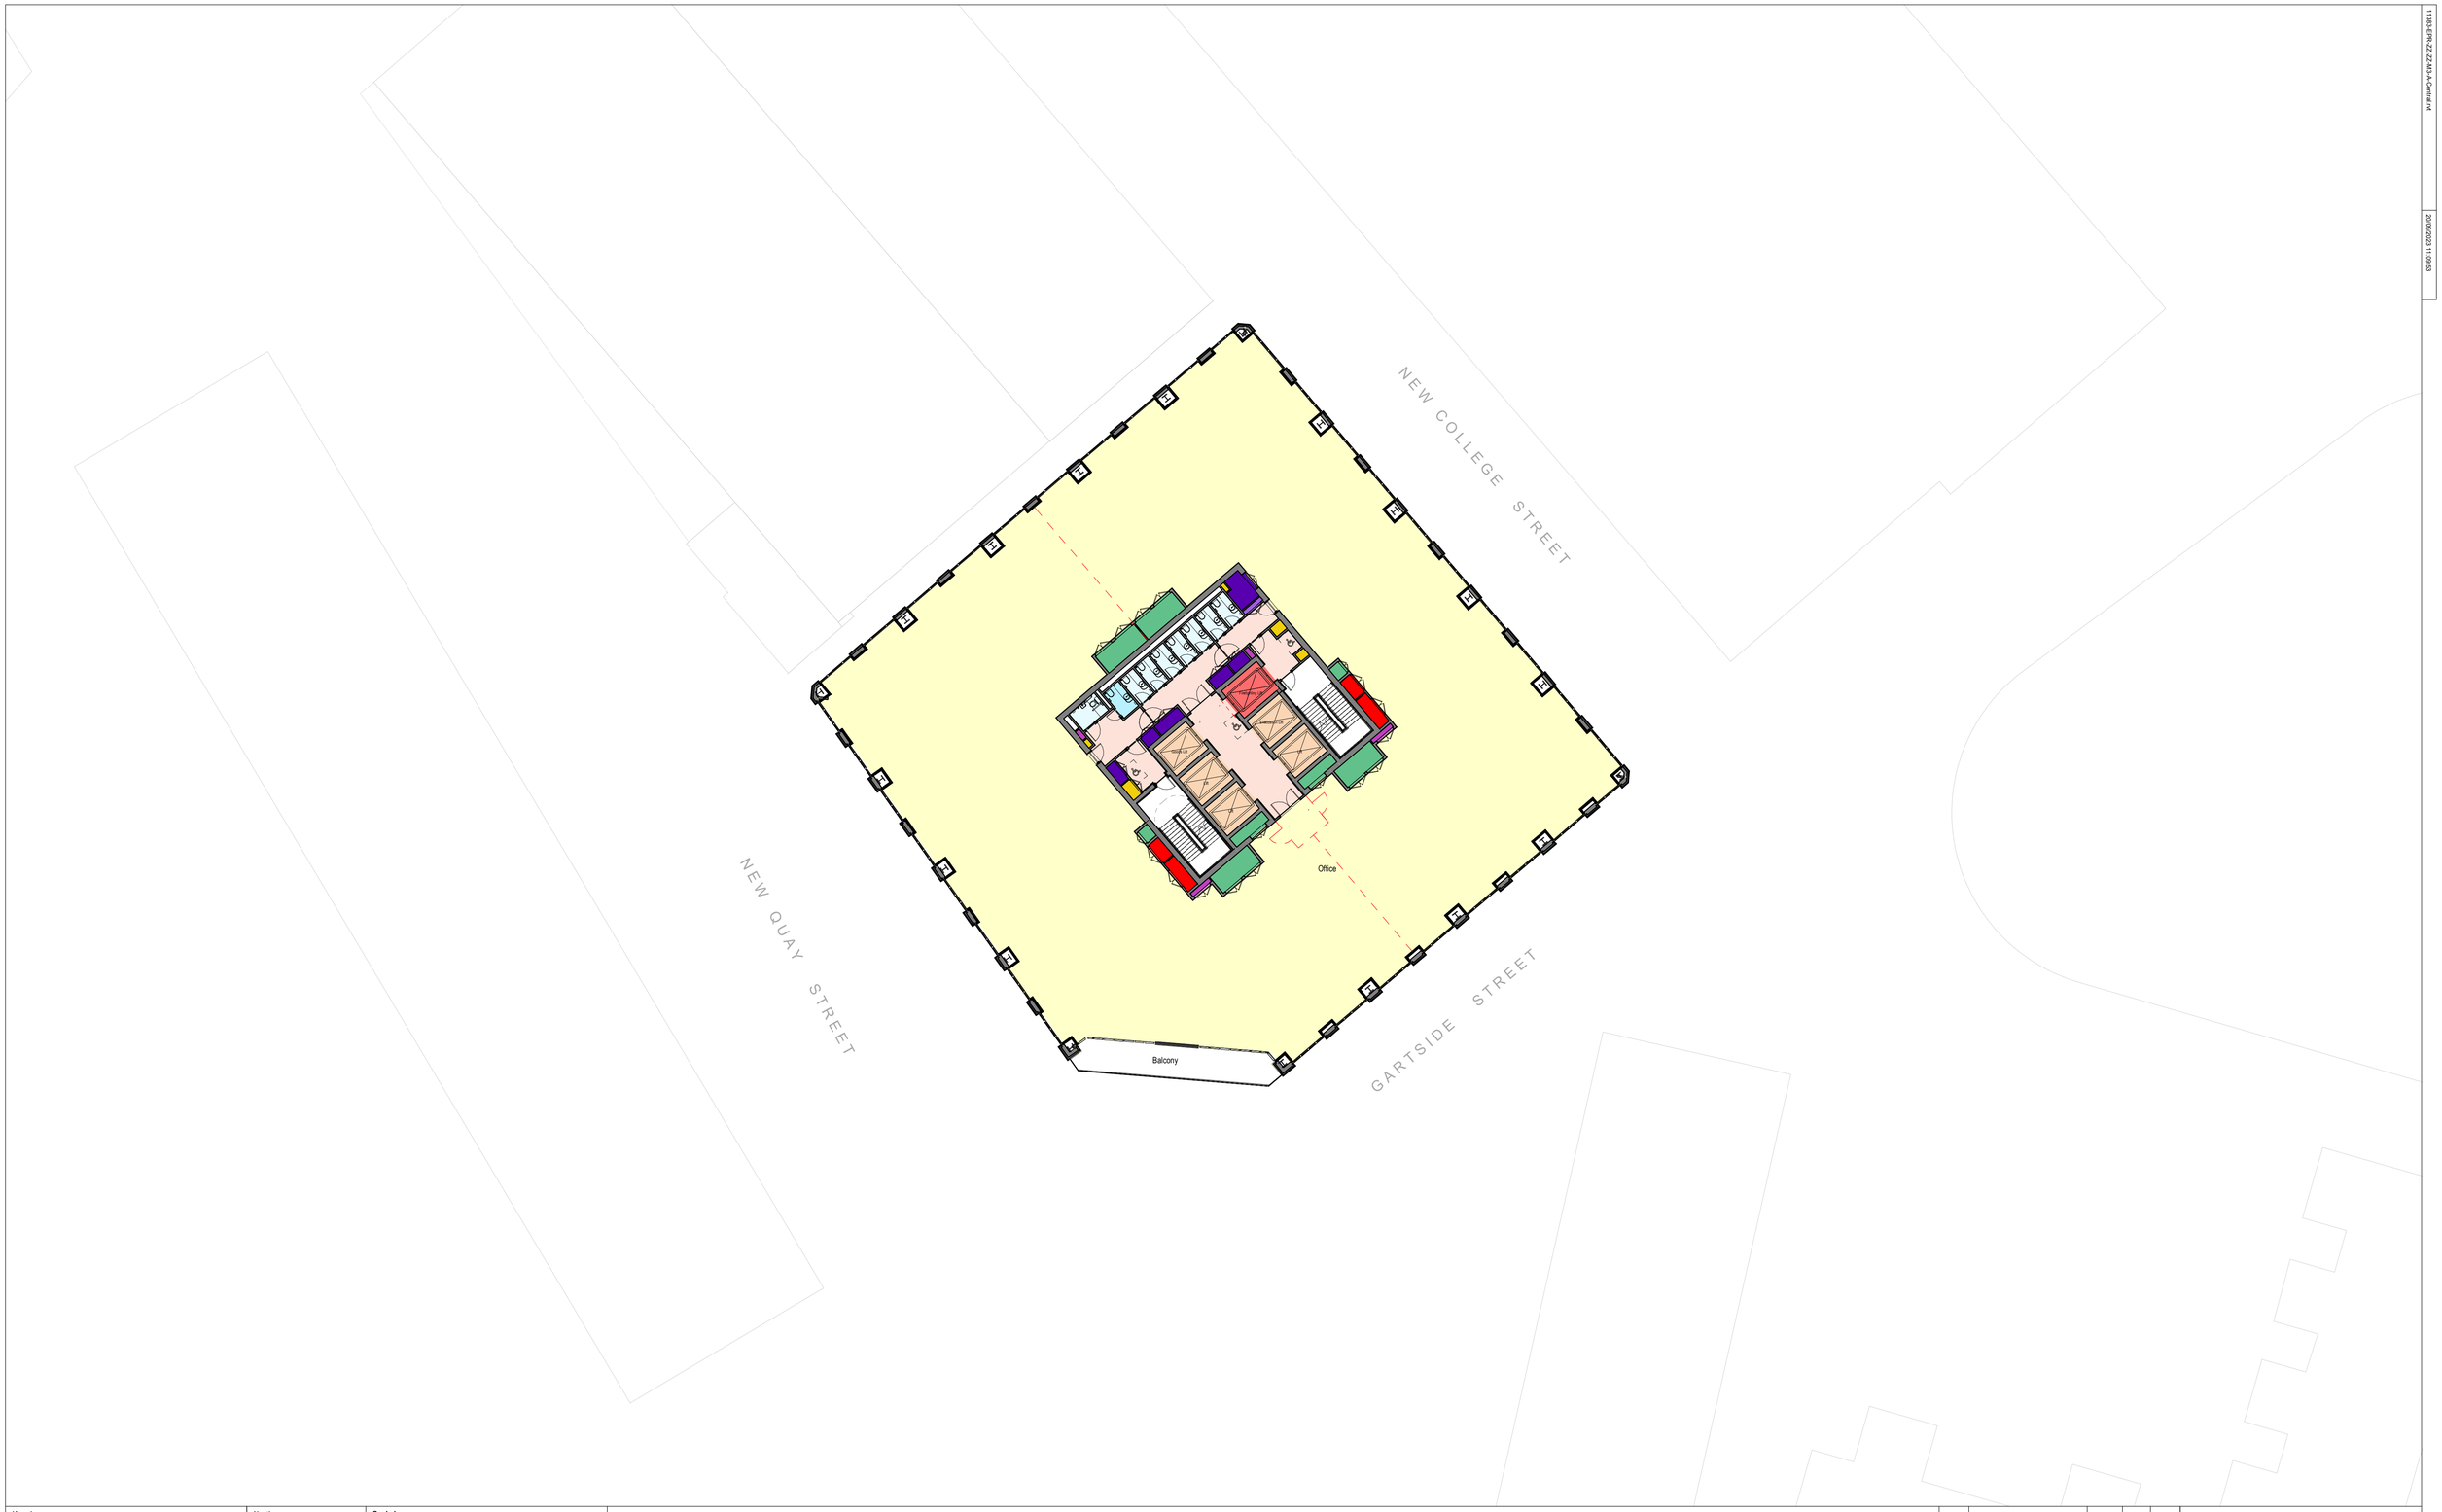

Keyplan

North

N

Scale bar

0 2 4 6 8 10 12

SCALE 1: 200 m

Notes:
Do not scale off this document/drawing/model for any purposes other than those required in connection with the application for planning consent for the project.
This document/drawing/model is prepared for the sole use of EPR Architects' employer and the benefit of the employer's permitted licensees. No liability to any other persons is accepted by EPR Architects.
EPR Architects accepts no liability for any use of this document/drawing/model by parties other than the party for whom it was prepared or for purposes other than those for which it was prepared.
Copyright in the design contained in this document/drawing/model remains vested in EPR Architects.

Optional Split Tenancy

No.	Revision	Date	Initial	Chk'd
P01	Issue for Planning	Sept.23	RW	JAJ

EPR ARCHITECTS
+44 20 7932 7600
www.epr.co.uk

Colloco
New Quay St, Manchester M3 3BE

Proposed Second Floor

Scale @A1	Status	Suitability	Revision
1 : 200	Planning	S2	- P01

Project Code	Originator	Zone	Level	Type	Role	Class.	Number
11383	- EPR	- 00	- 02	- DR	- A	- 02	-0502

11383-EPR-ZZ-ZZ-M3-A-Central.rvt

20/09/2023 11:09:53