


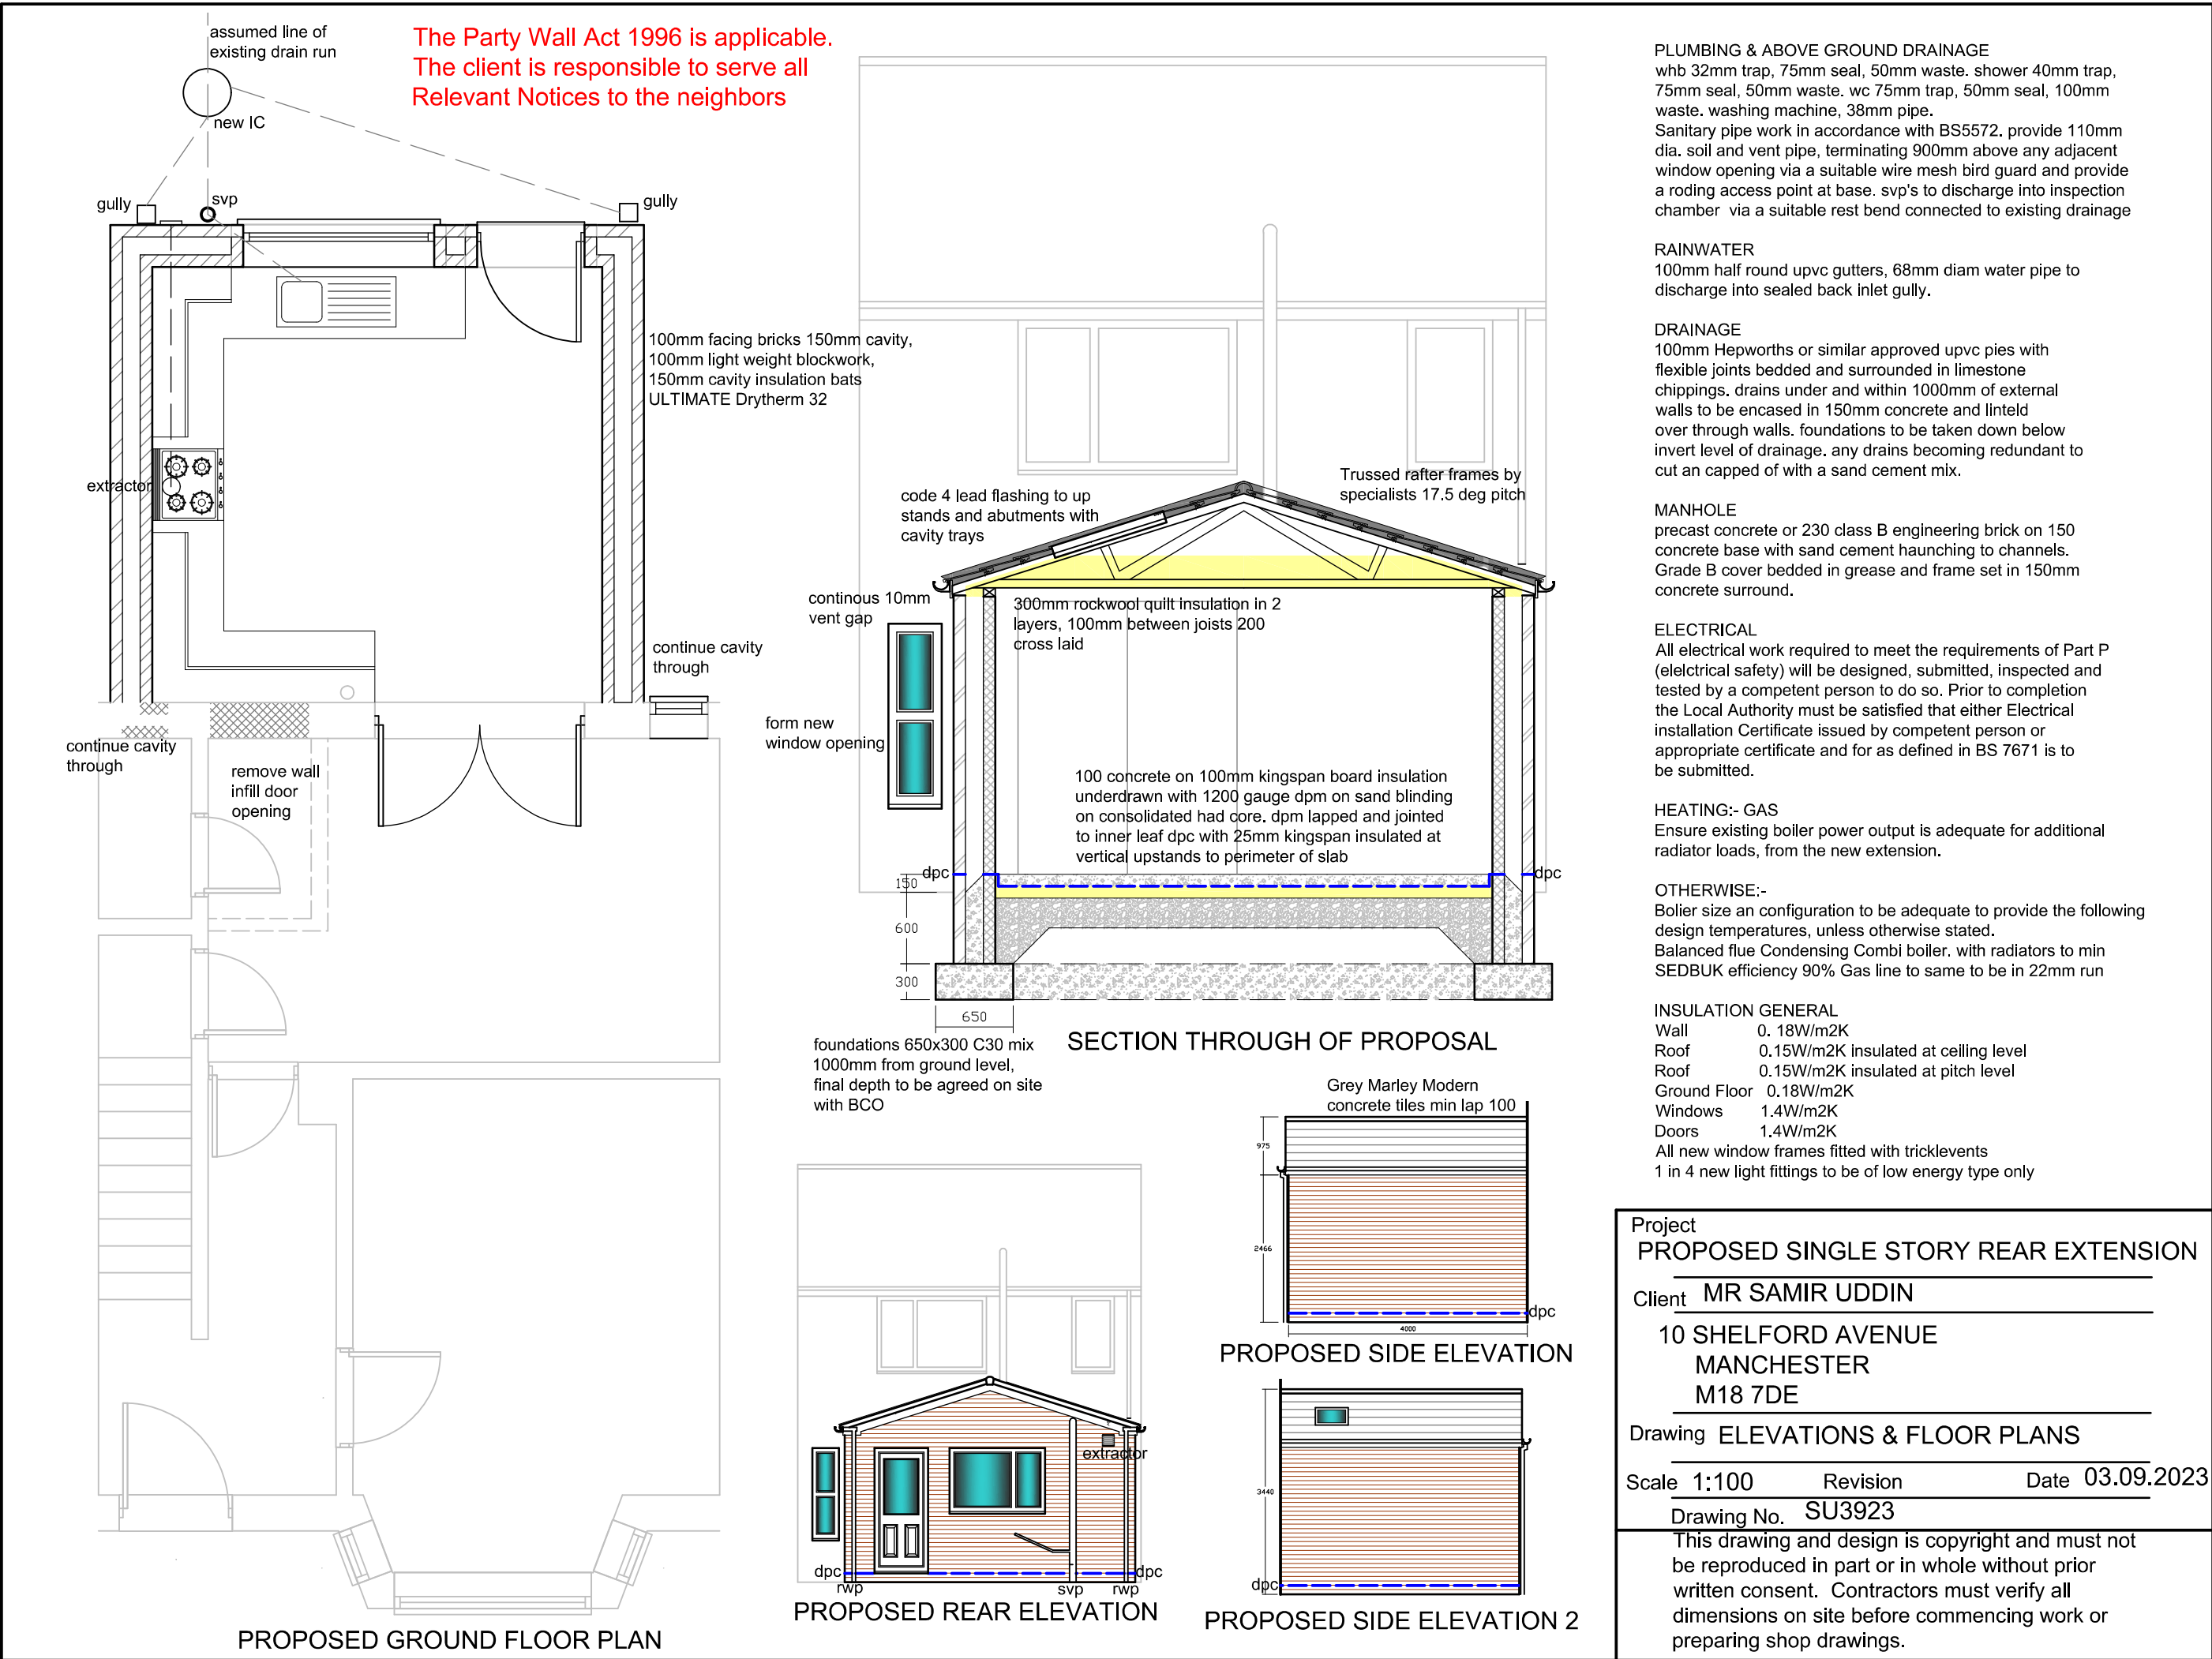

SPEC

All m
and n
Code
CON
SECE
STAN
All p
instru
Thes
calcu
from

FOUR
To bu
acco

EXT
102m
150m
lightw
desn
stainl
300m
appro
groun
to gro

GRO
65mm
100m
30mm

LINT
to ha

VEN
Oper
brick
vent
150m
regul

ROO
Marle
unter
notch
eave
venti

PLUM
whb
75mm
waste
Sanit
dia. s
wind
a rod
cham

RAIN
100m
disch

DRAI
100m
flexib
chipp
walls
over
invert
cut a

MAN
preca
concr
Grad
concr

ELEC
All el
(elec
test