


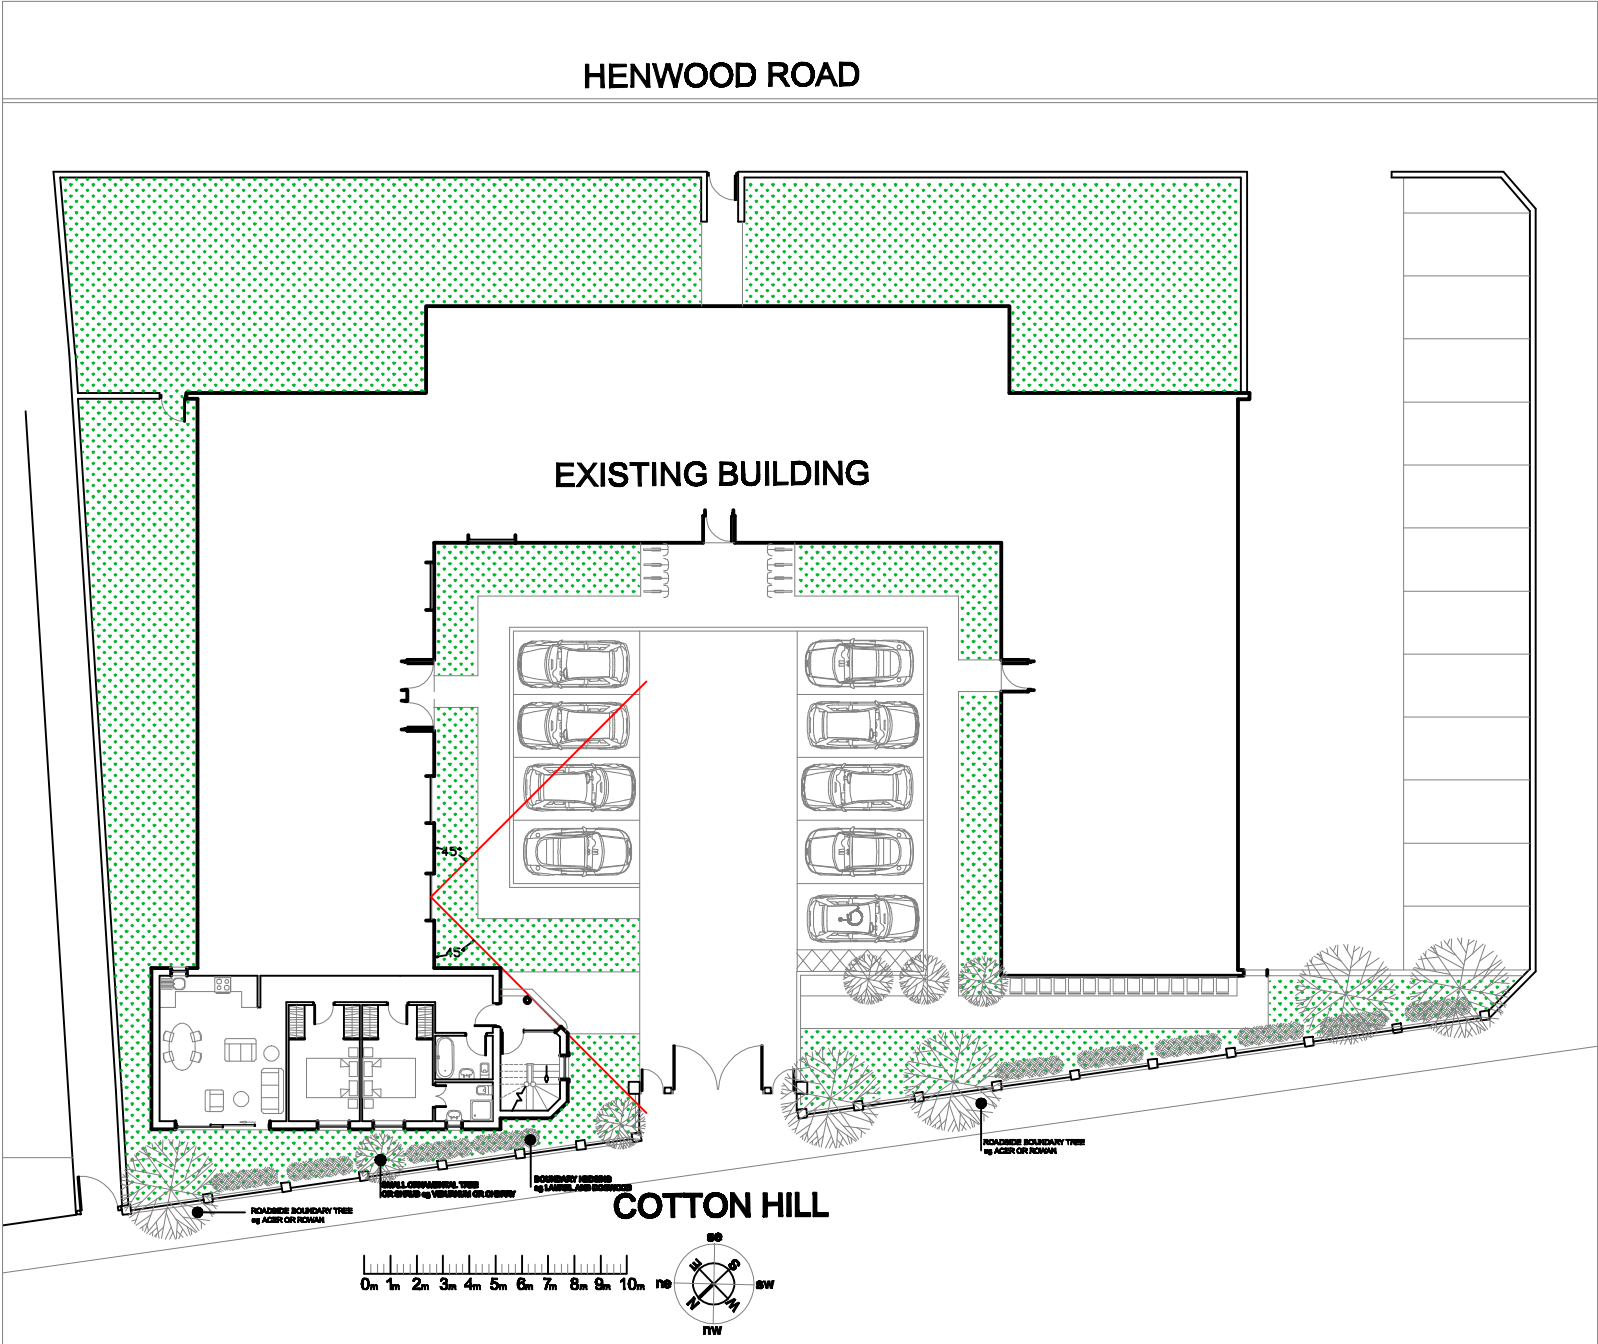

REV :		DATE :		REVISION NOTE :	
PROJECT NAME :				THE CESTRIA PARTNERSHIP, CHARTERED ARCHITECTS ,	
DRAWING TITLE :					
DRAWING NUMBER :				5 SPATH LANE, HANDFORTH, WILMSLOW, CHESHIRE, SK9 3QN.	
DRAWING ORIGIN :					
CLIENT :		T / F : 01625 529594 E : cestiarch@gmail.com			
DATE :					
DRAWN BY :		COPYRIGHT© The copyright of this drawing belongs to The Cestria Partnership, Architects and cannot be reproduced in any way whatsoever without the Architects approval.			
CHECKED BY :					
SCALE :		PLEASE NOTE The coordinator must verify all dimensions on site before commencing any work or preparing manufacturing drawings, any discrepancies are to be verified with the Architect. Do not scale to, off this drawing. Use dimensioned dimensions only.			
1:200 @ A3					