




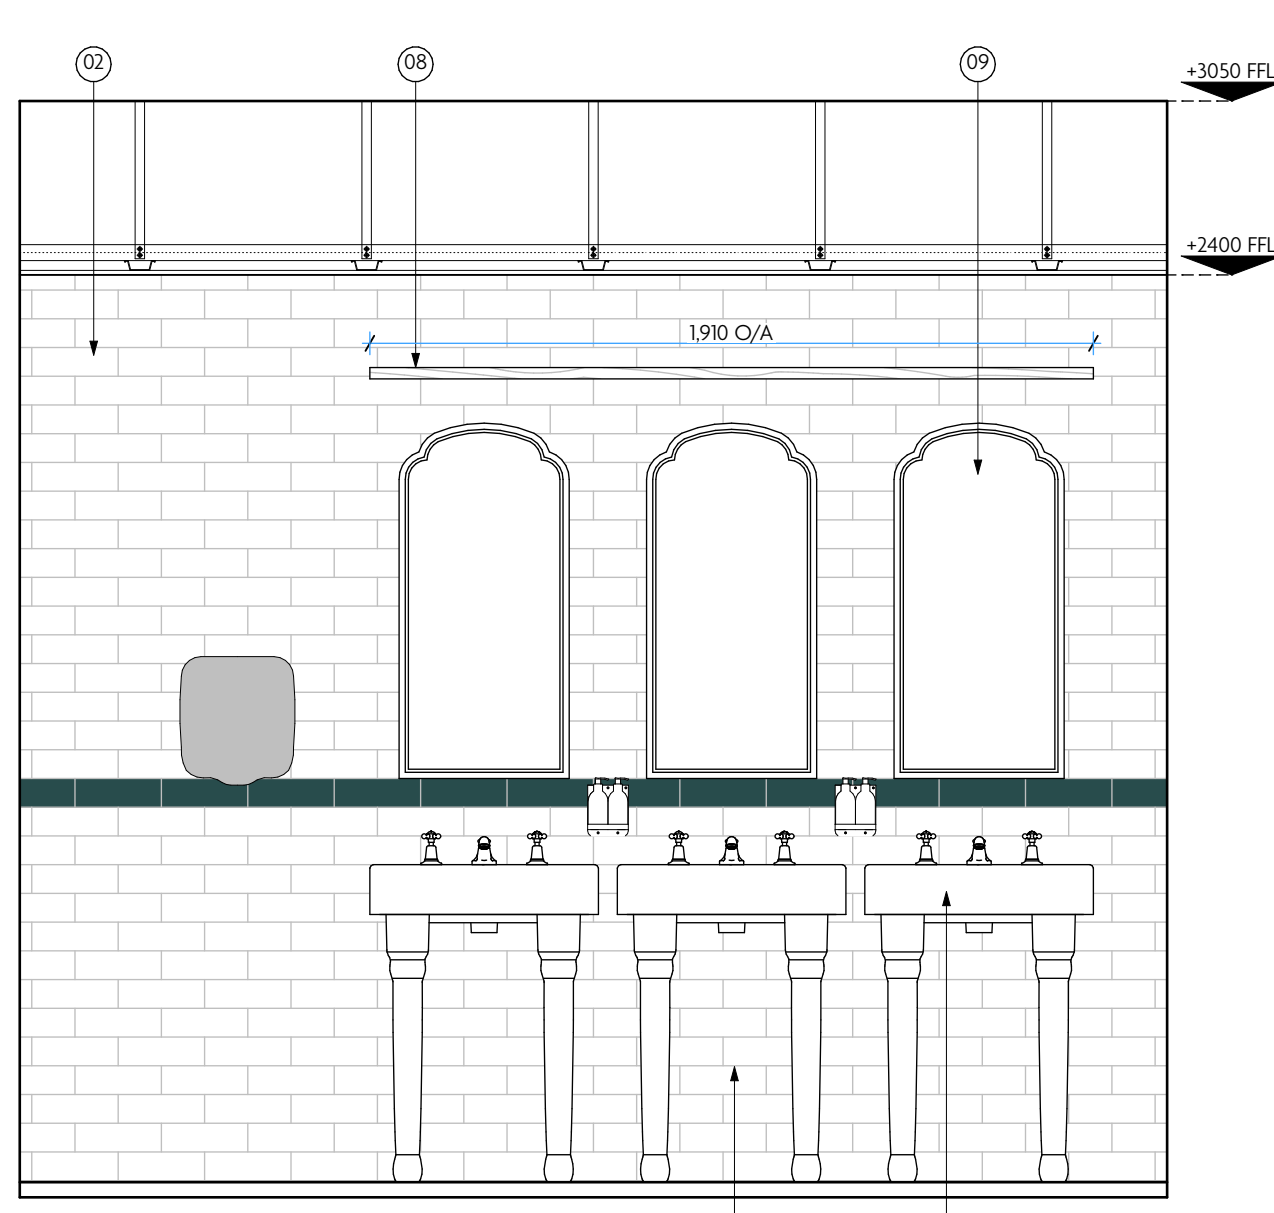


03 SECTION A-A: MALE WC'S
1:20 @ A1

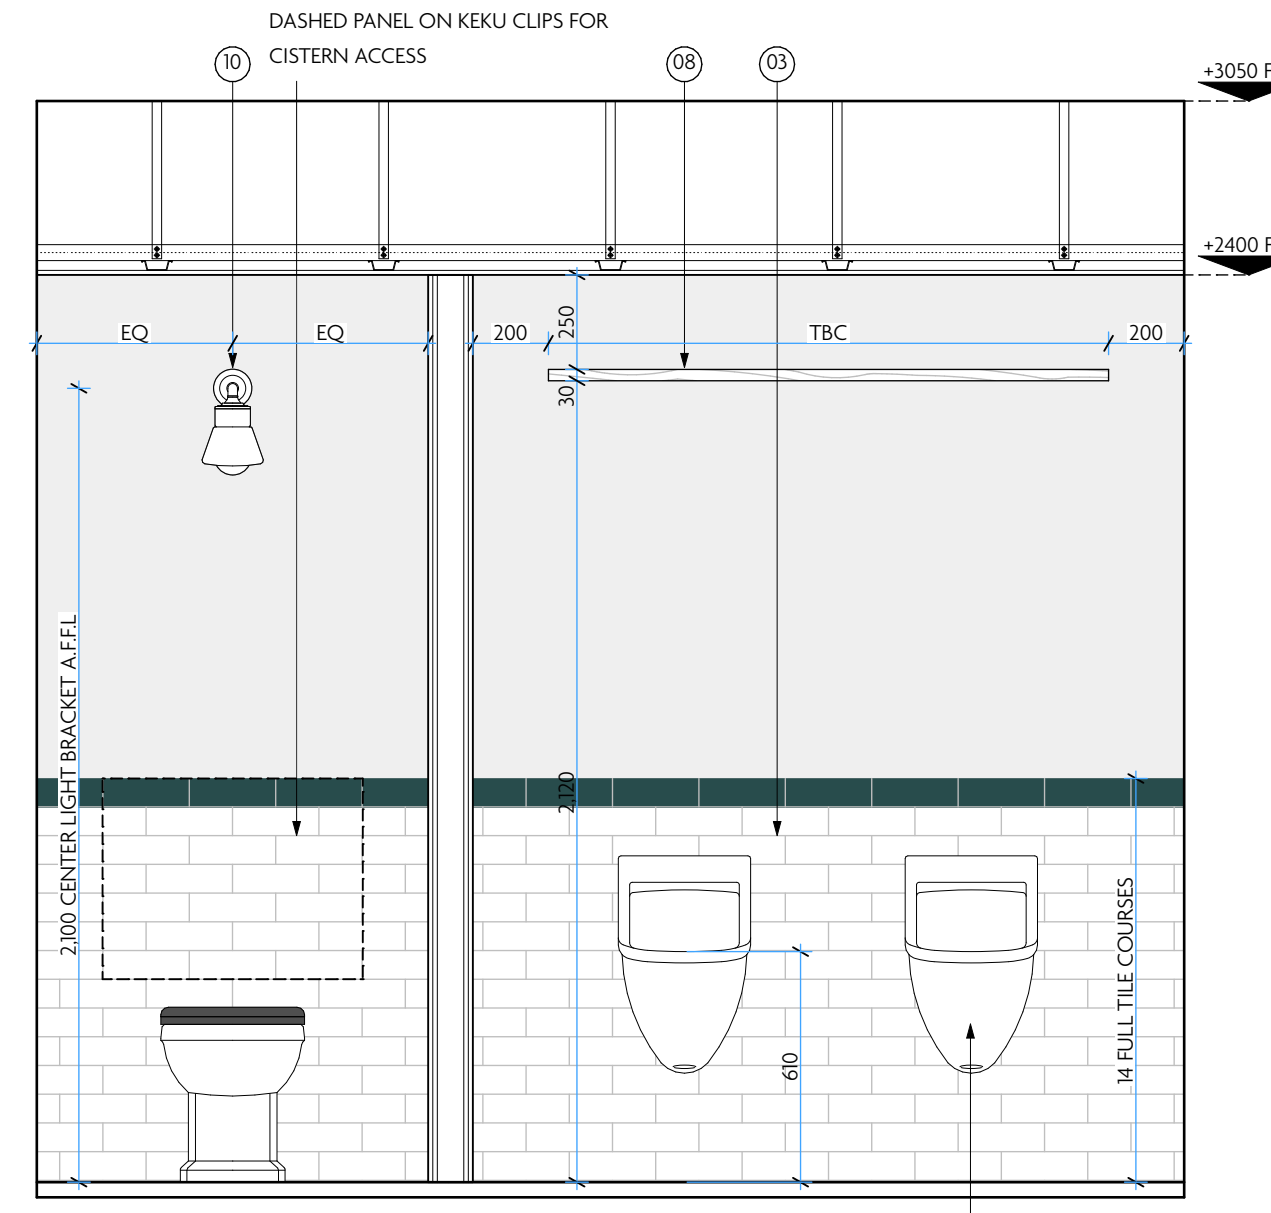


04 SECTION C-C: MALE WC'S
1:20 @ A1

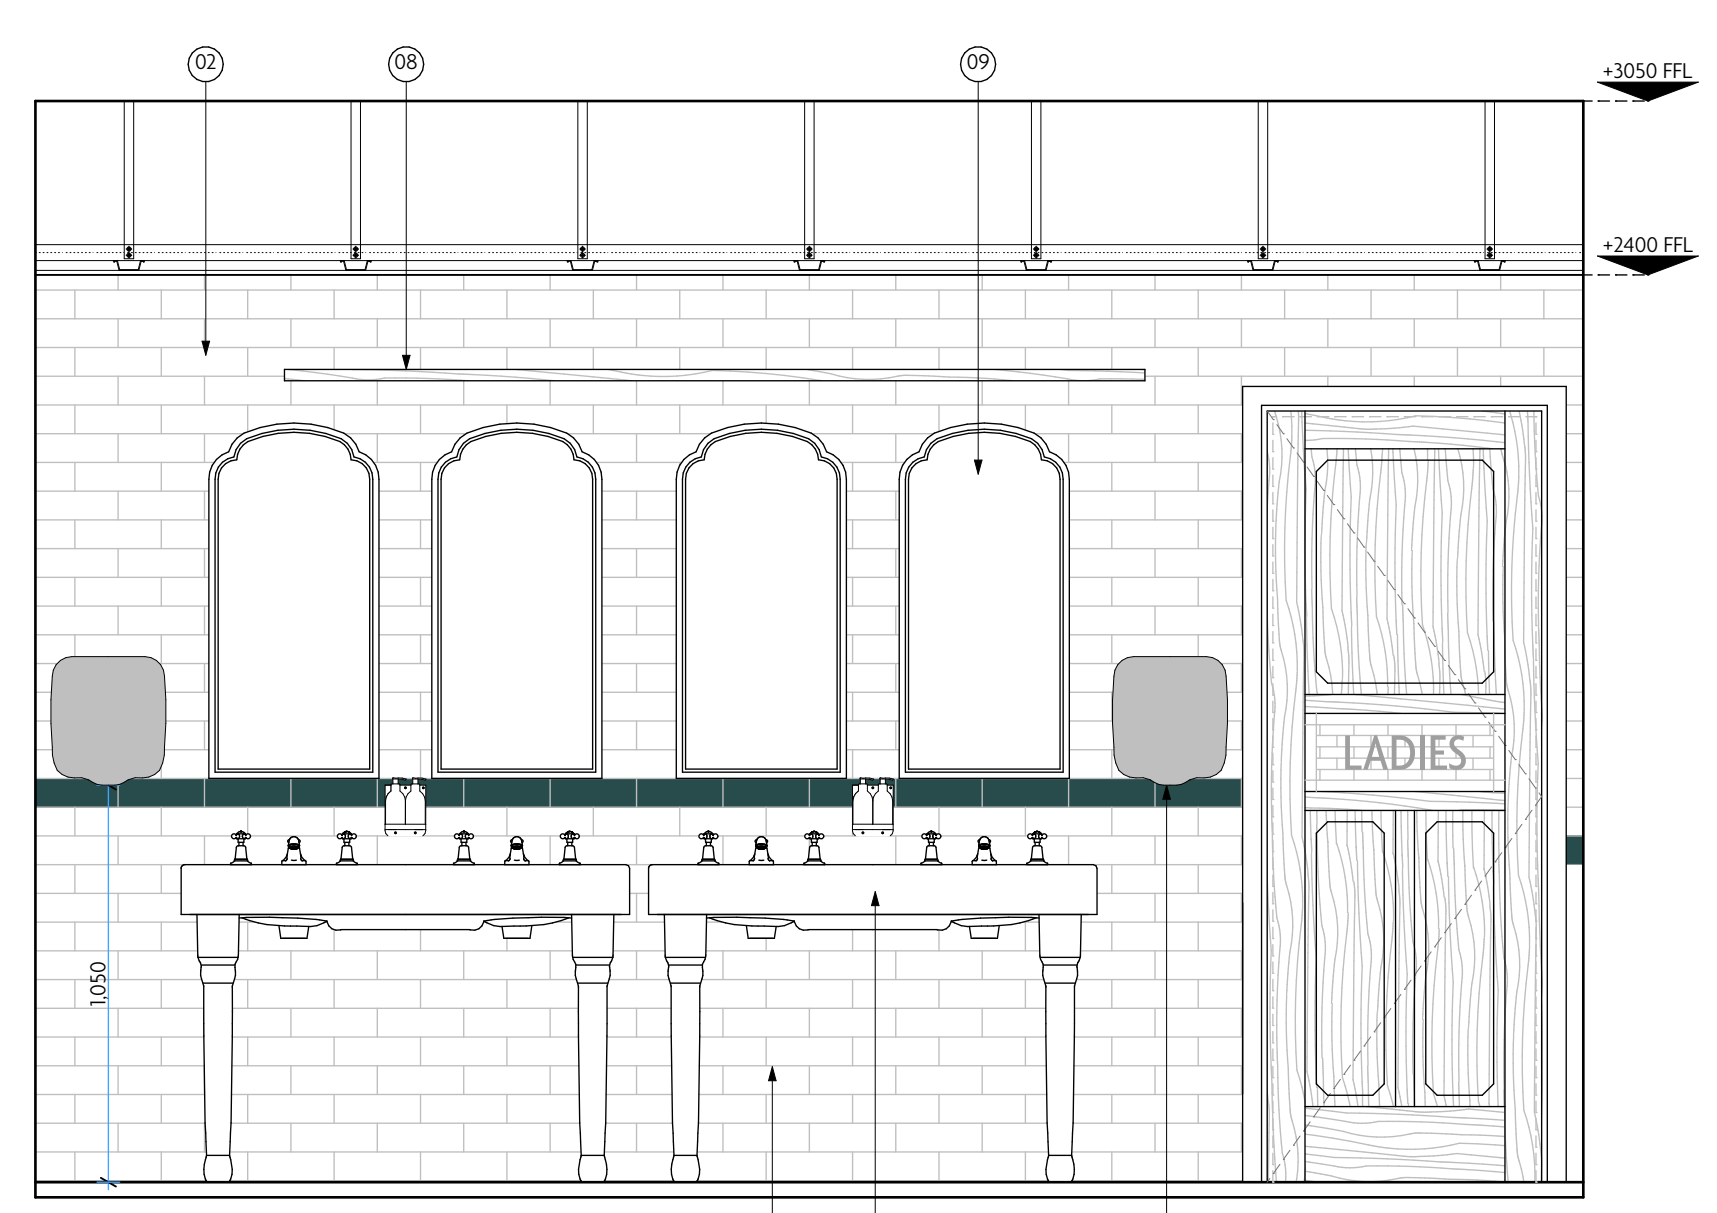


05 SECTION D-D: FEMALE WC'S
1:20 @ A1

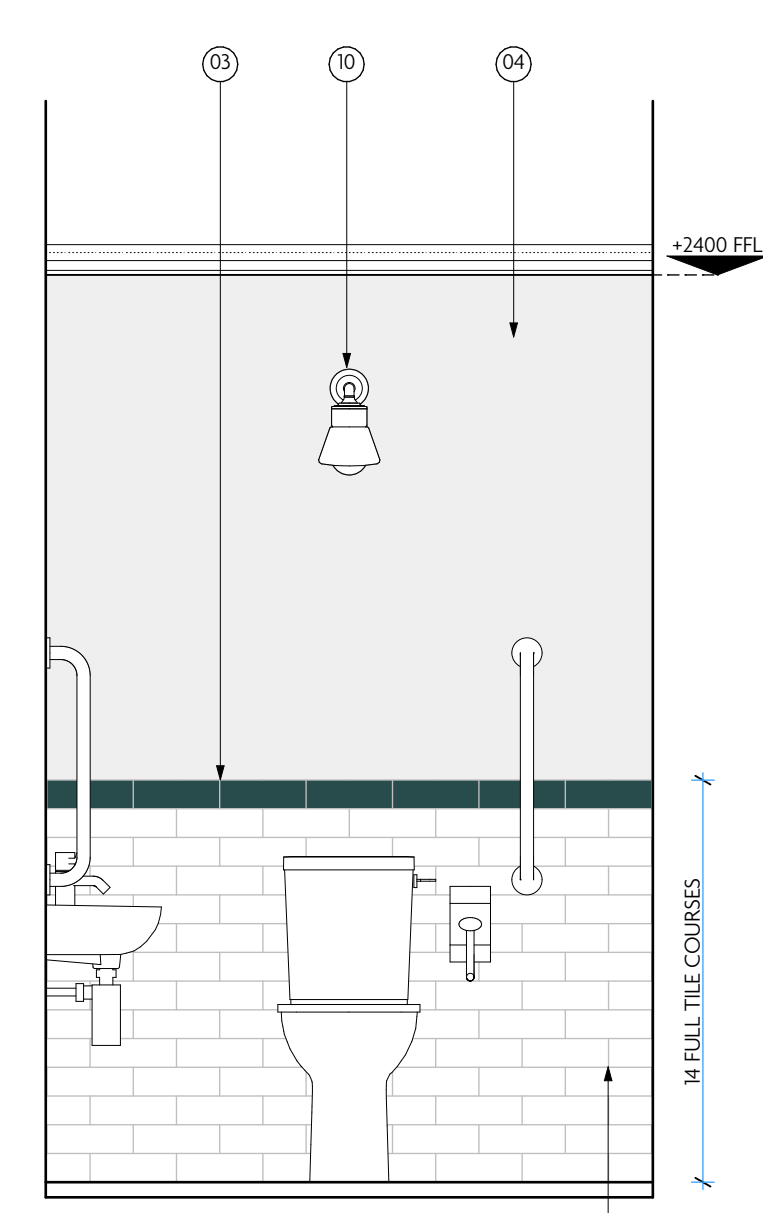


06 SECTION H-H: ACCESSIBLE WC
1:20 @ A1

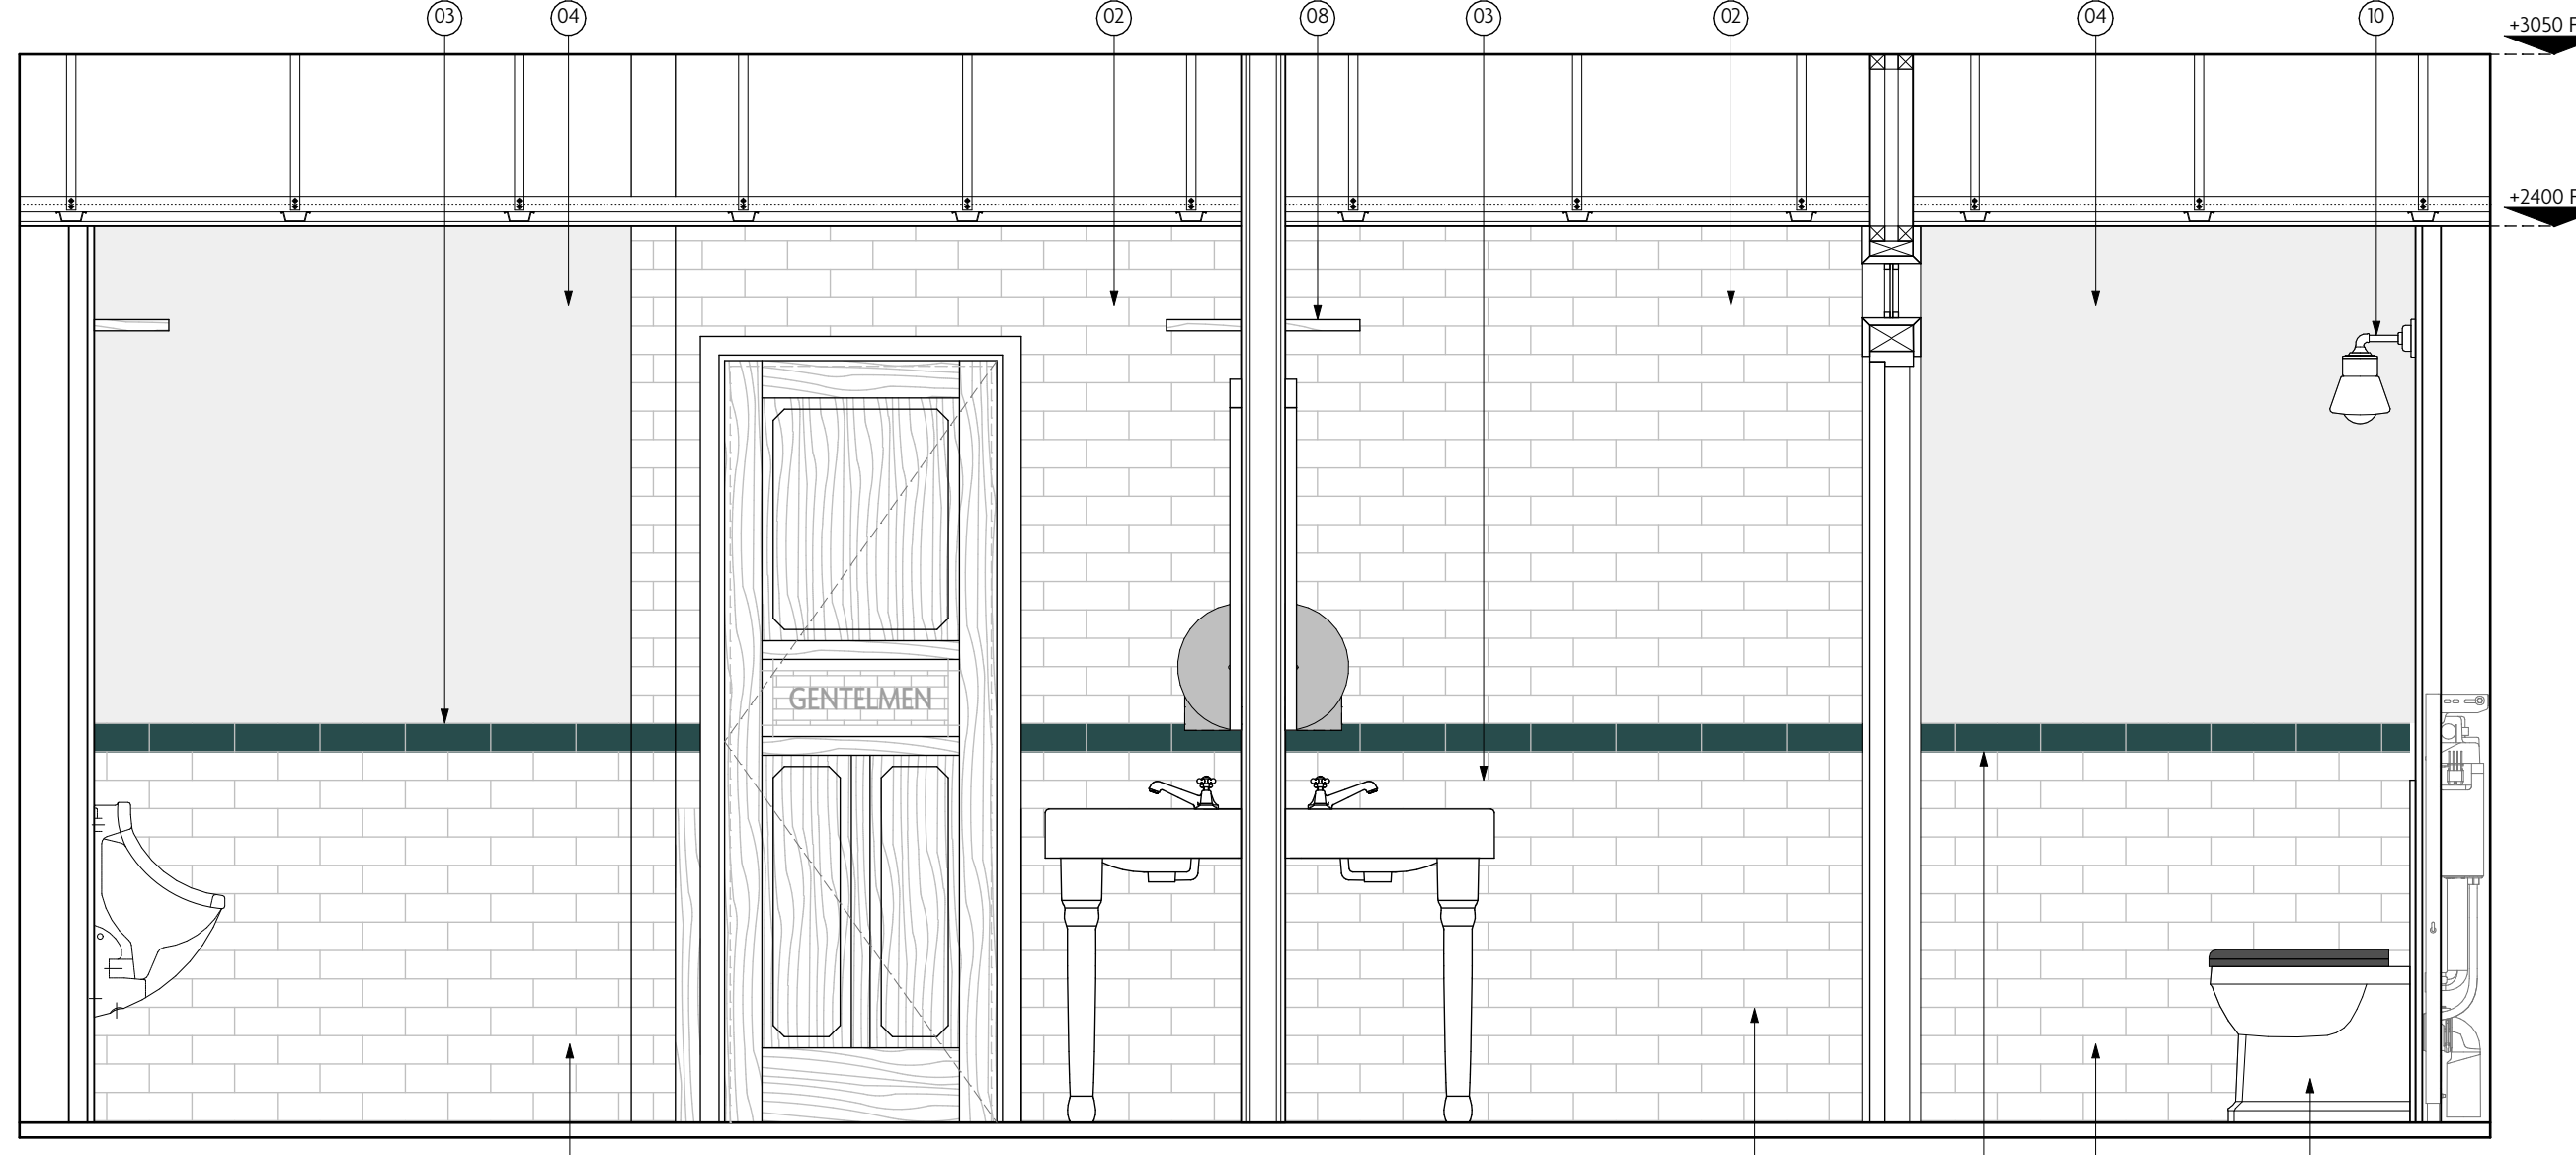


07 SECTION F-F: WC'S
1:20 @ A1

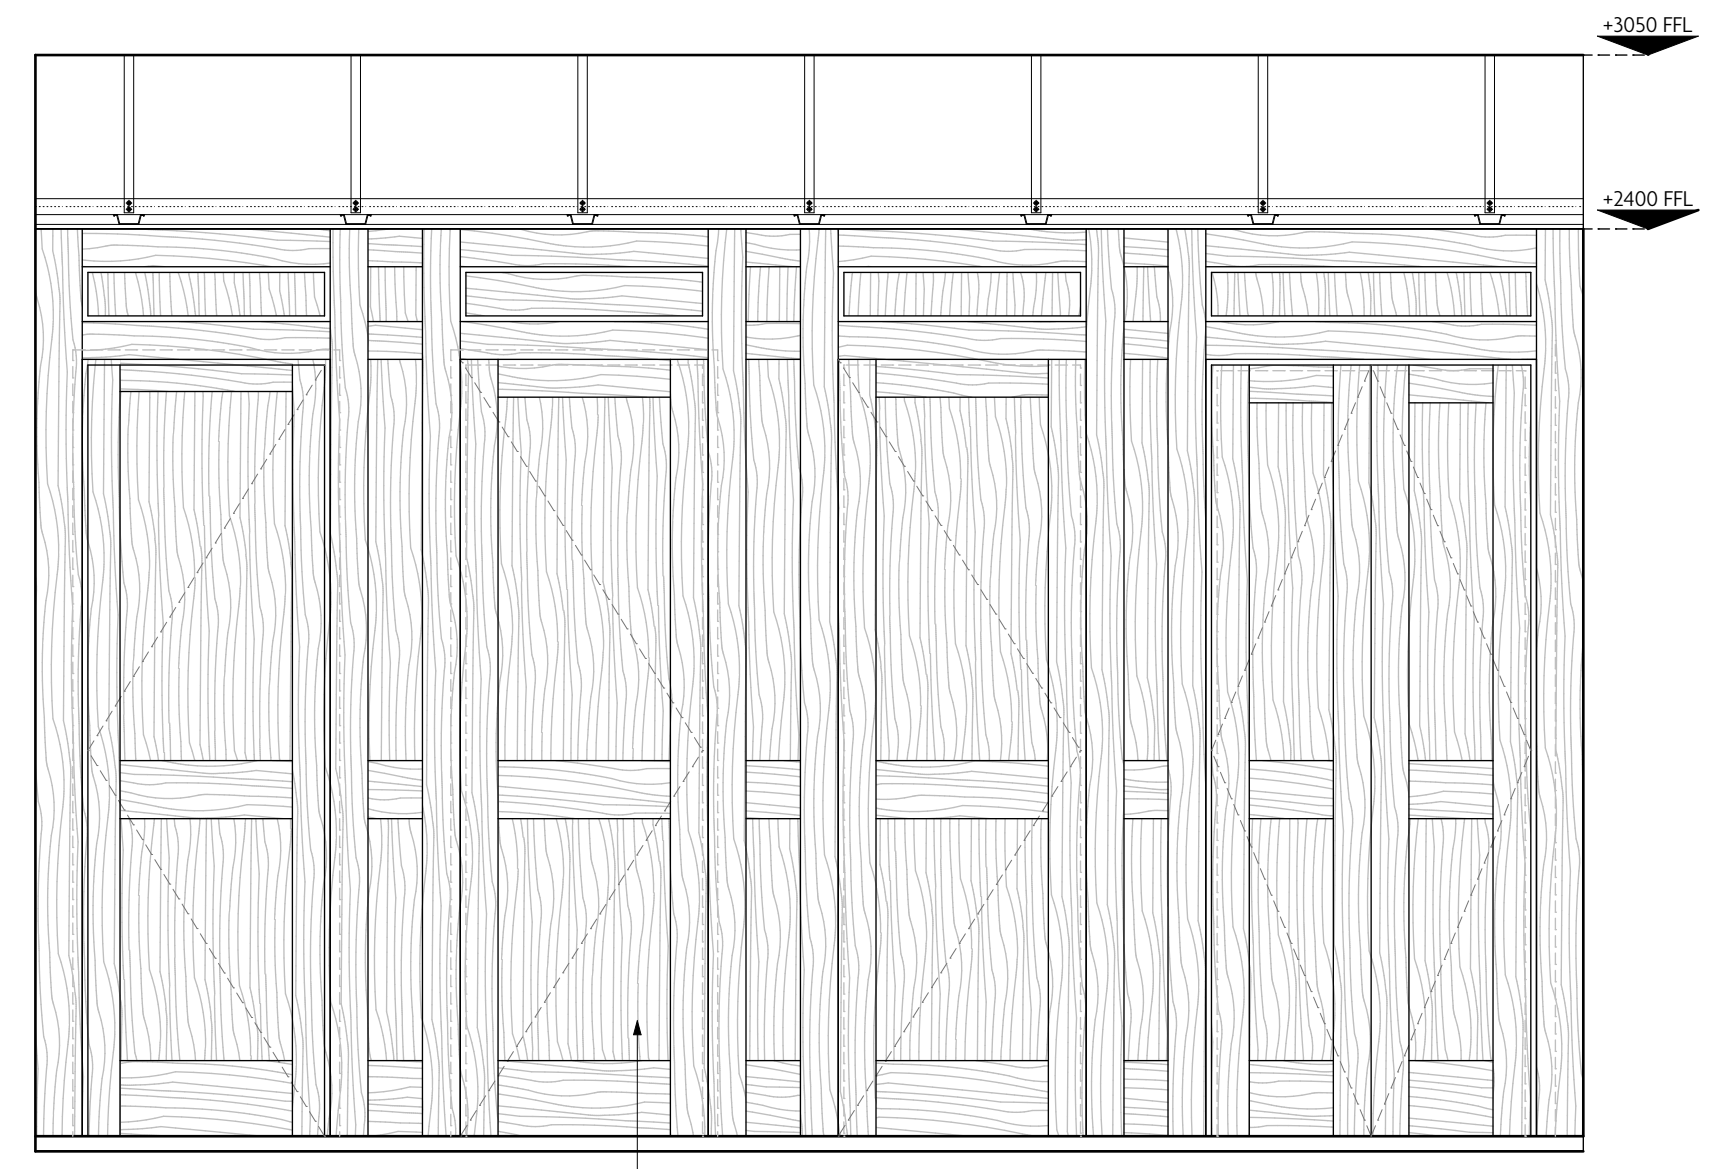


08 SECTION G-G: FEMALE WC'S
1:20 @ A1

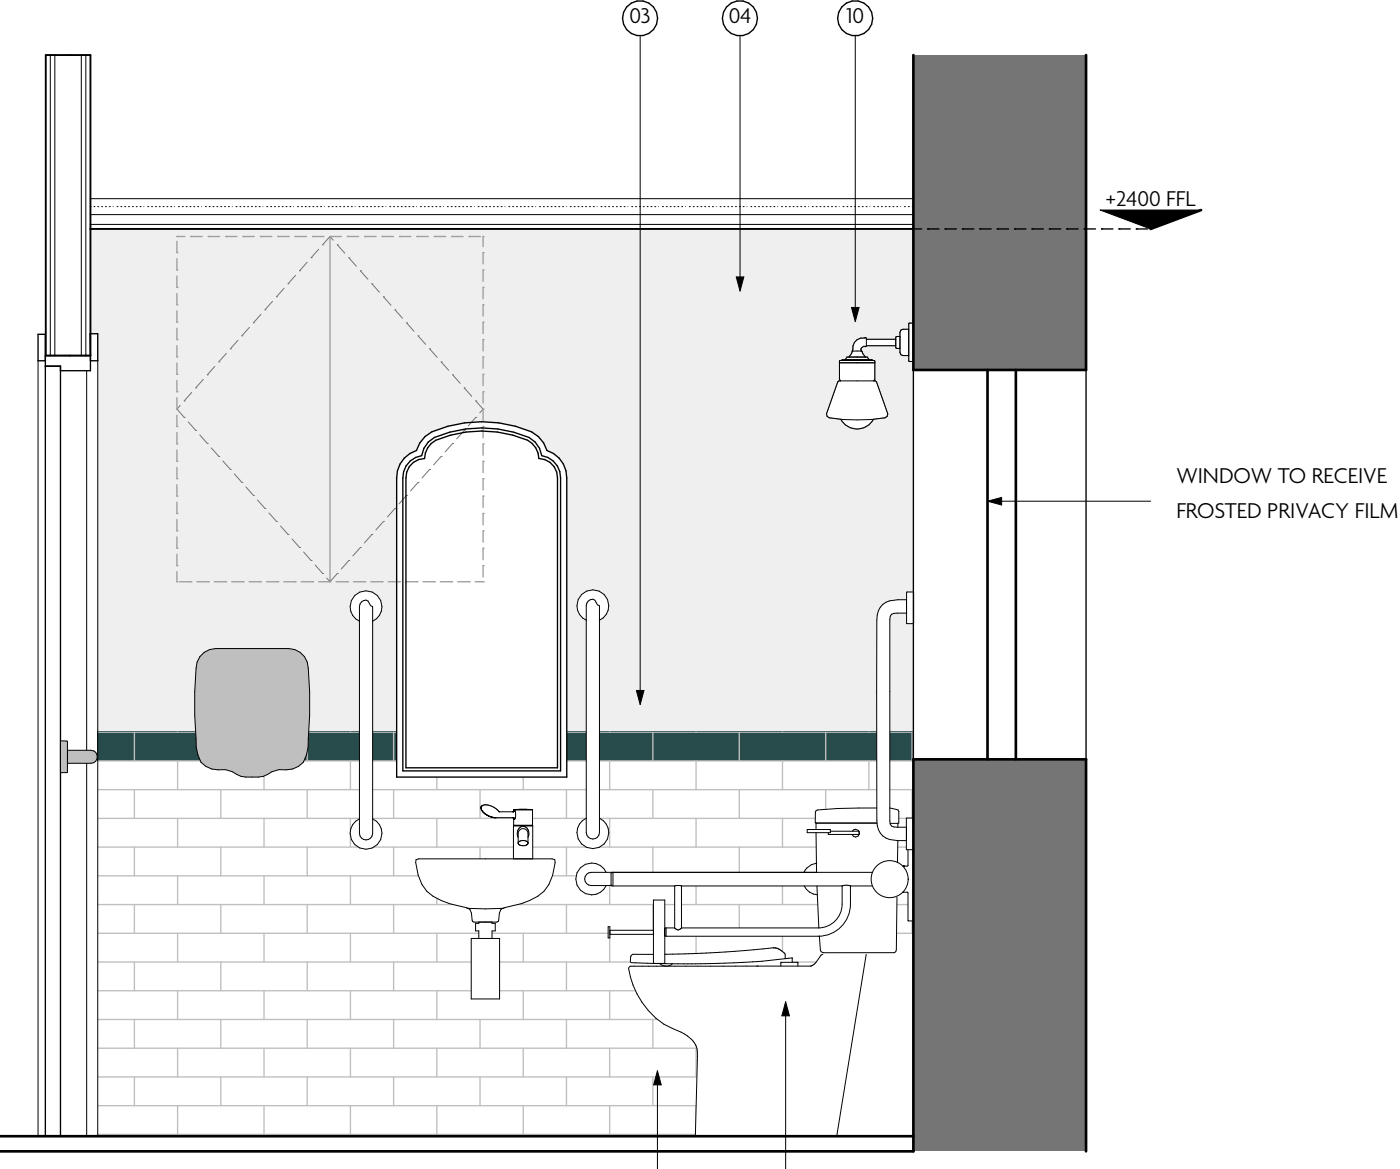

09 SECTION I-I: ACCESSIBLE WC
1:20 @ A1

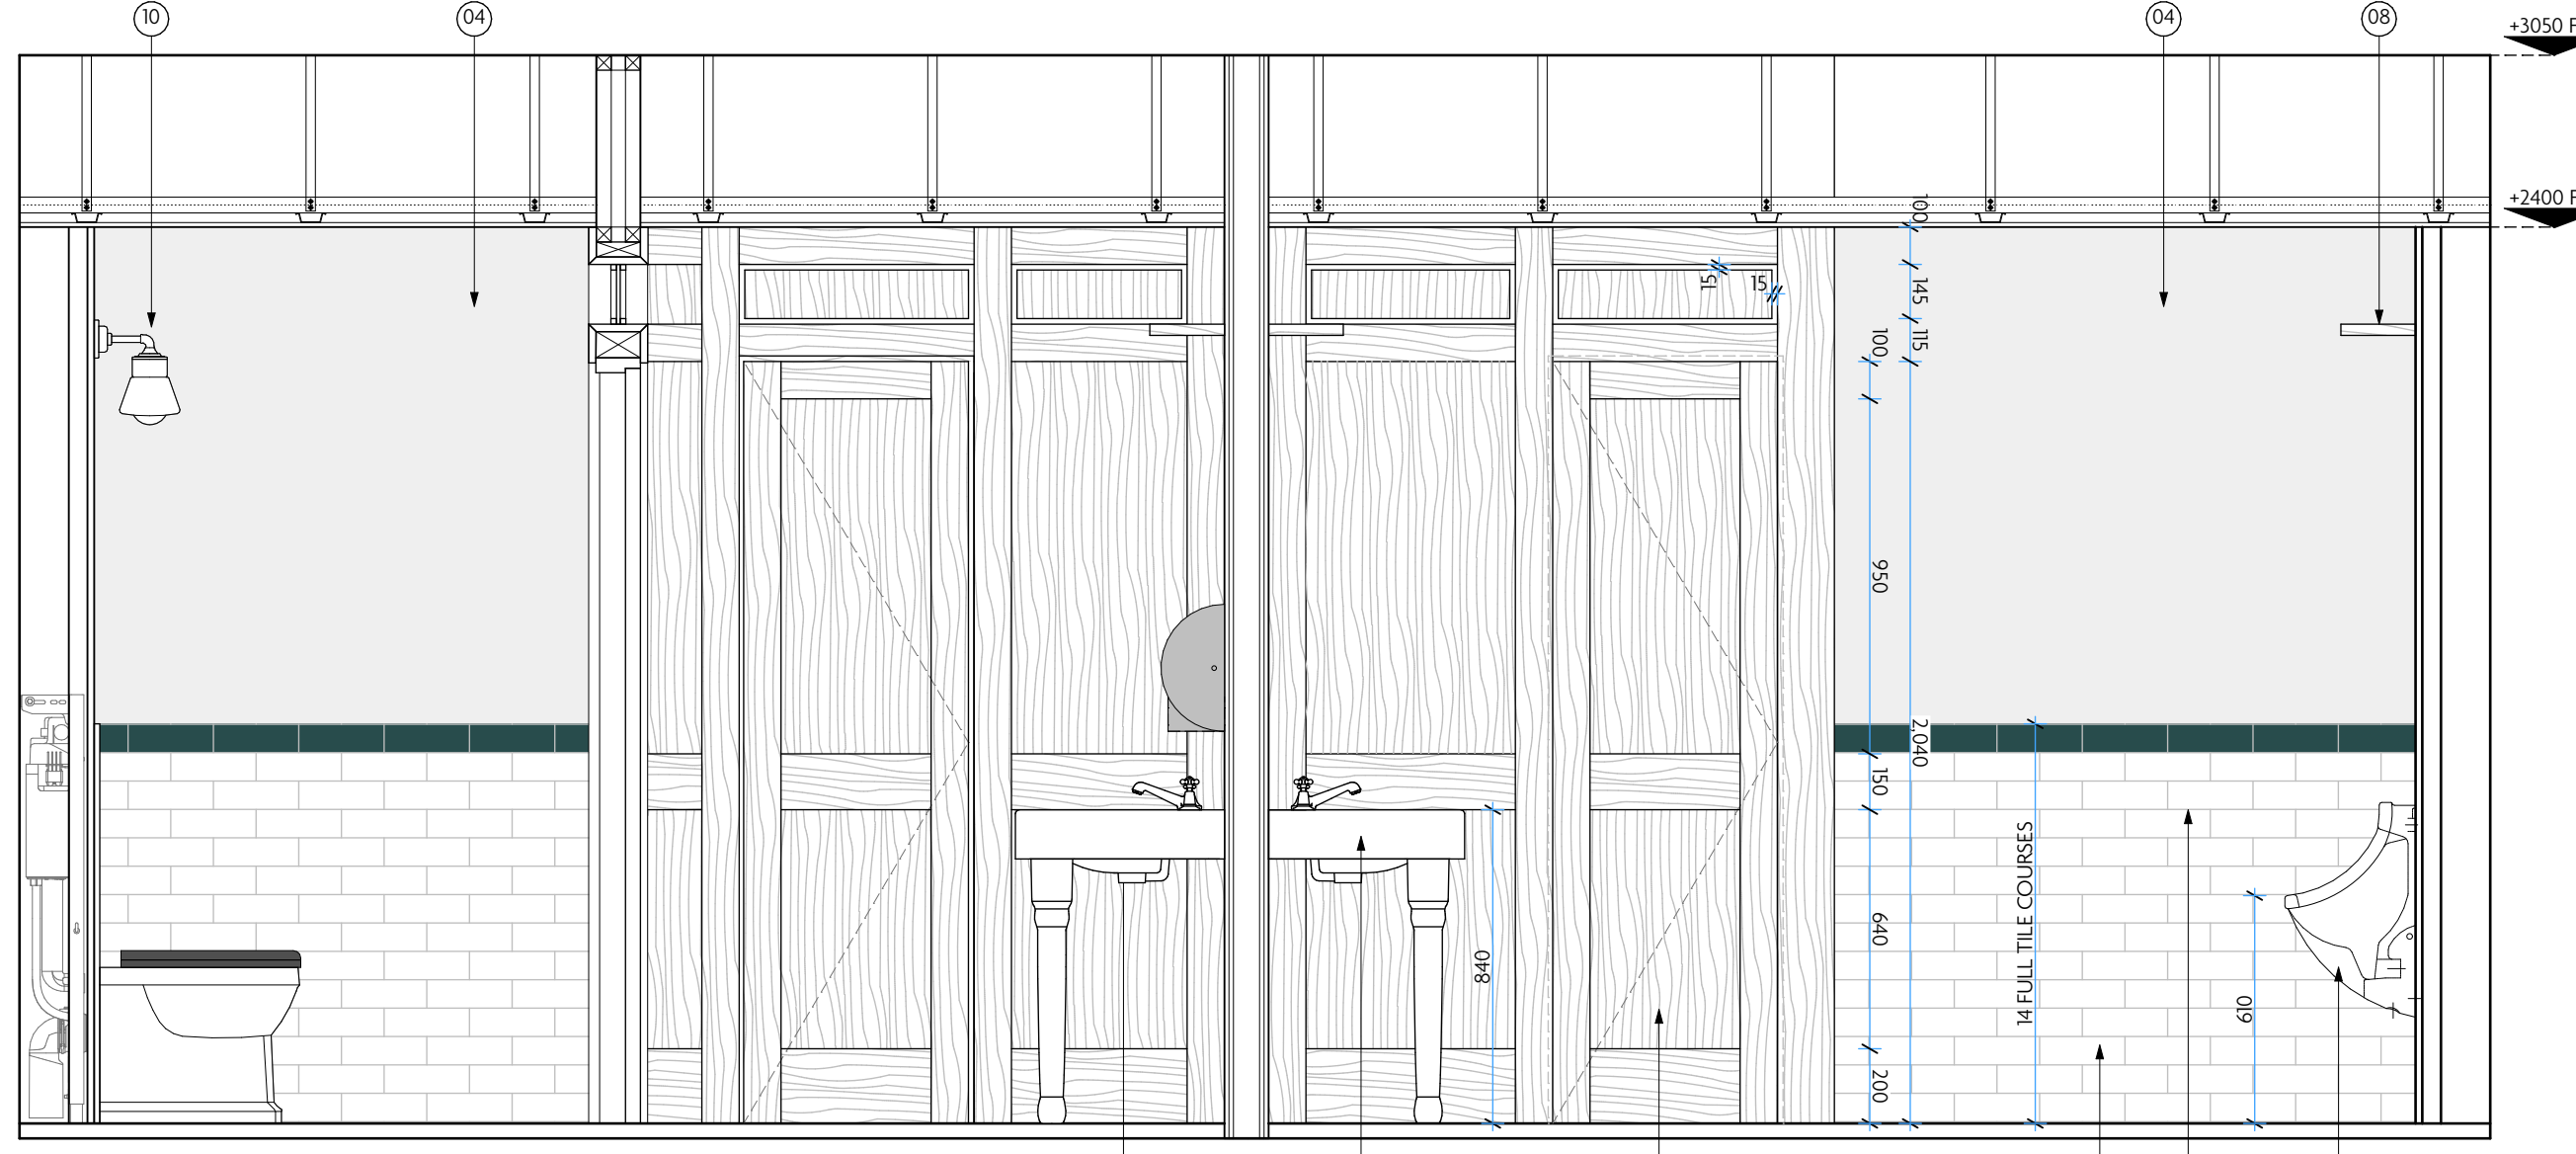

10 SECTION E-E: MALE WC'S
1:20 @ A1

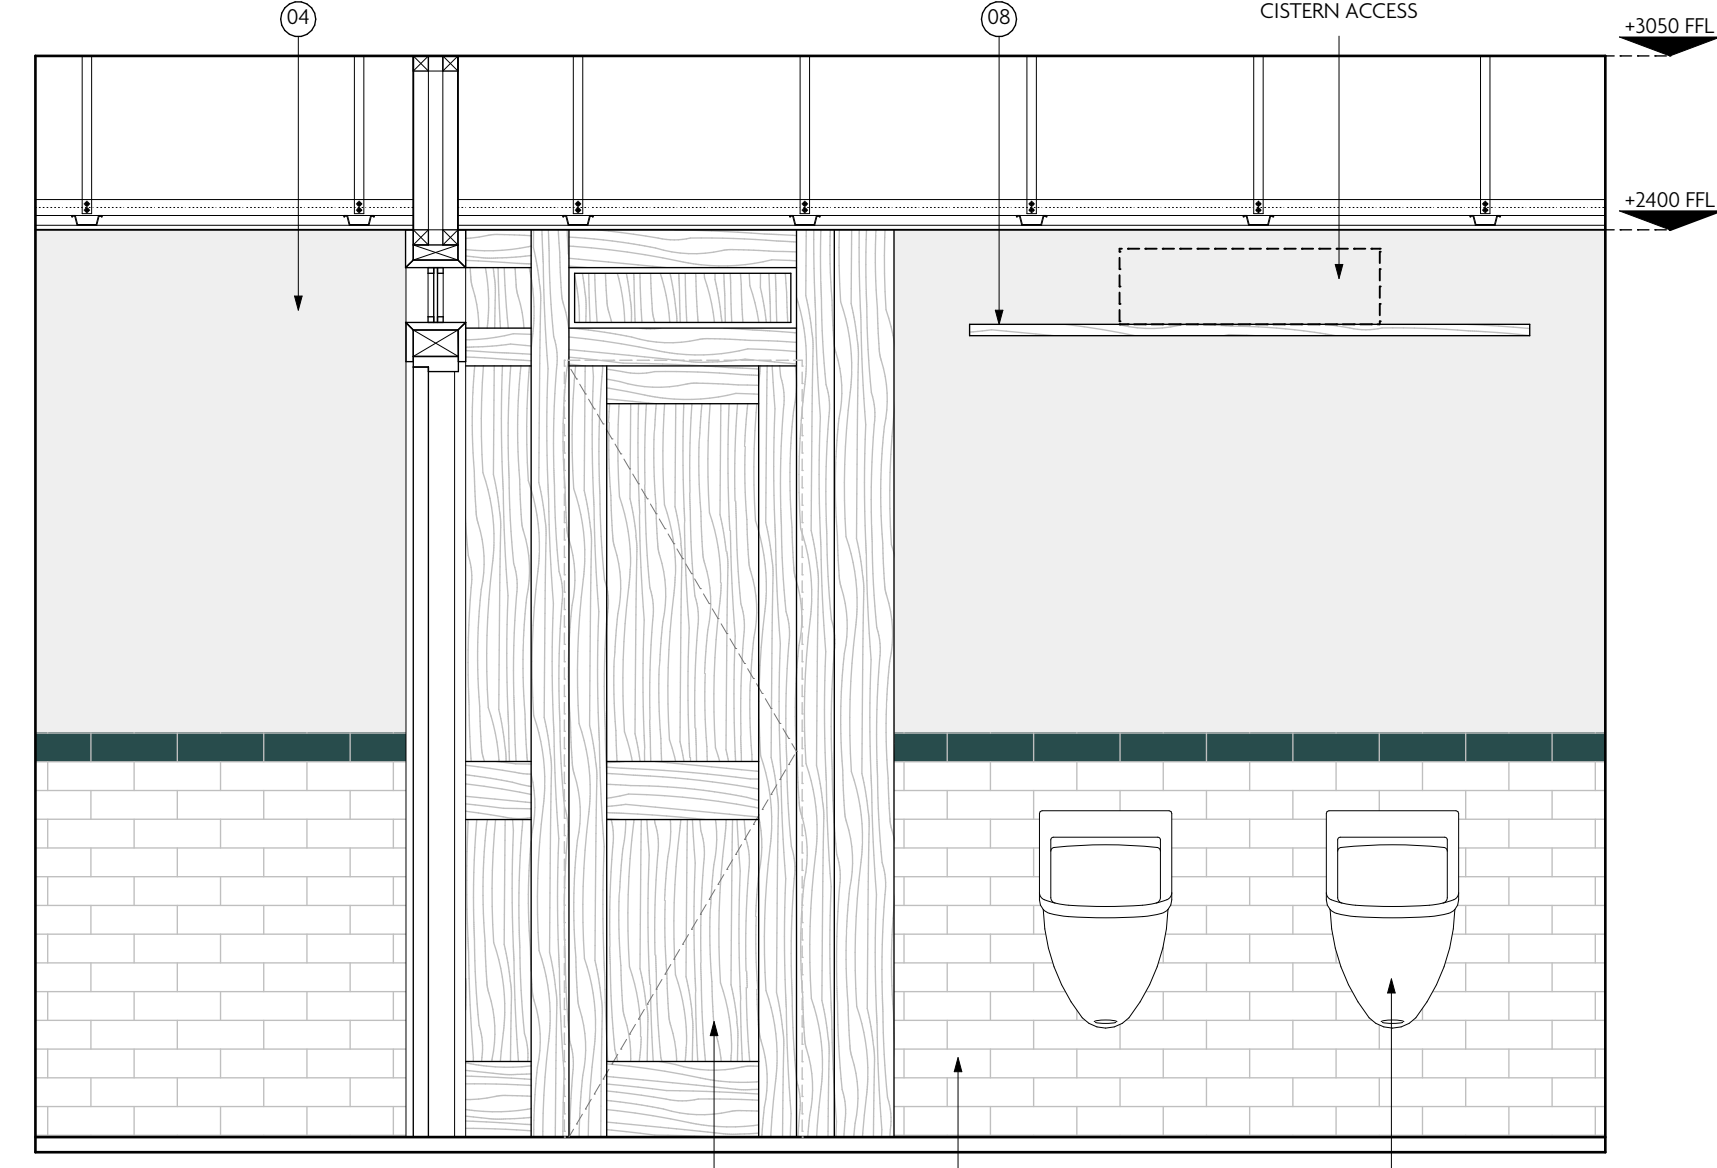

11 SECTION B-B: MALE WC'S
1:20 @ A1

REV	DATE	REASON	REV	DATE	REASON
A	00/00/2022	Example revision note			

NOTES
Do not scale from this drawing. All dimensions to be checked on site prior to any manufacture and construction.

Macaulay Sinclair

PROJECT	Flat Iron, Manchester	PROJ NO.	3809
TITLE	BF Toilets & GF DDA Details Page 2	DWG NO.	06(14.02)
SCALE @ A1	1:20	REV	
DATE	20.04.23	DRAWN BY	NCM
		STATUS	

TENDER