


P:\2018\1882 ST JOHNS\01 CAD\02 SHEET LAYOUT\2279 T1 NOVATION\T1-EXA-G710-DE-XX-700 T1 PUBLIC REALM TREE PIT DETAILS.DWG

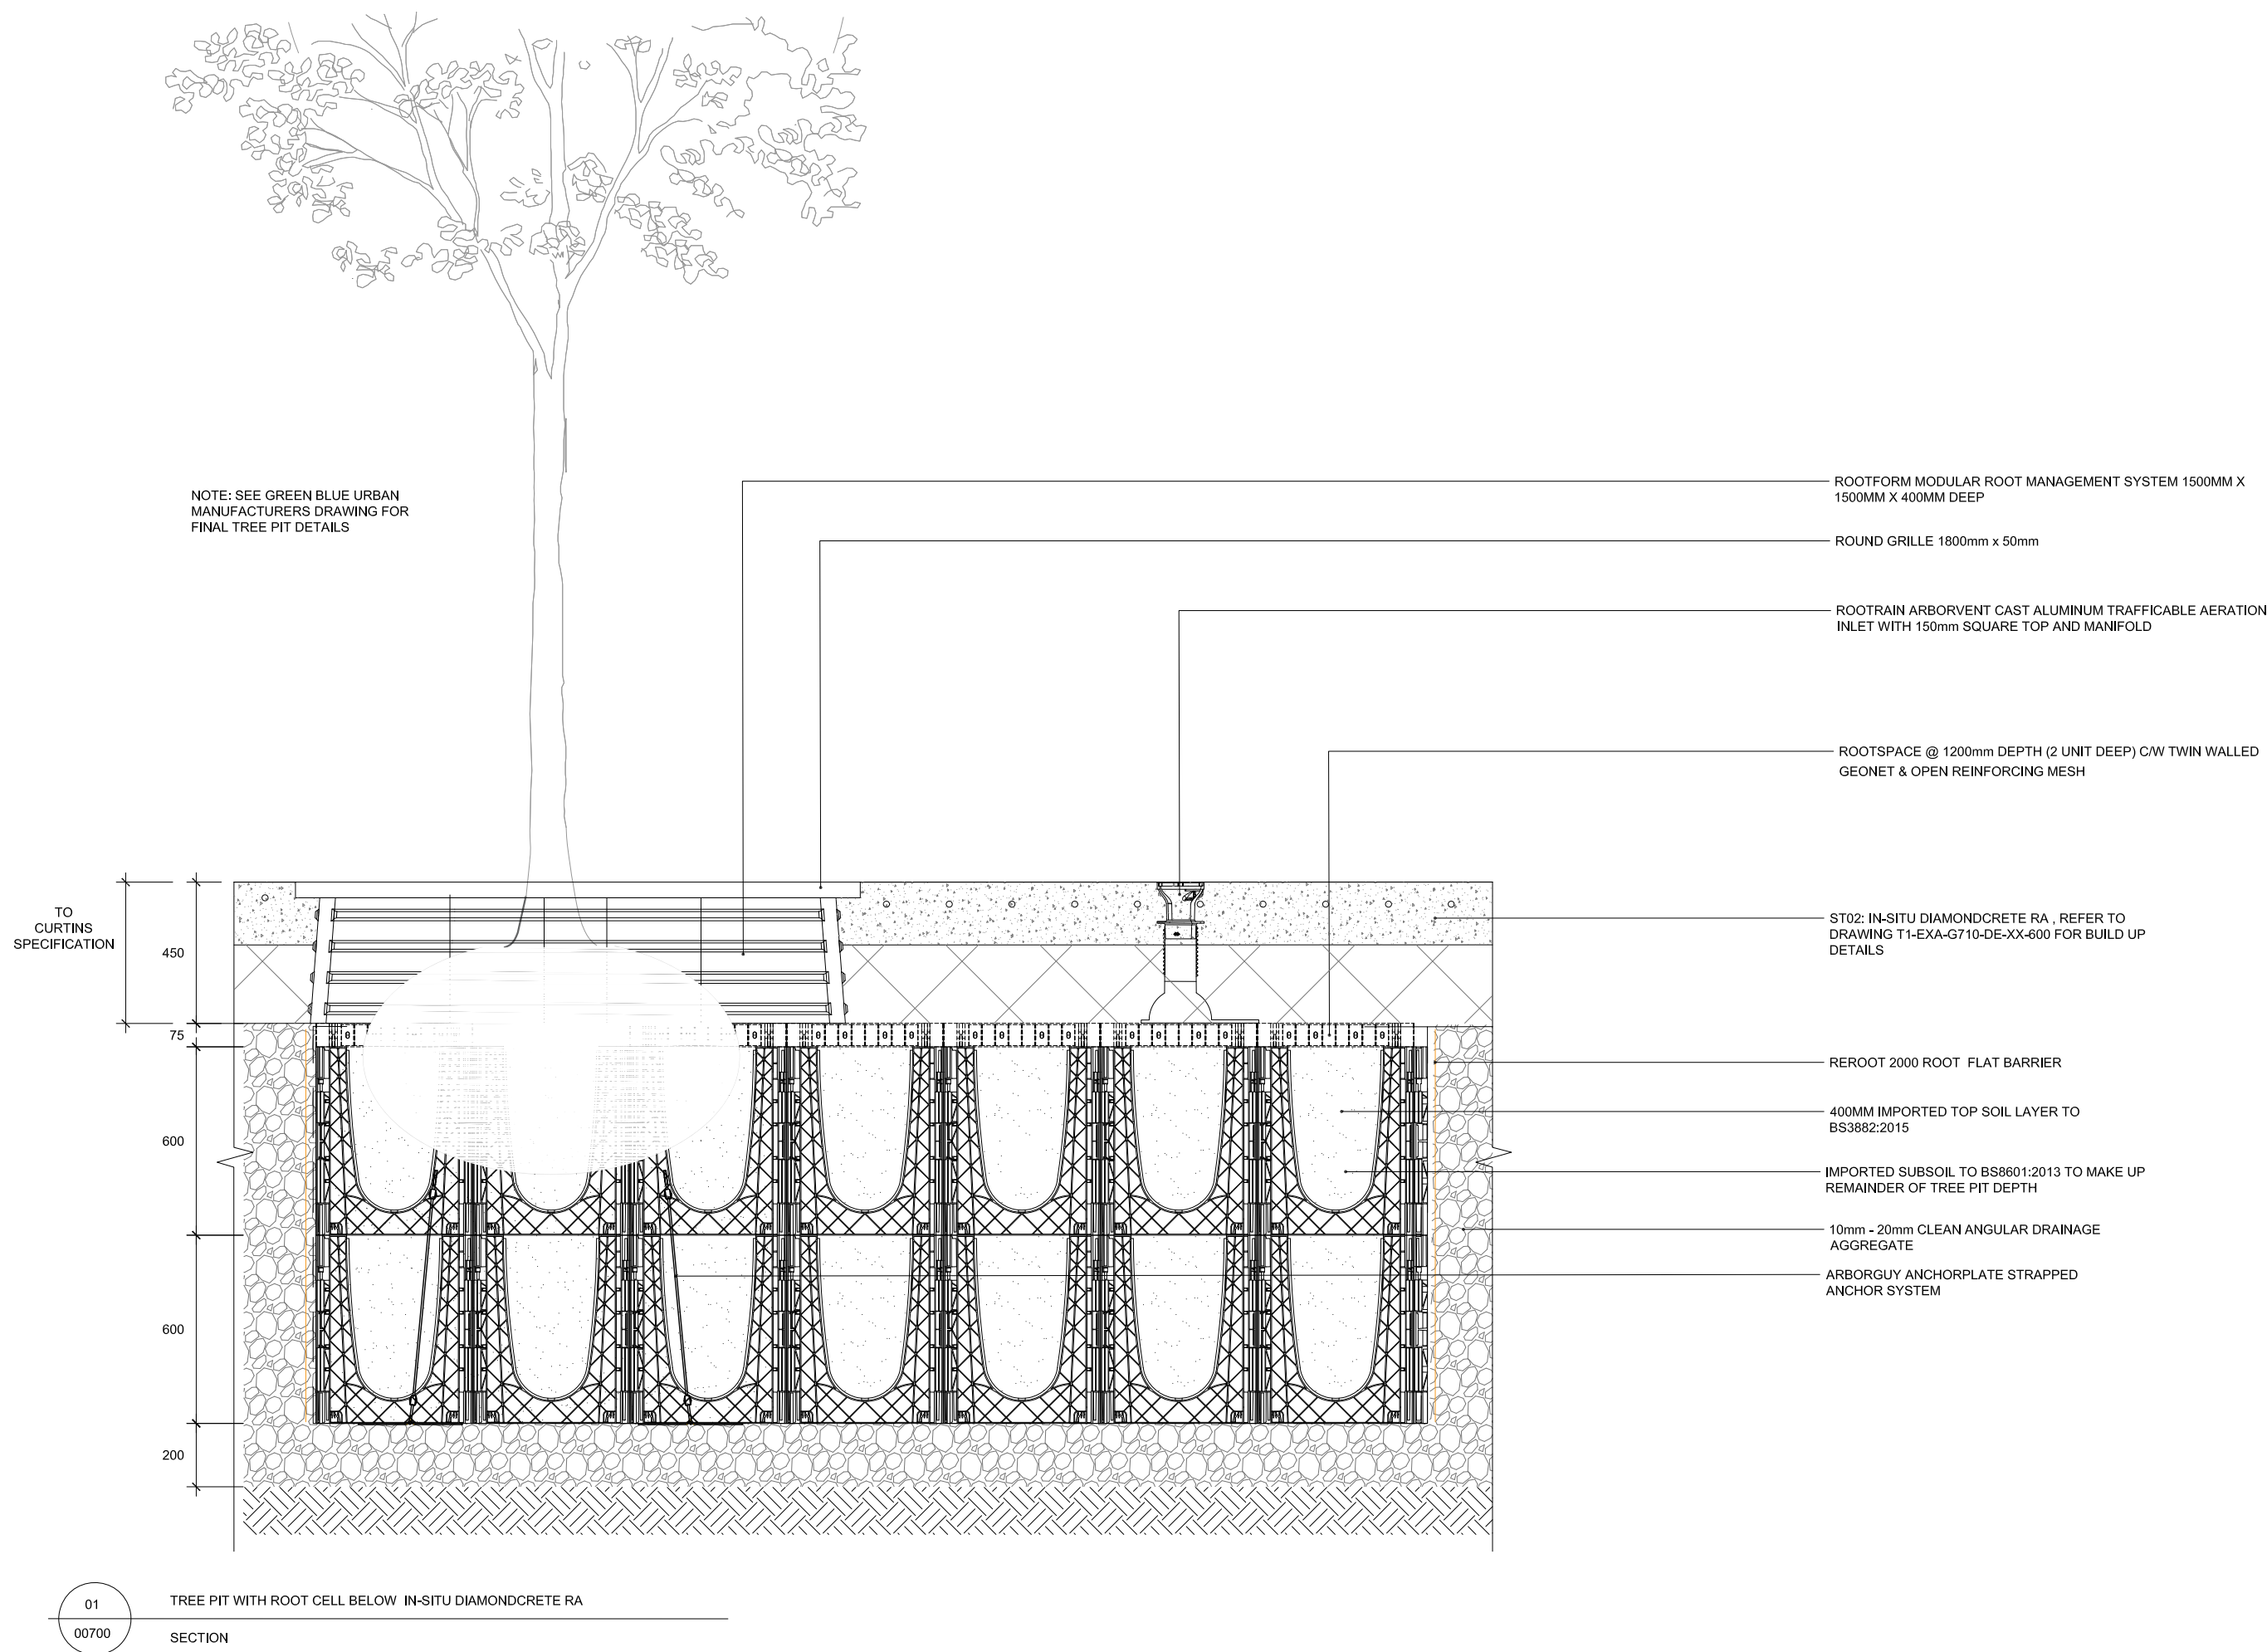

No dimensions are to be scaled from this drawing.
All dimensions are to be checked on site.
Area measurements for indicative purposes only.

This drawing is the property of Exterior Architecture Ltd.
No part of the drawing may be reproduced in any manner
without permission from Exterior Architecture Ltd.

Client
VITA

---	---	---
---	---	---
---	---	---
---	---	---
---	---	---
---	---	---
---	---	---
---	---	---
C03	GBU TREE PIT COORDINATION	12.10.2023
C02	COORDINATION	01.06.2023
C01	INITIAL ISSUE	04.05.2023
Rev	Description	Date

EXTERIOR
ARCHITECTURE

LONDON
Unit 17.1, The Leather Market, 11-13 Weston Street, London, SE1 3ER

MANCHESTER
Studio 537, The Royal Exchange, St Anns Square, Manchester, M2 7DH

E-MAIL office@exteriorarchitecture.com
WEB www.exteriorarchitecture.com

Project title
ST JOHNS T1 PUBLIC REALM

Drawing title
T1 PUBLIC REALM TREE PIT DETAILS

Issued By	Manchester	T: 0161 850 8101
Scale	1:20 @ A1	Drawn EXA
Status	STAGE 5	Checked SPL
Date	04.05.2023	Approved JM
Drawing number	T1-EXA-G710-DE-XX-700	Revision C03

