


Basement Plan

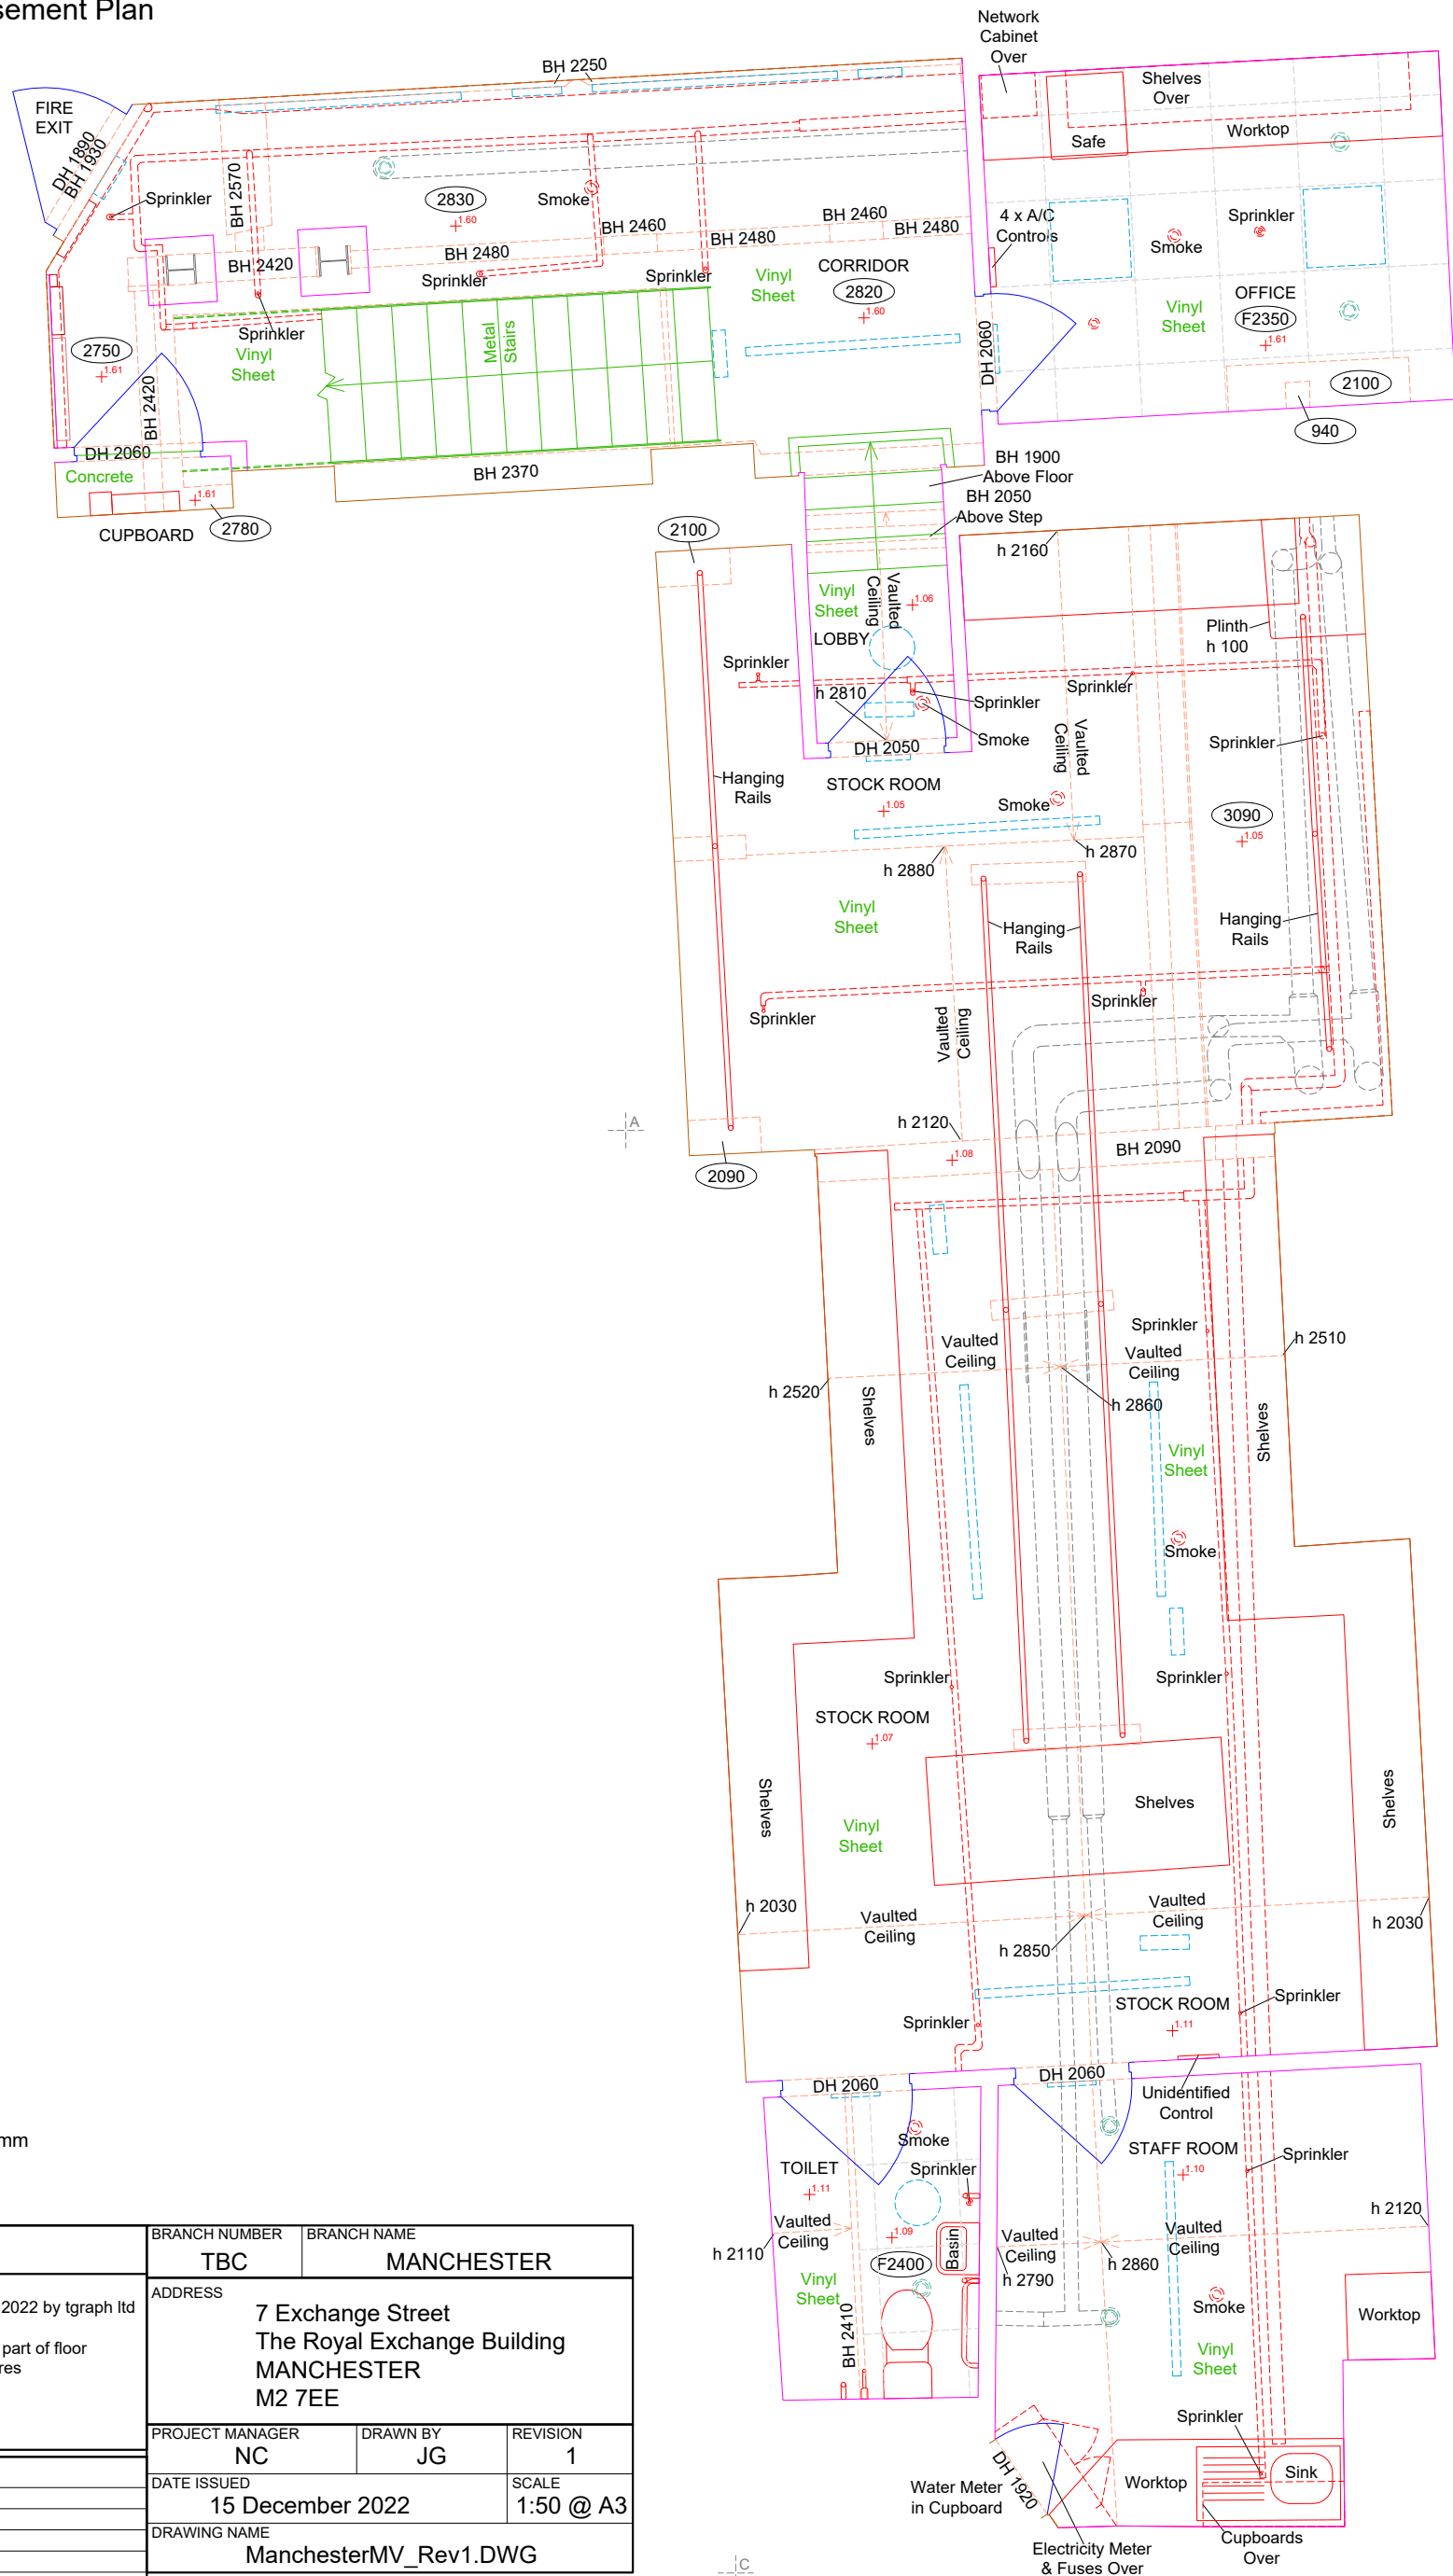

ABBREVIATIONS

- d - diameter
- h - height of object
- hb - height to bottom of object
- ht - height to top of object
- hs - height to arch springer
- S - window sill height
- H - window head height
- F - height to false ceiling
- C - clear height
- J - height to underside of joist
- ^{+0.00} - floor level
- A/C - air conditioning
- BT - British Telecom
- DB - distribution board
- BH - height to underside of beam
- DH - door head height
- RS - roller shutter
- DP - down pipe
- SP - soil pipe
- VP - vent pipe
- JB - Junction Box
- HLV - high level vent

0 2000 mm
scale 1:50 @ A3

NOTES			BRANCH NUMBER		BRANCH NAME	
SURVEY INFO - measured survey undertaken 5 December 2022 by tgraph ltd - local grid oriented to frontage - local datum set to approx 1.00 m at lowest part of floor - levels quoted in metres, heights in millimetres			TBC		MANCHESTER	
			ADDRESS		7 Exchange Street The Royal Exchange Building MANCHESTER M2 7EE	
			PROJECT MANAGER	DRAWN BY	REVISION	
			NC	JG	1	
			DATE ISSUED		SCALE	
			15 December 2022		1:50 @ A3	
			DRAWING NAME			
			ManchesterMV_Rev1.DWG			
JOB TITLE			 The Barn Wemberham House Wemberham Lane YATTON North Somerset BS49 4BT tel: 01934 741888 email smc@smcproject.co.uk			
EXISTING PLAN						