

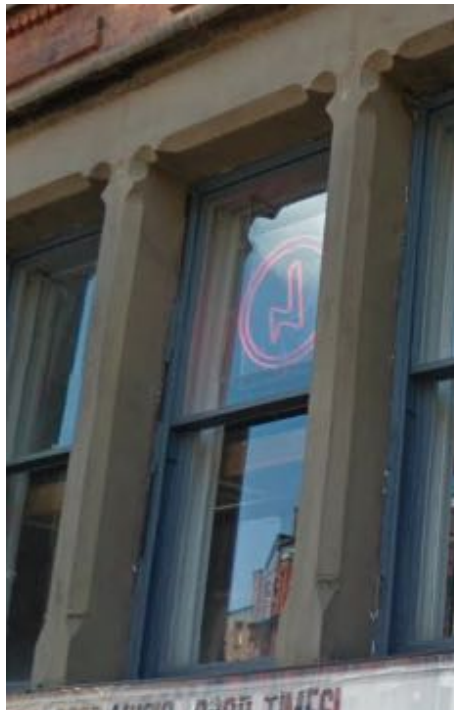


Image 1 - Photo of vertical stonework and sash window at No.12 Newton Street to be replicated on the facade of No.10 and 8.



Image 2 - Photo of stone banding at No.12 Newton Street to be replicated on the facade of No.10 and 8.



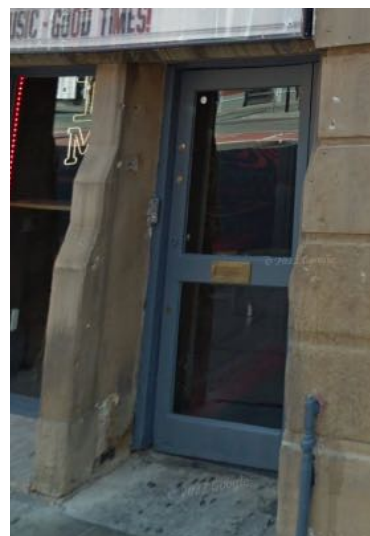



Image 3 - Photo of stoneworks at No.12 and 16 Newton Street to be replicated on the facade of No.10 and 8.

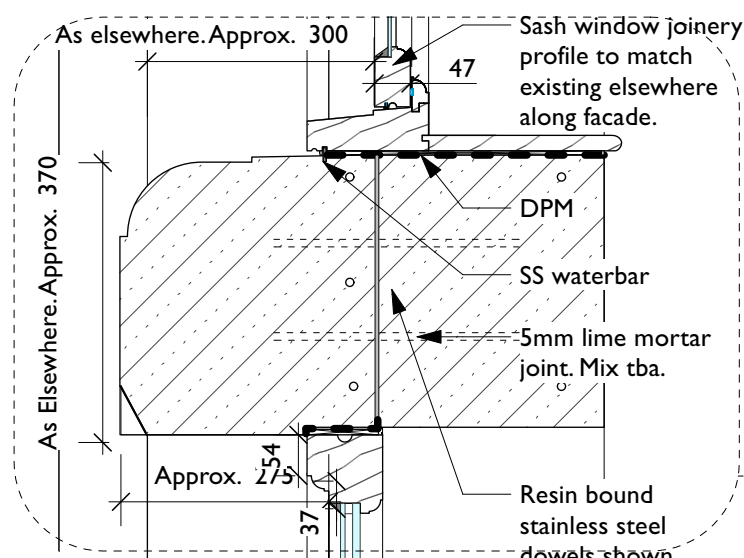

1 Localised Detail - Section
Scale: 1:10

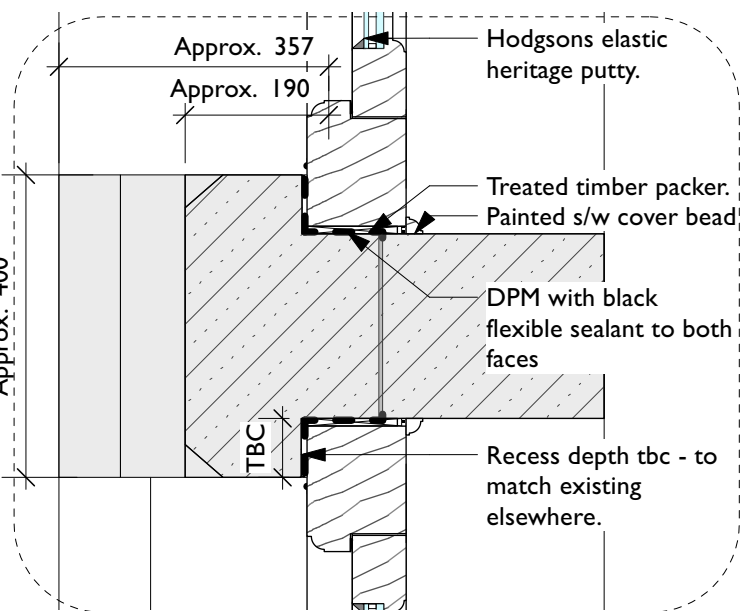

2 Detail Plan AA
Scale: 1:10

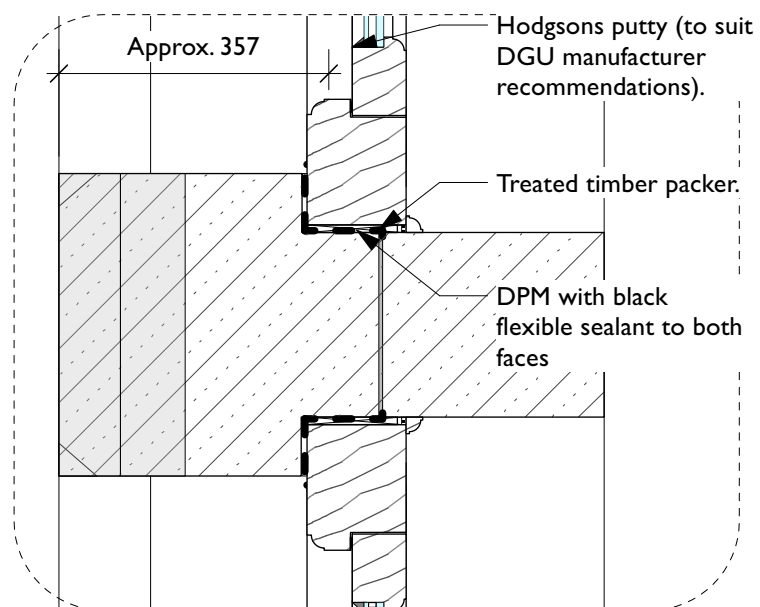


3 Detail Plan BB
Scale: 1:10




1 Key Elevation - Newton St- Existing
Scale: 1:500



1 Key Elevation - Newton St
Scale: 1:500

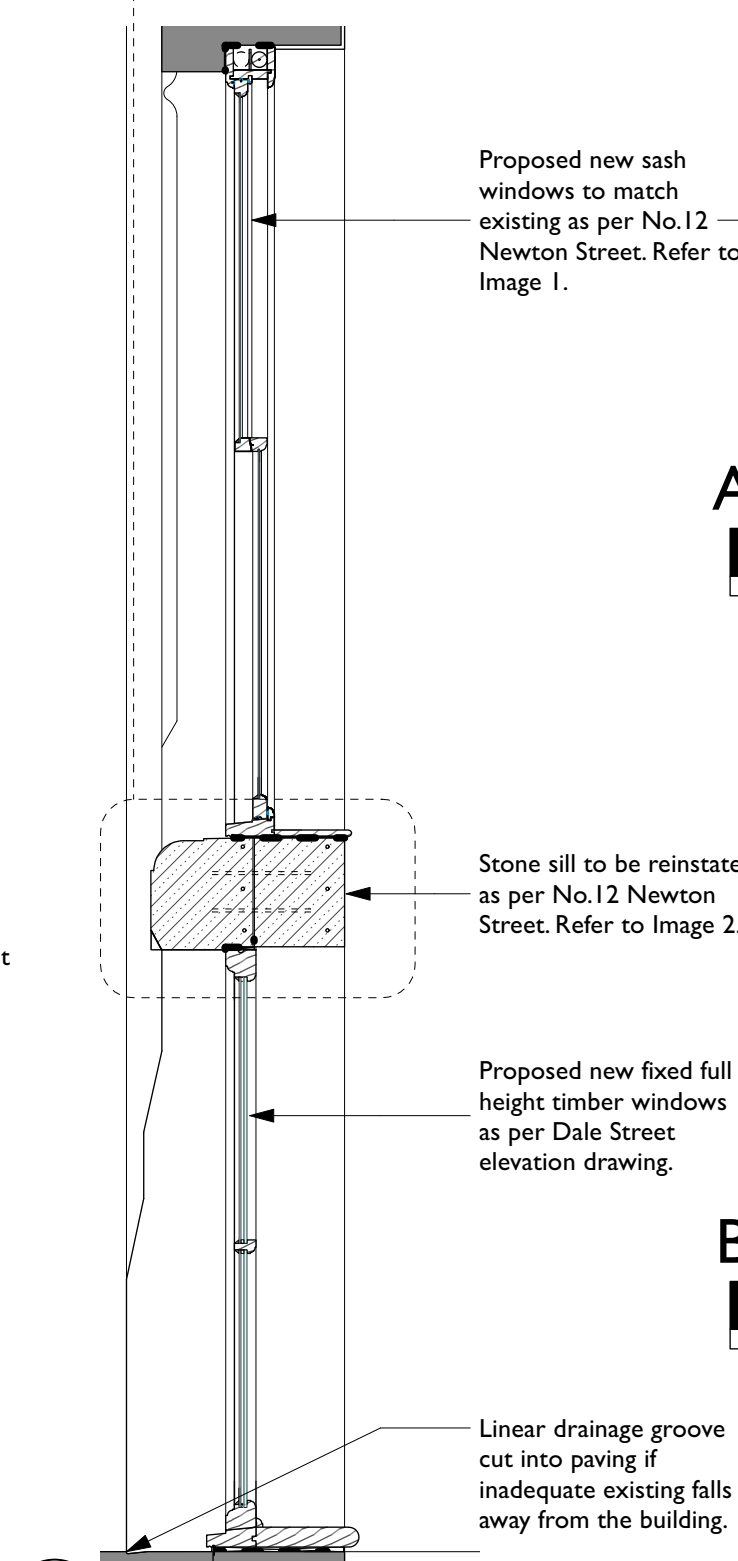

5 Facade Reinstatement - Section
Scale: 1:25

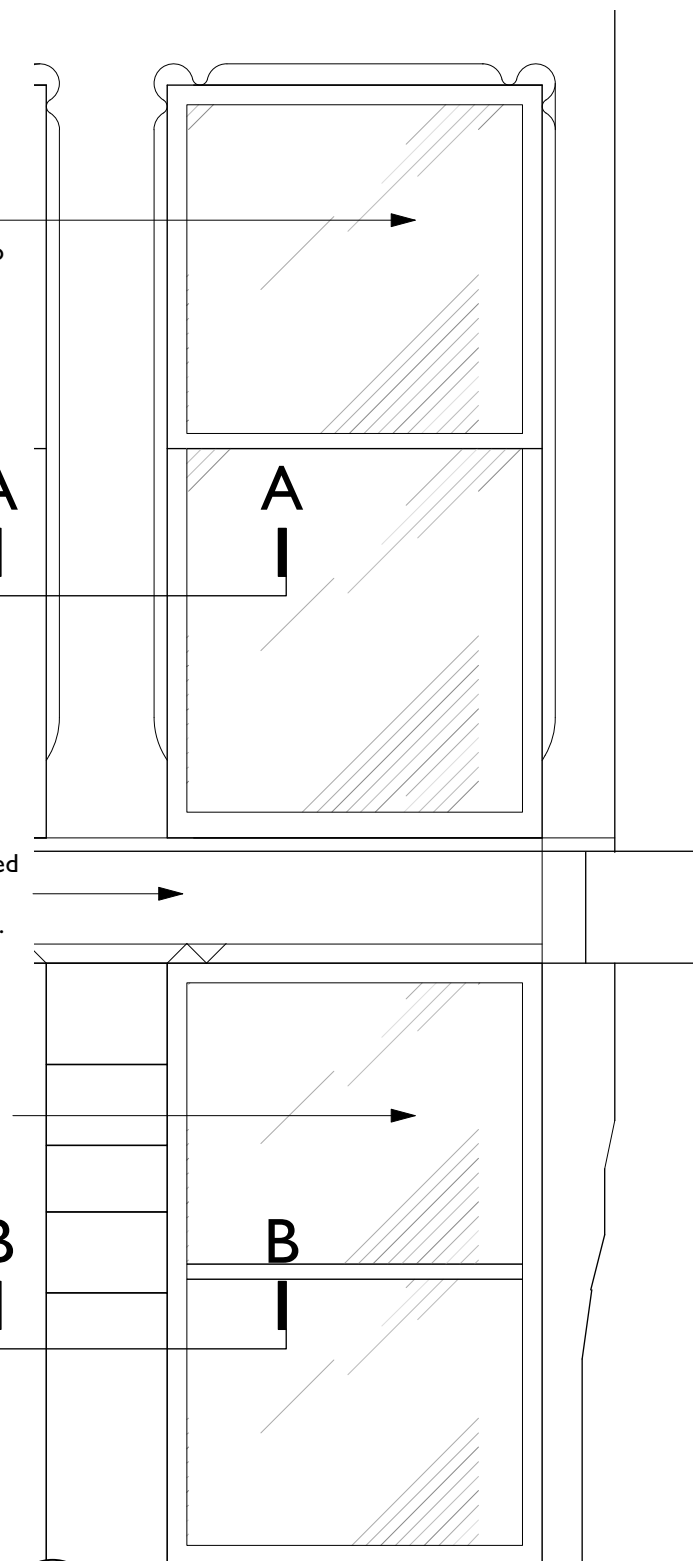

6 Facade Reinstatement - Elevation
Scale: 1:25

DO NOT SCALE FROM THIS DRAWING
DIMENSIONS TO BE CHECKED ON SITE

All dimensions to be checked on site prior to any commencing work.

Where relevant, all dimensions are to match the existing to be replicated. Dimensions given here are indicative only.

Rev	Note	DRN	CHK

8-16 Newton Street

Newton Street Facade - Details 1
- Fixed Window

scheme	1665
drwg no.	T(461)
revision	

scale	Varies @ A3
date first drawn	Jul 23
drawn	RD

SK sketch E existing P proposed T tender C construction FI final issue

www.ateliermb.co.uk
0161 236 0051
architect@ateliermb.co.uk

Atelier MB
Urban Architects