




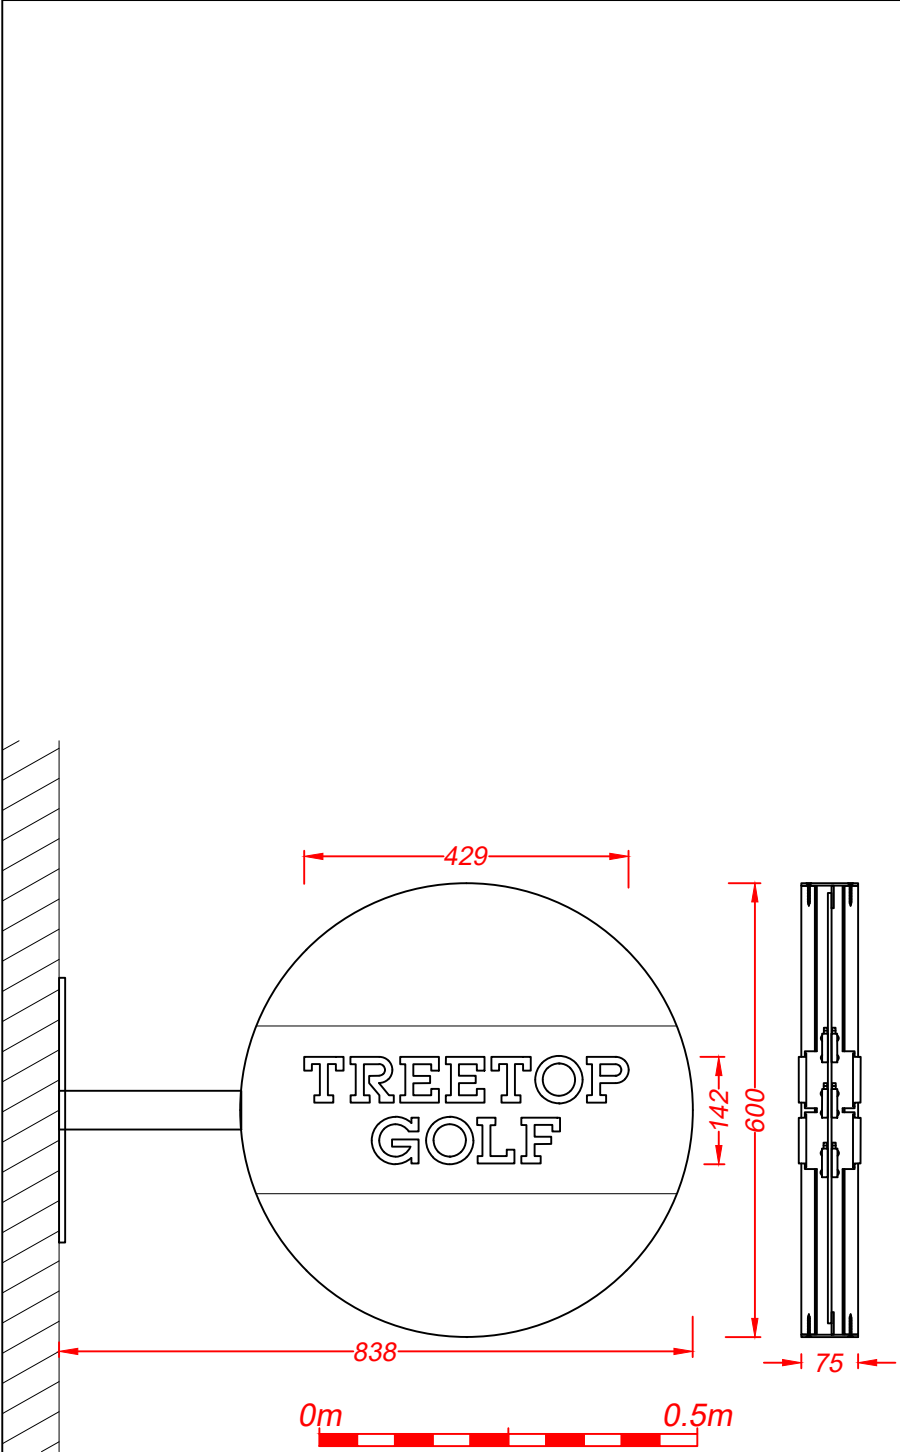

Projecting Sign - 1 off
Scale 1:10
A 3mm mild steel outer frame is finished matt dark bronze YY20BA and is welded to a 50Ø CHS steel arm finished matt dark bronze YY20BA.
Sign panel faces are 2.5mm alumium discs faced with 18mm timber which has three different wood stains ranging between PMS 7558 & PMS 7559.
Panel faces are fixed inside the dark bronze outer frame.
Text is fret cut out of the timber faces and fitted with push through 10mm opal 030 acrylic.
Arylic is internally illuminated by low energy warm white LEDs fitted within the sign.

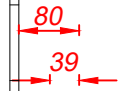


Section A-A through the text
Scale 1:10
Text reading 'TREETOP GOLF' are faux neon letters. Rear channel of the letters are built-up 1.2mm descaled stainless steel finished cream PMS 7499.
Faces are bullnosed 10mm opal 030 acrylic.
Backs are screw fixed to a panel made from horizontal planks of timber finished various green and brown colours which is fixed to the brickwork and which is surrounded by vertical plank of multicoloured timber cladding.
Letters are fitted with low energy warm white LEDs for face illumination.

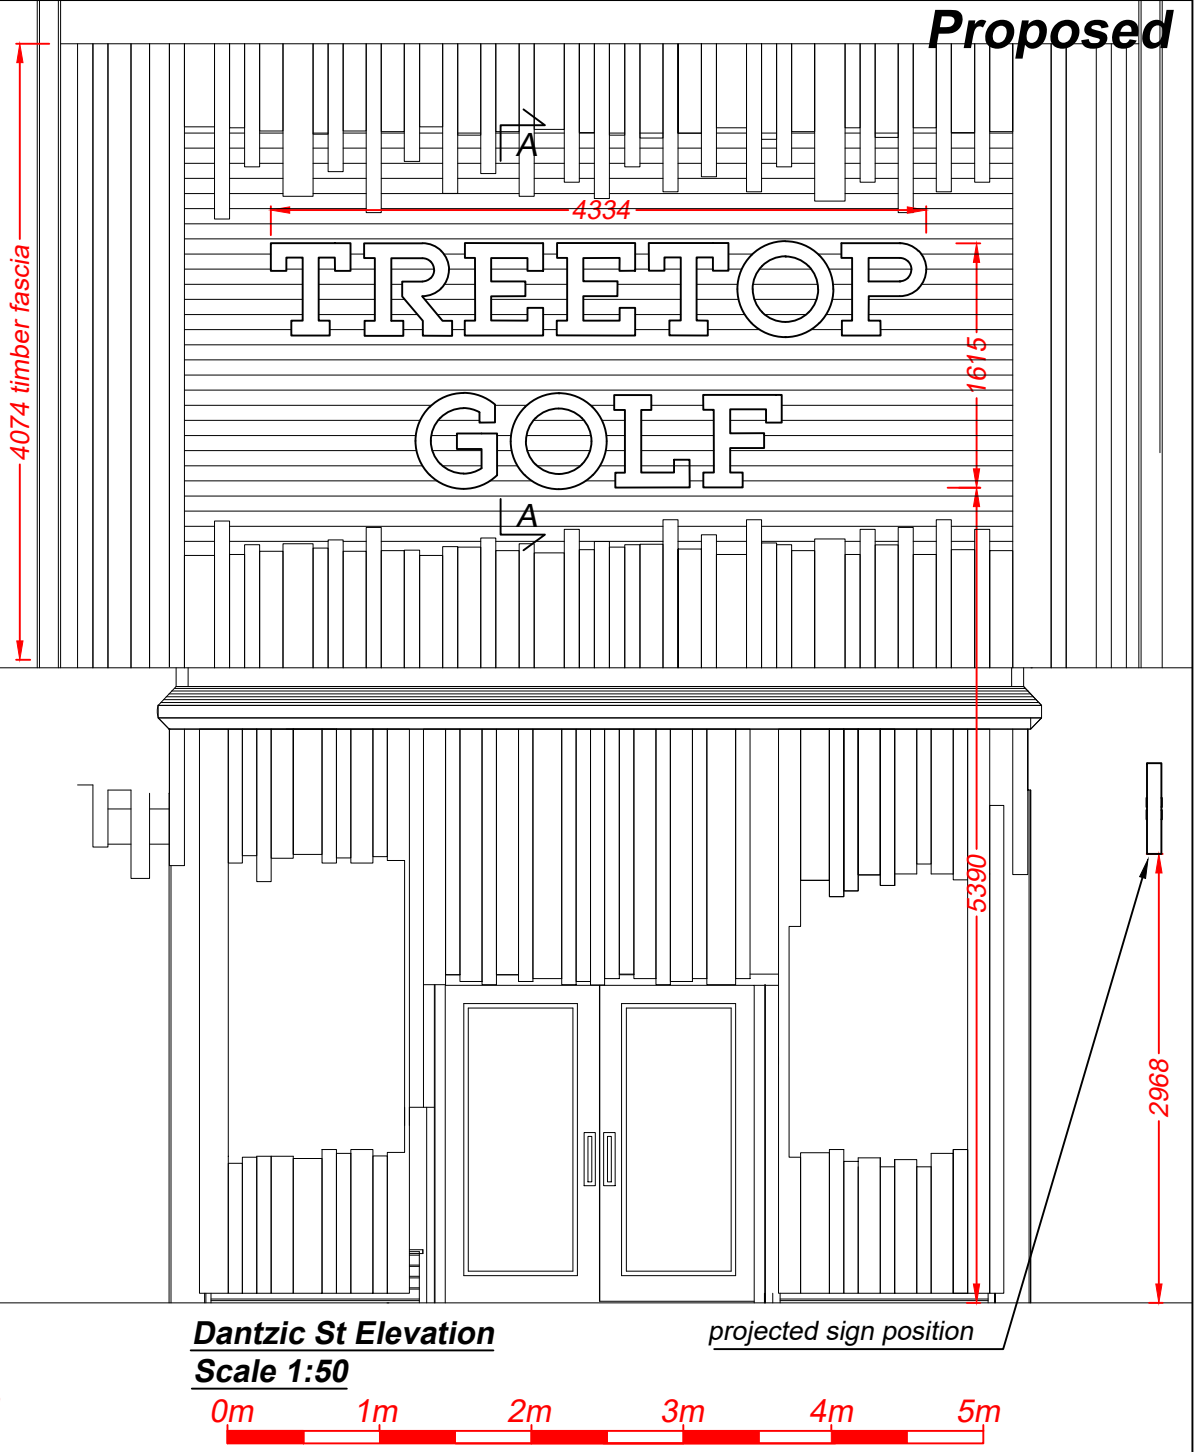

Dantzic St Elevation
Scale 1:50

- D Thinner projecting sign 11/07/23
- C Projecting sign altered 09/05/23
- B Thinner projecting sign 14/11/22
- A Living wall removed
Posters and screens removed 04/10/22

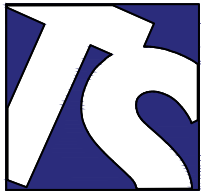

Technical Signs
Floor 1 - Unit 3
Hille Business Centre
132 St Albans Road
Watford, Herts, WD24 4AE
Tel: 01923 811999
Fax: 01923 811998
E-mail: info@technicalsigns.co.uk

Client Treetop Adventure Golf		
Address/Job details		
The Printworks 7 Dantzic St Manchester M4 2BS Proposed signage		
Job No -		
Drawn by DN	Date 22/03/22	
Scale As specified (A3)	Drawing No 596532-2	Rev D