


Chorlton Community Garden

Design Proposals

Visualisation and functionality



Chorlton residents have got together to try to refurbish and reopen Chorlton Community Garden, a tiny green space, barely 10 square metres, nestled between a pub and the local library on Chorlton's busy Manchester Road. Following a public consultation, the hope is to create a space where local people and visitors can relax, connect with others socially or for community work, perhaps view a performance or art display, and most especially enjoy and learn from a green space bursting with inspiring plants for wildlife and people.

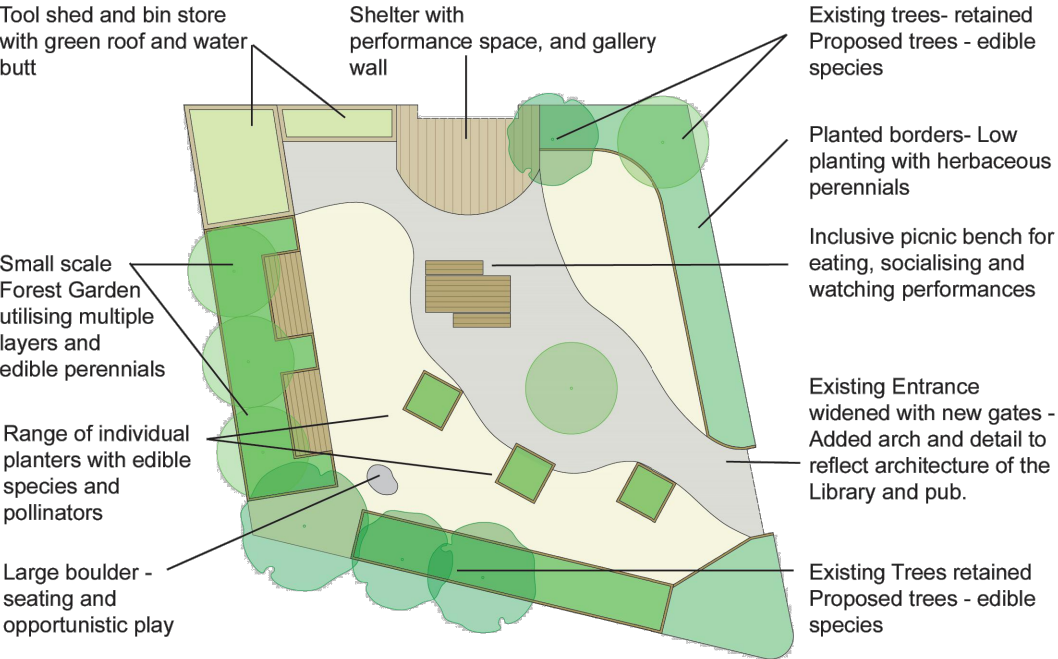

Permanent Shelter



Educational opportunities



Inclusive Access



Planters- seasonal polinators



Gabion seats



Edible planting



Green roofs



Habitat creation

Notes:

Rev	Description	Date	Drawn	Checked
-----	-------------	------	-------	---------

Project : **Chorlton Community Garden**

Title : **LUC's Original Concept Sketch Design**

Date : 04/2023

Drawn by : NL

Scale : NTS

Checked by :

Issue :

Dwg status :

Revision No :

Drawing No : **GGM 2576 01**