Copyright Michael Stewart Architecture Ltd.Check all dimensions prior to construction.Please request clarification of any discrepancies.

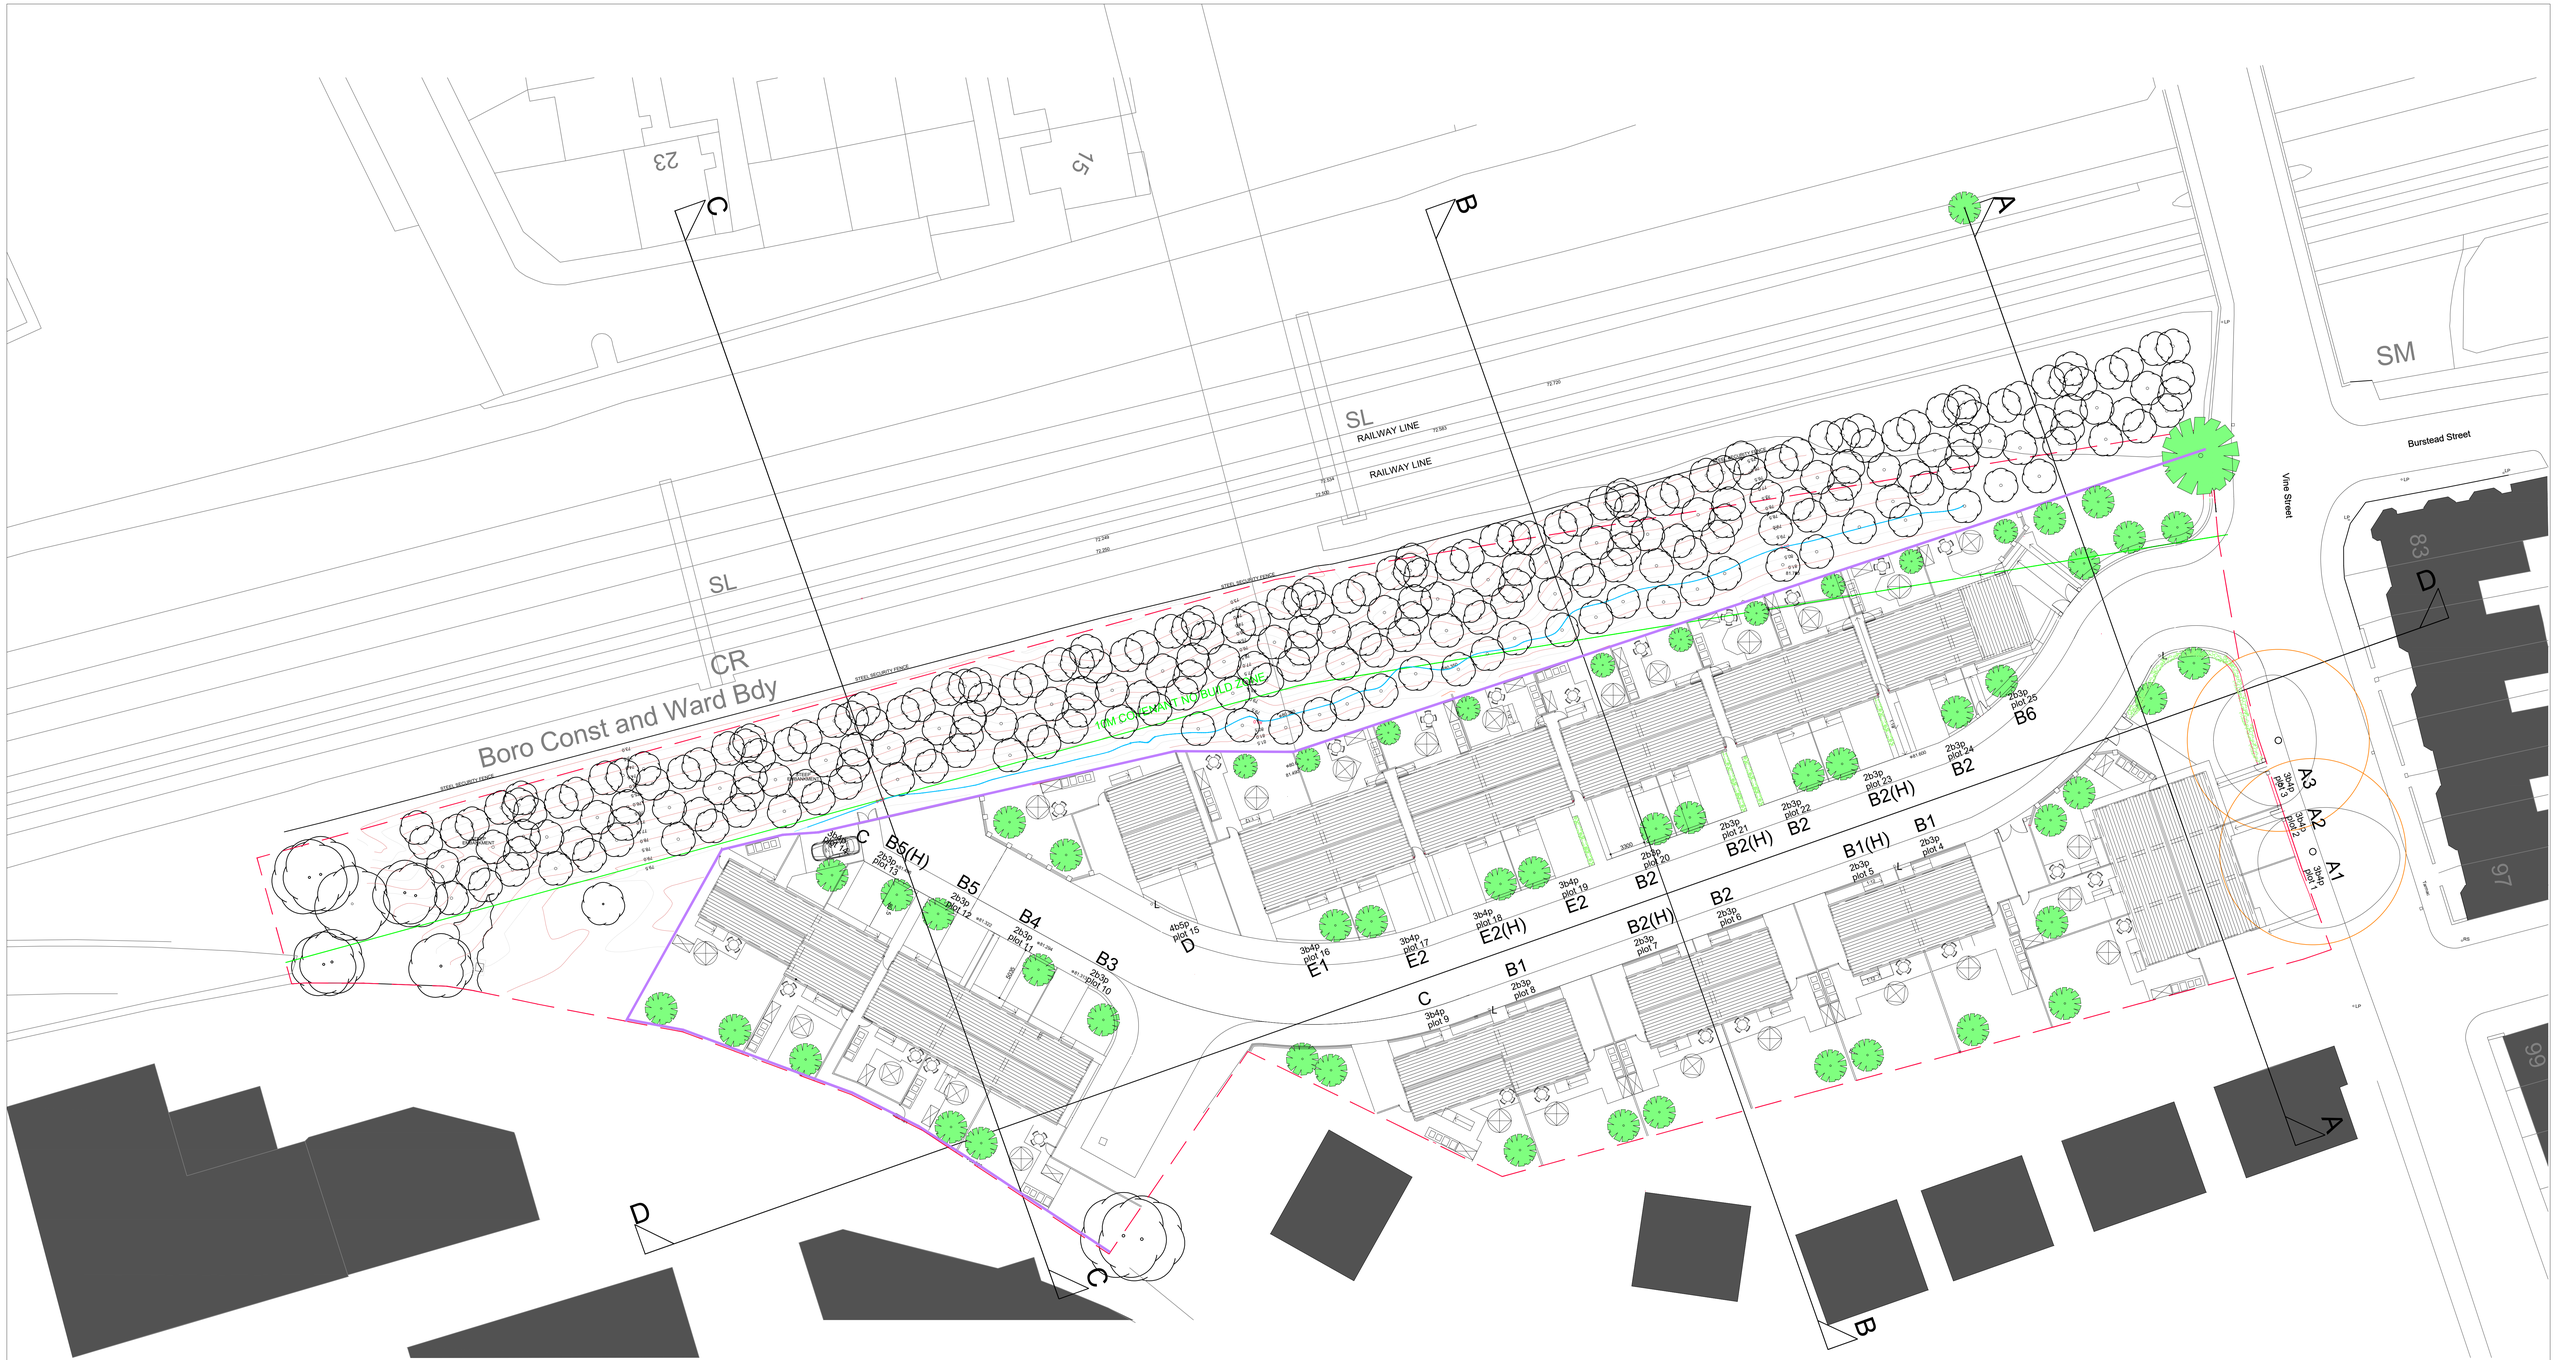


Acoustic fence min 2.5m high form dwelling ground floor ffl

rev: A

30.04.23 Revised to suit updated layout.

KIRKLAND DEVELOPMENTS LTD

KIRKLAND DEVELOPMENTS (GORTON) LTD
VINE STREET, ABBEY HEY, GORTON, MANCHESTER
SITE ROOF PLAN
1: 200 @ A0 FULL BLEED

RESERVED MATTERS PLANNING
A0 original sheet size

23.01
PL05A
10.04.23

dwn MS

passed ■

MICHAEL STEWART ARCHITECTURE
riba
0161 291 9331 / 0774 348 2021
mike@msarchitecture.co.uk
www.msarchitecture.co.uk