



Description:
- Furniture Type 5 - Raised Metal Planter
Supplier:
- StreetLife or similar and approved
Material:
- Mild Steel
Product:
- Shrub Tub or equal and approved
Colour:
- Light Grey
Finish:
- Polyester Powder Coated
Size:
- L2300 x W2300 x H900 mm.

Lighting:
- Lighting position, detail and specification to lighting consultant


Fabrication Drawings:
- Complete fabrication drawings are to be submitted to the Landscape Architect for approval prior to manufacture.

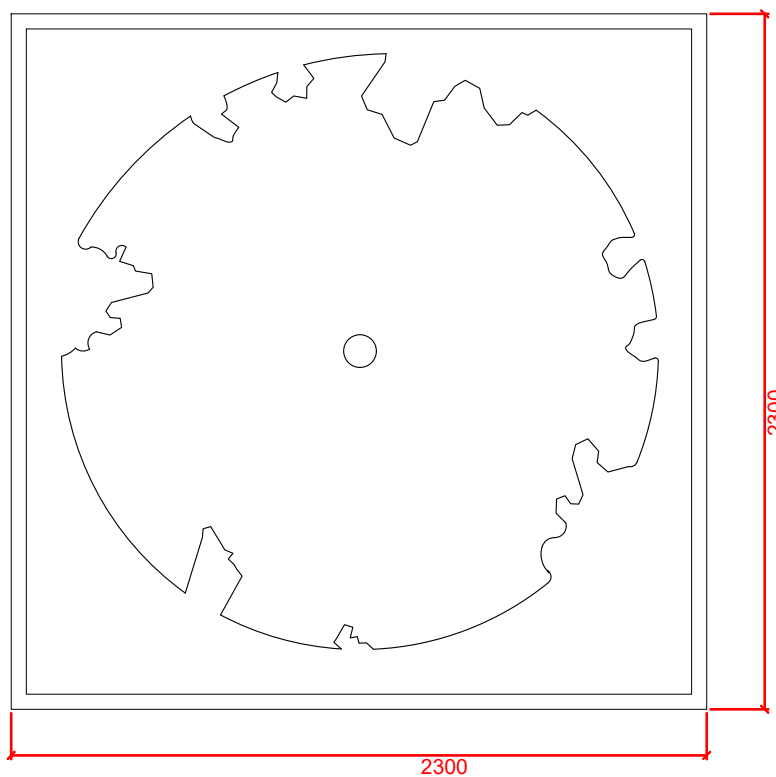

BESPOKE BENCH SEGMENTS DETAIL 001
PLAN @ 1:25

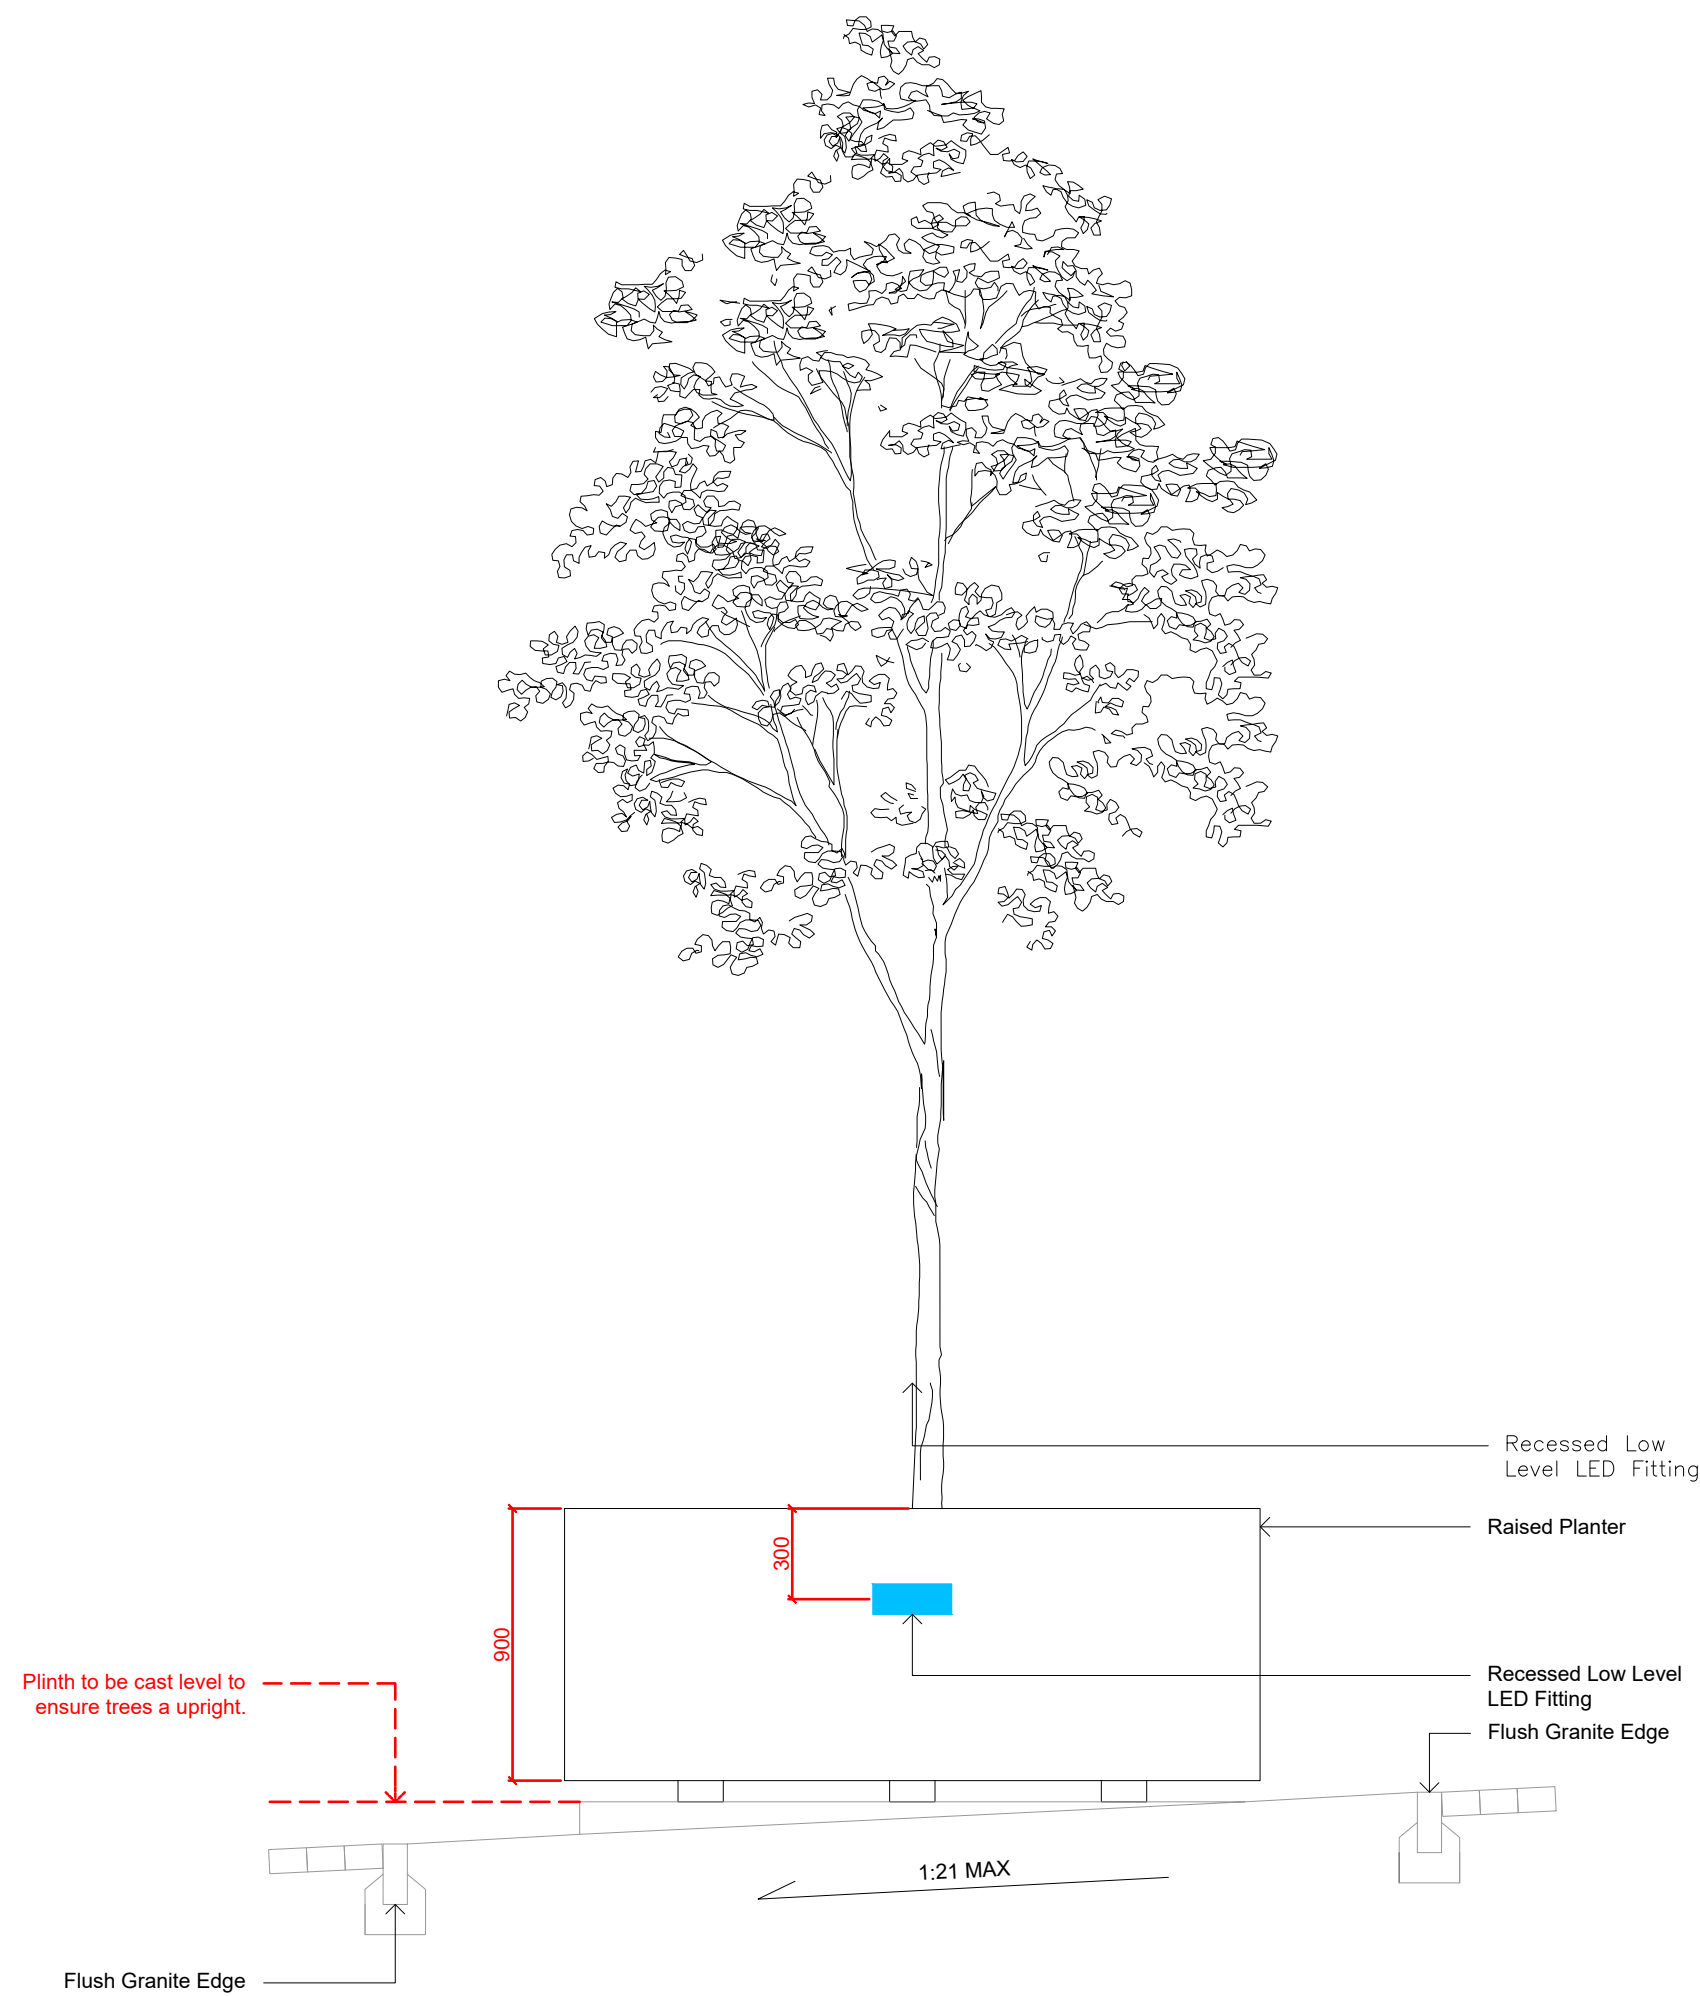

BESPOKE BENCH SEGMENTS DETAIL 001
PLAN @ 1:25

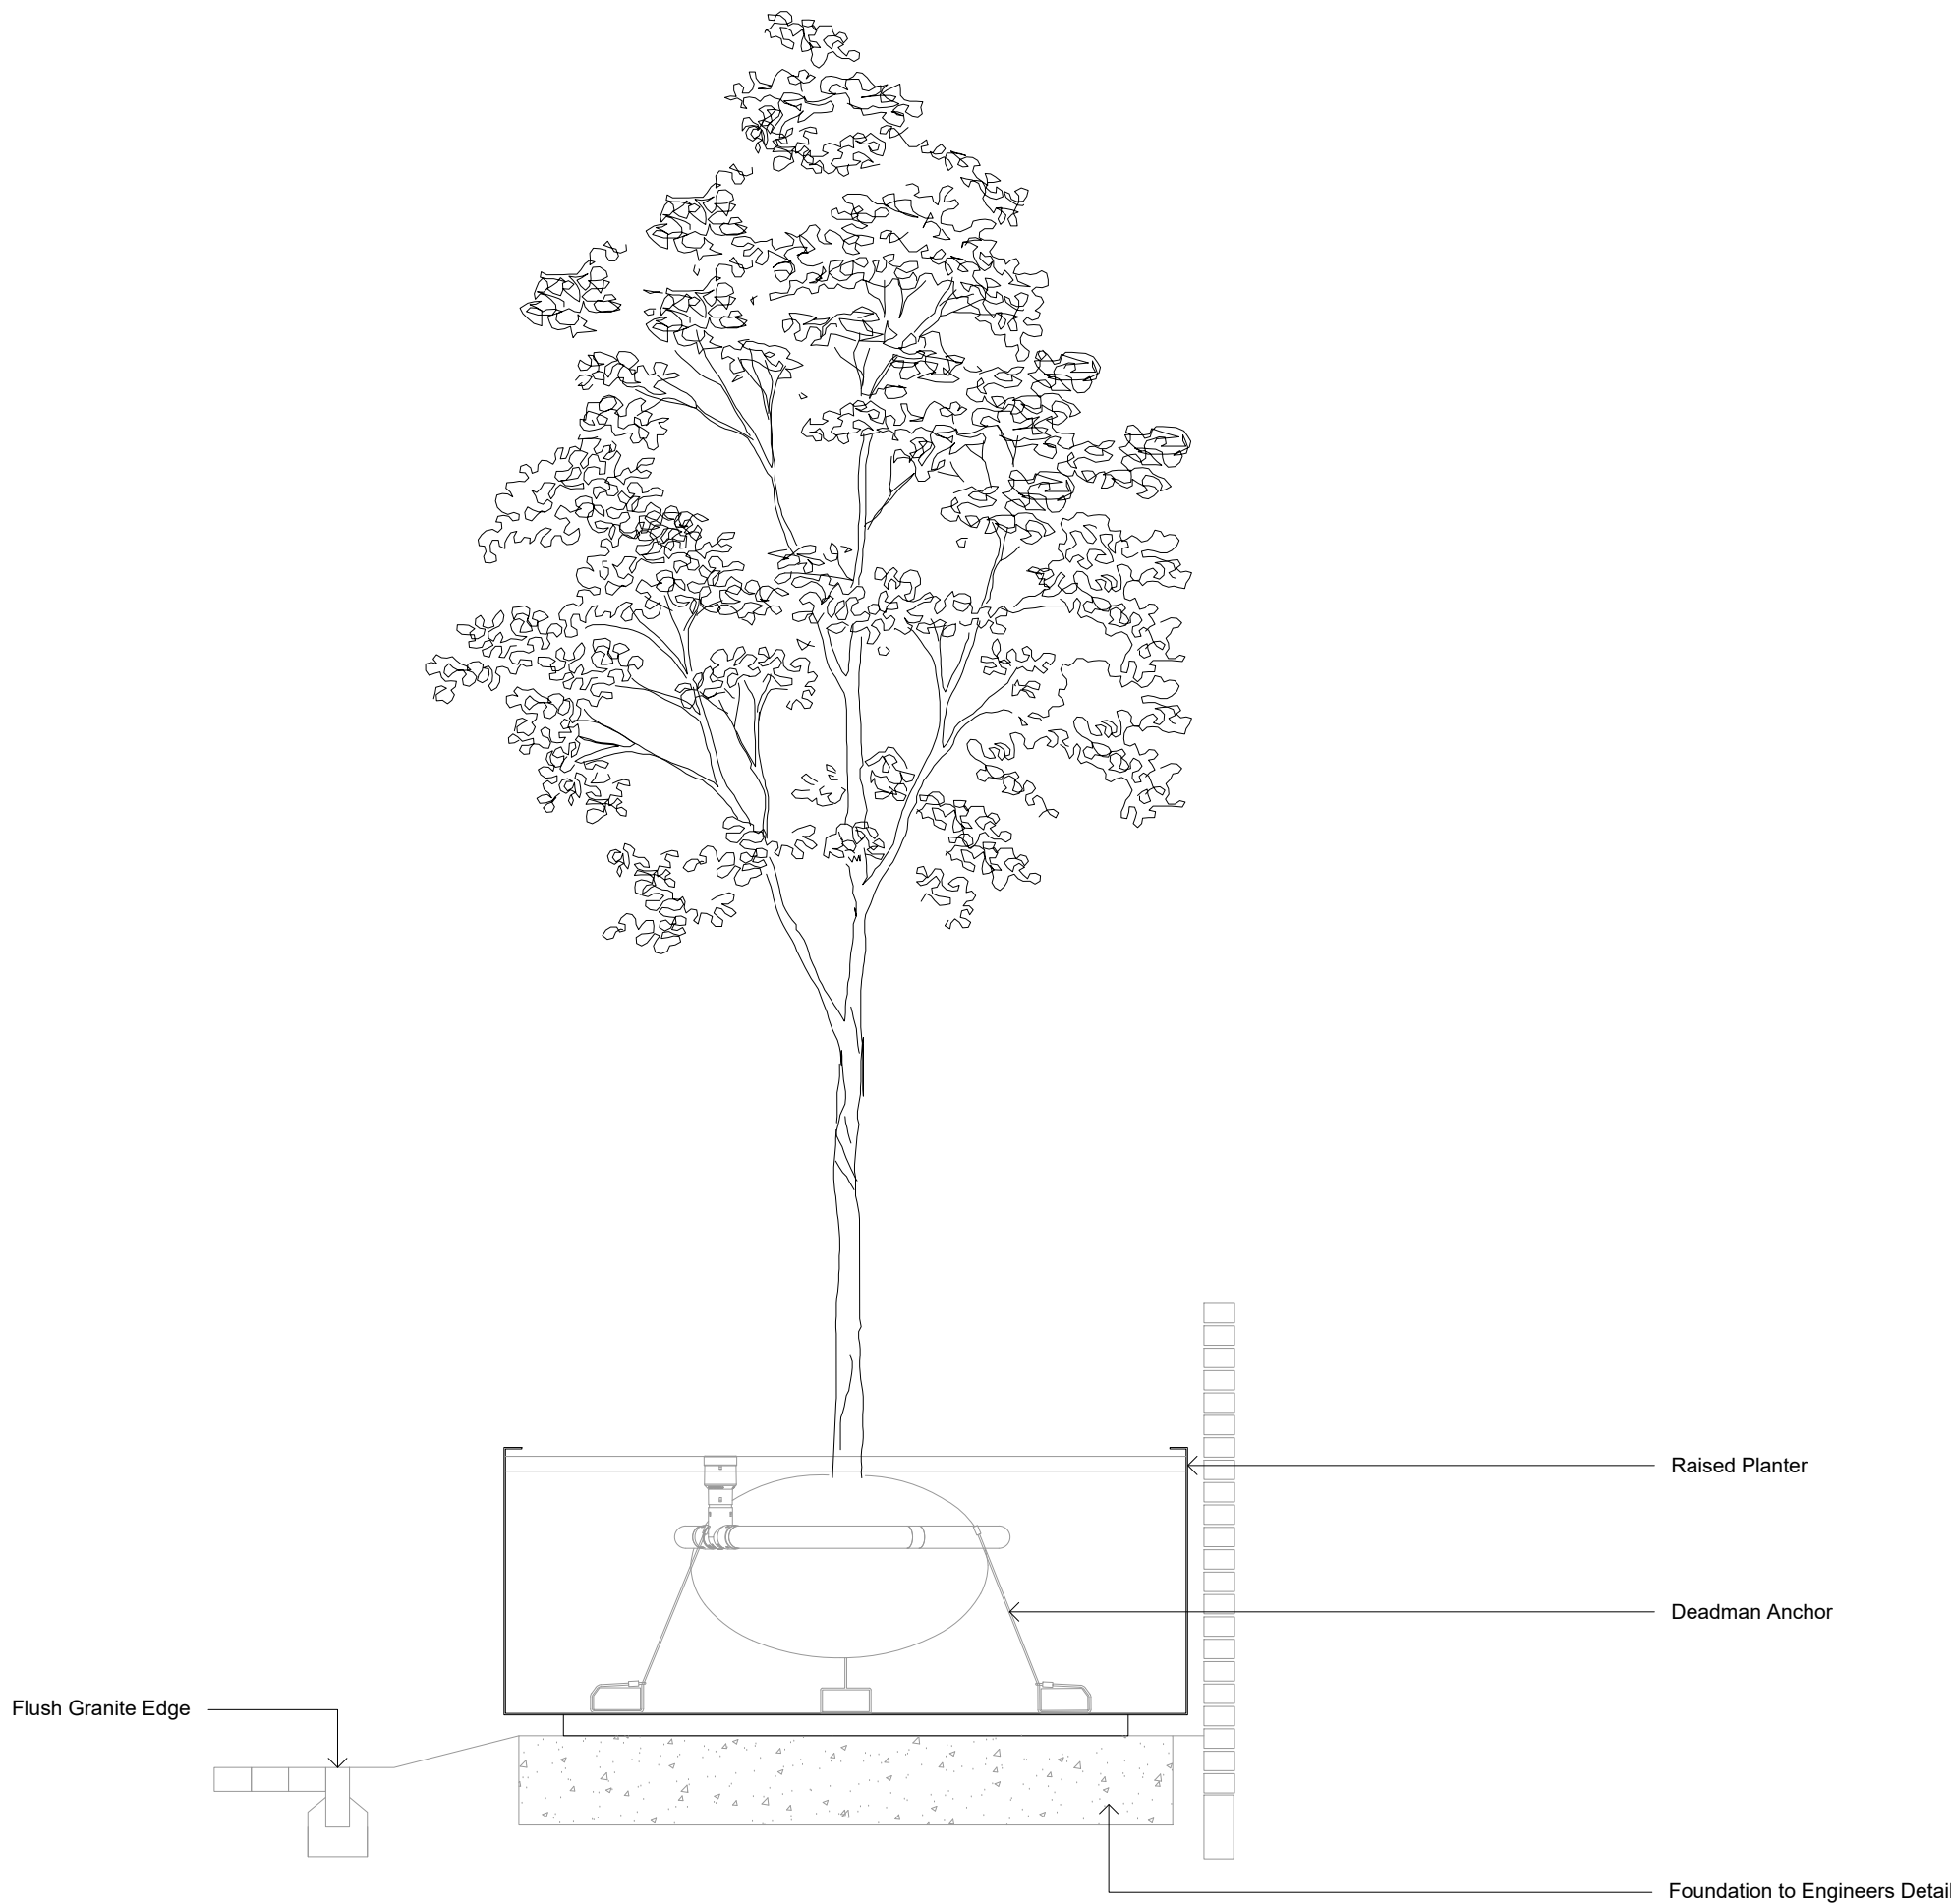

BESPOKE BENCH SEGMENTS DETAIL 001
PLAN @ 1:25

- NOTES
1. This drawing is to be read in conjunction with all other drawings and specifications.
 2. Do not scale off this drawing. Written dimensions to be taken only.
 3. Any discrepancies found between this drawing and other drawings and specifications in the construction documents must be referred to the Landscape Architect prior to work commencing.
 4. This drawing must not be copied in whole or in part without prior written consent of Optimised Environments Ltd.
 5. Survey information is based upon Topographical Survey.

DRAWING INFORMATION BASED UPON

CDM INFORMATION

KEY PLAN

03	Colour Added	CO	06.07.23
02	Light Added	CO	27.04.23
01	Stage 4 Update	CO	15.12.22
-	Stage 4 Issue	CO	31.10.22
Issue	Revision	Initial	Date

open
optimised environments

optimised environments ltd
EDINBURGH 2nd Floor | Quartermile Two | 2 Lister Square | Edinburgh | EH13 9GL
t: 0131 221 5400 e: optimisedenvironments.com
LONDON Unit 6 | 36-42 New Inn Yard | Shoreditch | London | EC2A 3EY
t: 0203 984 4032 e: optimisedenvironments.com
MANCHESTER 86 Princess Street | Manchester | M1 6NG
t: 0161 696 7550 e: optimisedenvironments.com

Client
Downing Living (Manchester) Limited

Project
PLOT 11 FIRST STREET SOUTH
Manchester

Drawing Title
**Furniture Type 5 (FT5)
Raised Metal Planter**
Page 1 of 1

Scale Bar
0.1m 0.2m 0.3m 0.4m 0.5m North
Scale: 1:10@A1 Date: 23.09.22
By: SB Status: TENDER
Checked: CO Approved: AW

Drawing Number
M90183_50004
Rev
03

Computer File: R:\Projects\2019\M90183_First\SCAD\AUTOCAD\SHEETS\DETAILS