A1

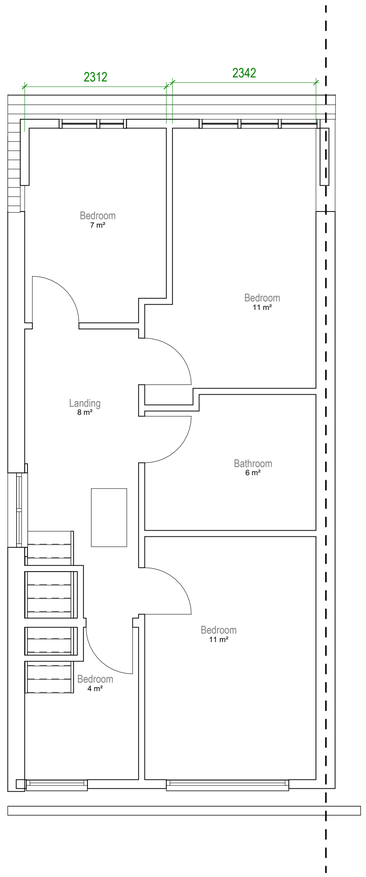

1 Level 1 Existing
1 : 50

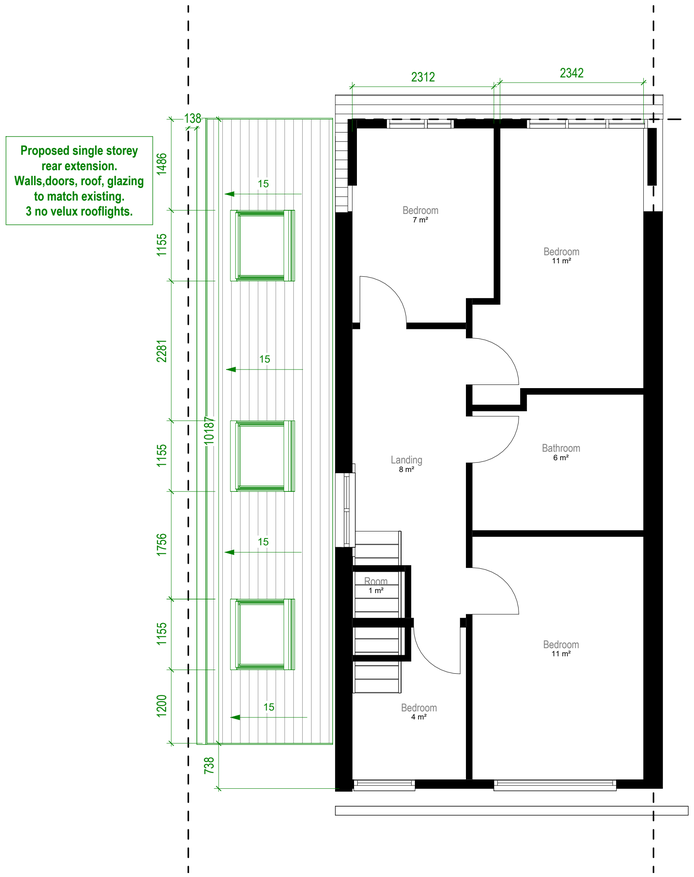

2 Level 1 Proposed
1 : 50

NOTES:

This drawing is not a working drawing, and is only for the purpose of the following:-

A - Planning Submission
B - Building Regulations Submission

The main contractor is responsible for informing the lead designer of any discrepancy on, or between, this drawing and any other relevant document.

All existing walls, foundations and lintels or other structural items are to be confirmed load bearing by the main contractor and structural engineer relevant prior to work commencing.

Any existing walls to be removed are to be confirmed non - loadbearing prior to removal.

Boundaries, angles, and dimensions are to be checked by the main contractor prior to work commencing.

Written dimensions only to be used from this drawing. If in doubt consult the lead designer for clarification.

0m 1m 2m 3m 4m 5m

VISUAL SCALE 1:50 @ A1

N

M83
M83 Association Ltd. Water Street, Manchester, M3 3NQ
+ 44(0)161 832 8303
info@m83.com

Client
Zulfiqar Ali

Project Title
4 Red Rose Crescent, M19 2WT.

Drawing Title
Existing and Proposed First Floor A1

Drawing No.	Rev.
210	

Date	Drawing	
	Planning Issue	
Created By Rakesh Mistry	Issue	
	Issued	
Check By Rakesh Mistry	Issued	
	Issued	
	Issued	

This drawing and its copyright, design rights and all other intellectual property rights in it belong to M83 Association Ltd. No licence or assignment of any such rights is granted or implied by the issue of this document. It may not be copied or used without express written permission.

07/07/2023 17:34:25