
Cohen 36430

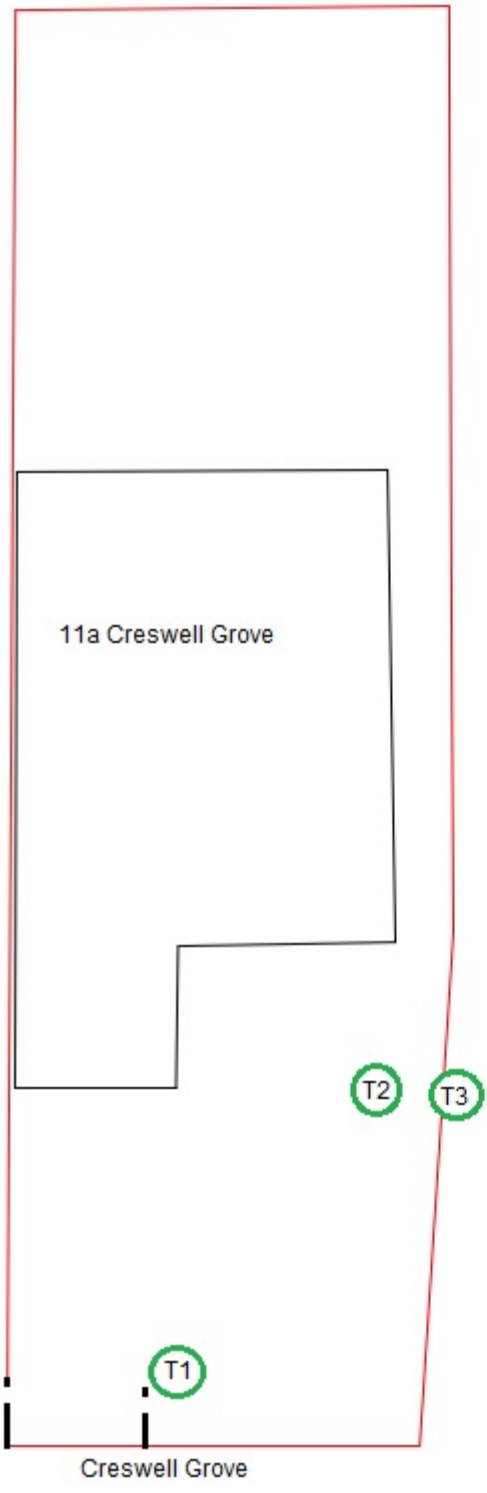

Proposed tree work at above address:

T1 Large Sycamore - Crown lift to give 6m road clearance. Tidy off stubs on stem up to 4.5m, Crown reduce on house side by 1 to 2m by removing selected longer limbs if duplicated by a smaller limb with better reduction points.

T2 Holly - Reduce upper regrowth by 1 to 1.5m and width by up to 0.5m

T3 Neighbour's Sycamore - Crown reduce on building side by 1 to 2m and reduce to give at least 1m building clearance.