




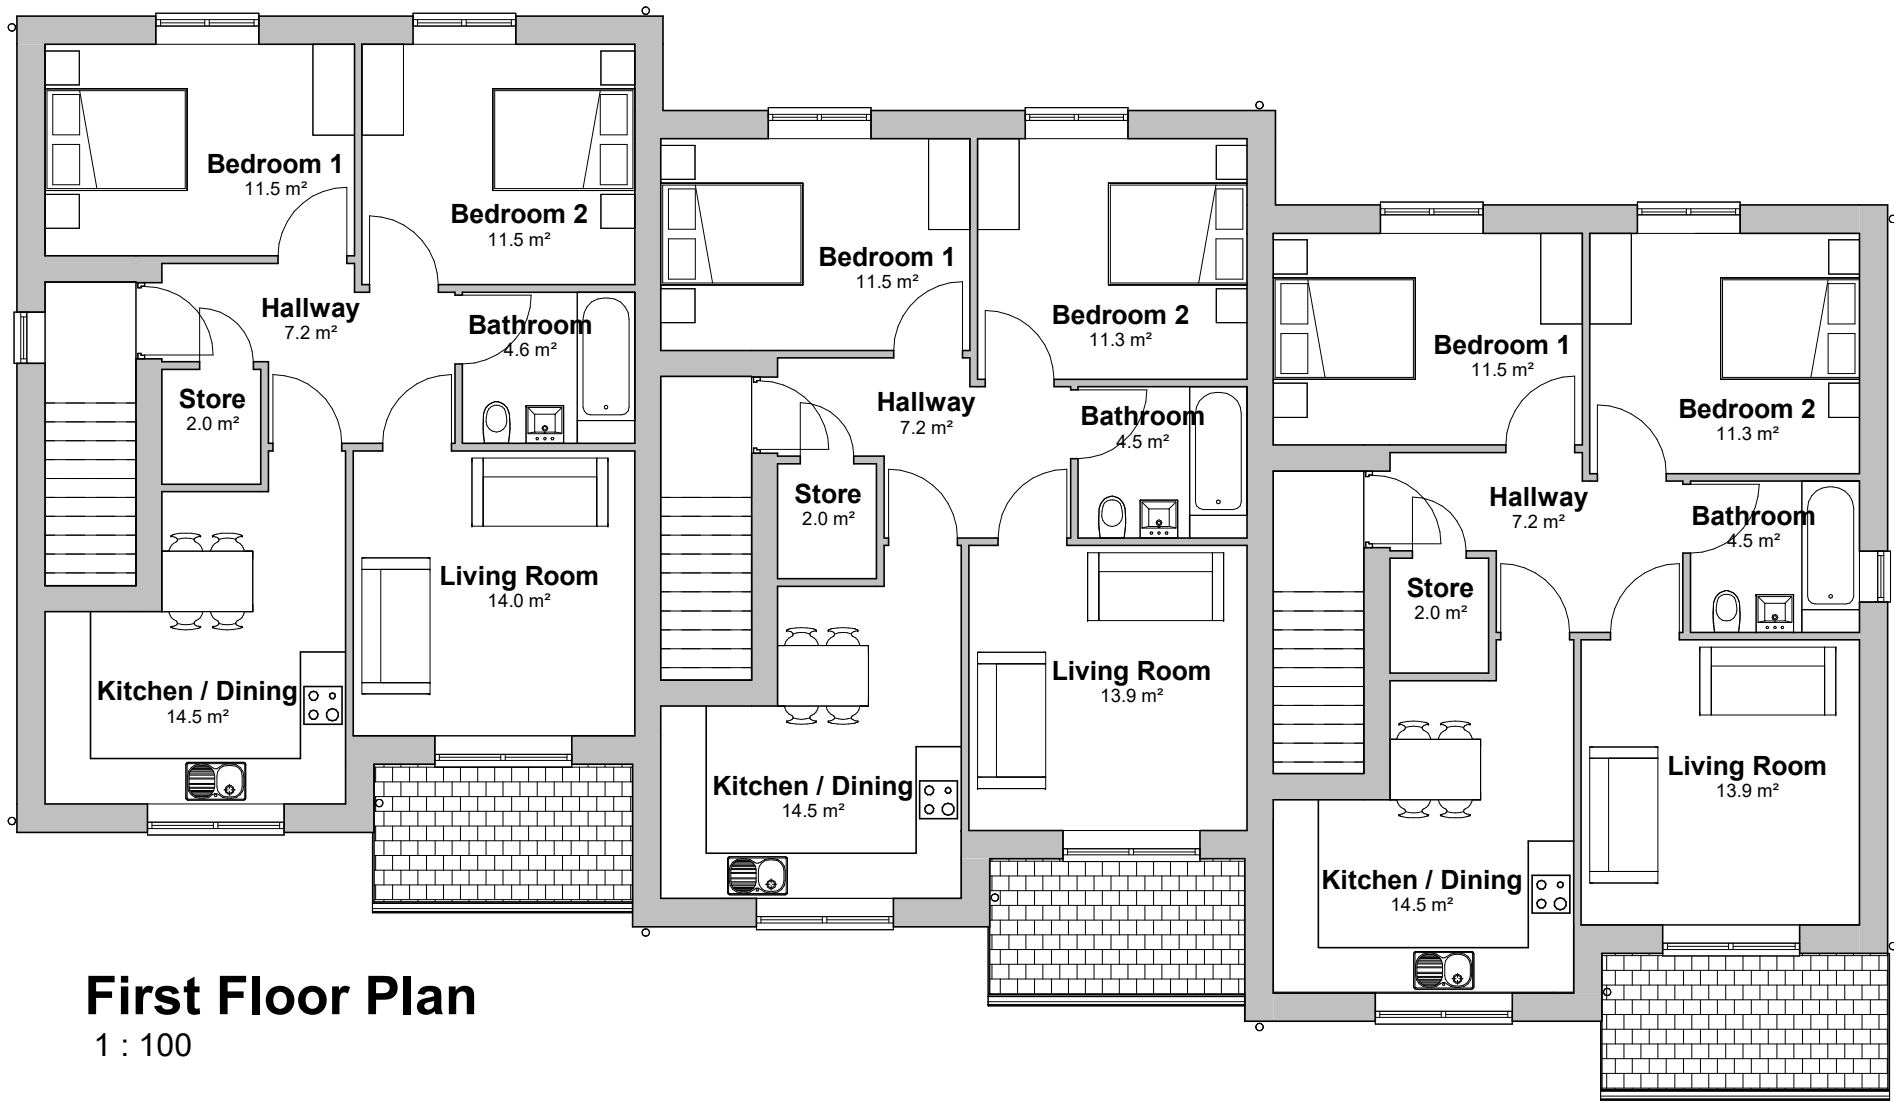

First Floor Plan
1 : 100

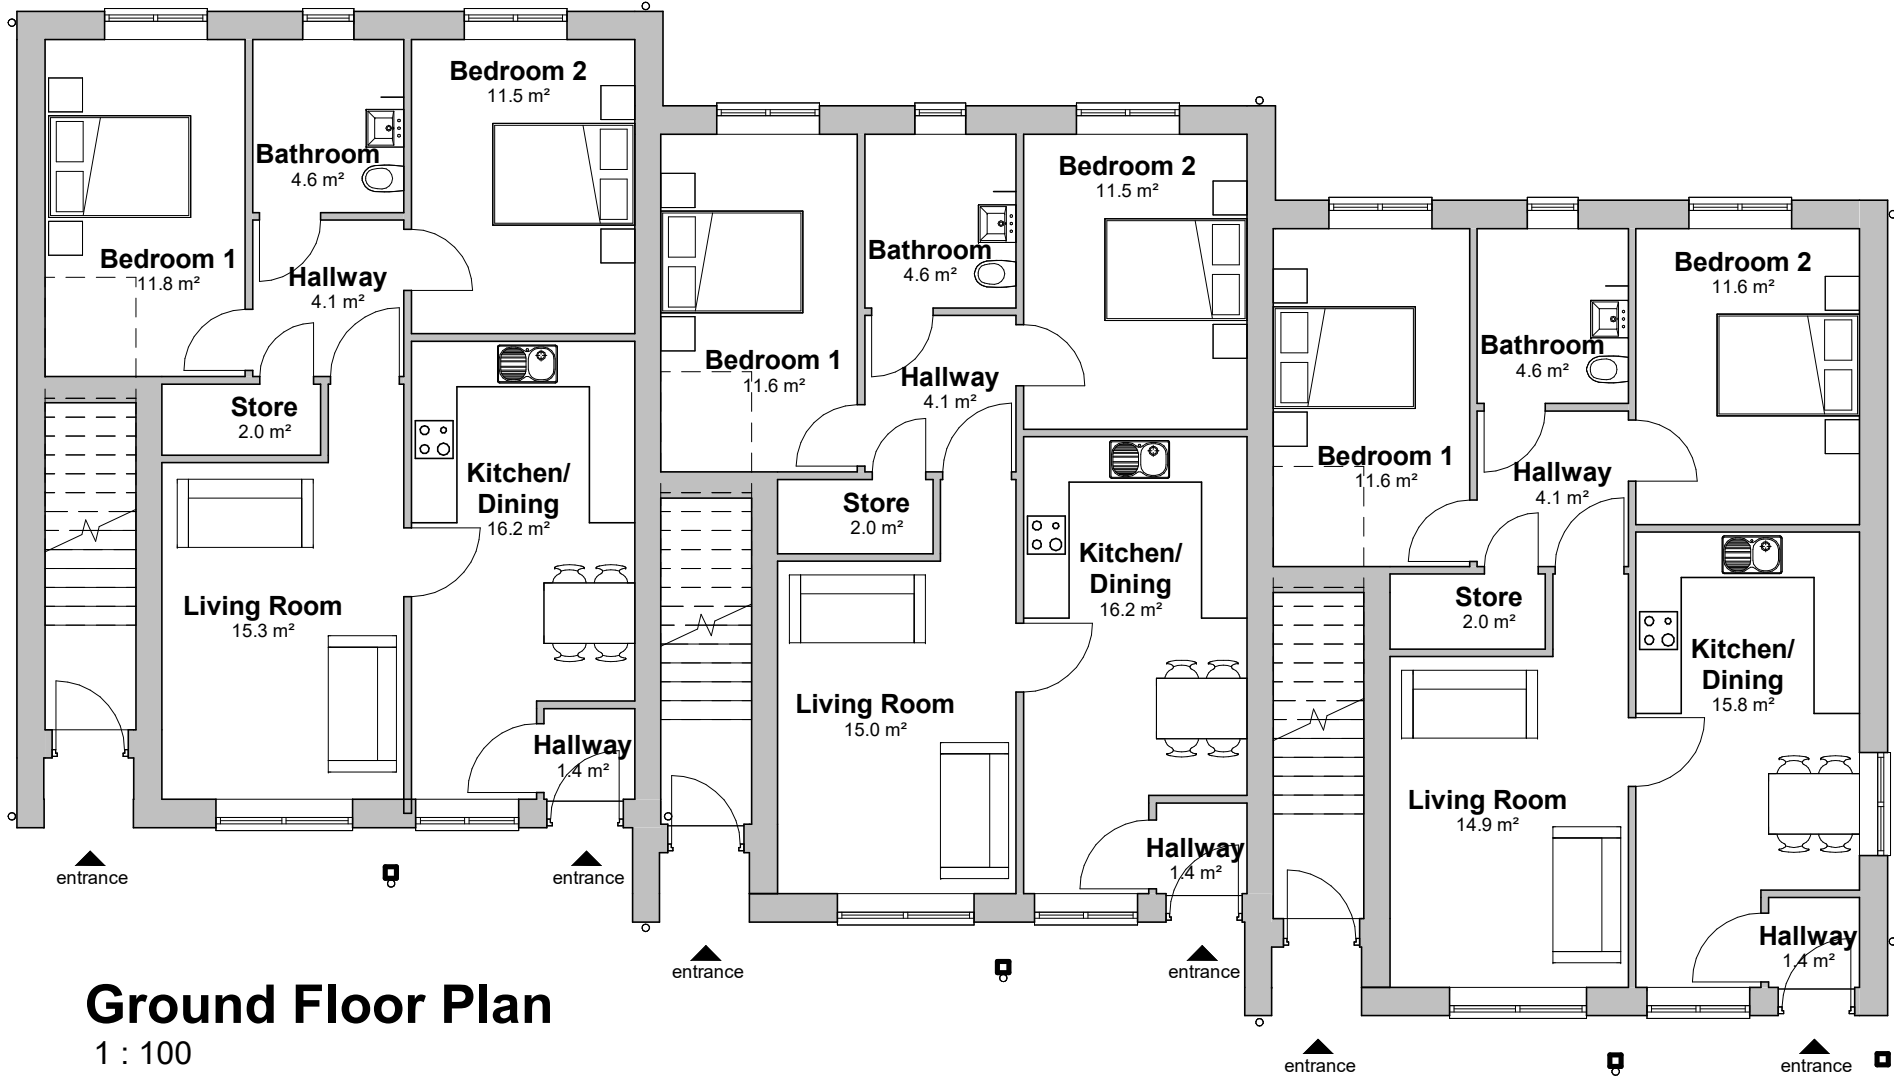

Ground Floor Plan
1 : 100

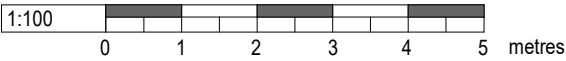

SAFETY, HEALTH AND ENVIRONMENTAL INFORMATION:				
IN ADDITION TO THE HAZARDS / RISKS NORMALLY ASSOCIATED WITH THE TYPES OF WORK DETAILED ON THIS DRAWING, NOTE THE FOLLOWING:				
Significant Residual Risks:				
Action to be Taken:		Refer to Health and Safety Plan		
NOTES				
PROPOSED FLOOR PLANS 2 BED 4 PERSON FLAT GROUND FLOOR - 70.1m² FIRST FLOOR - 80.1m²				