

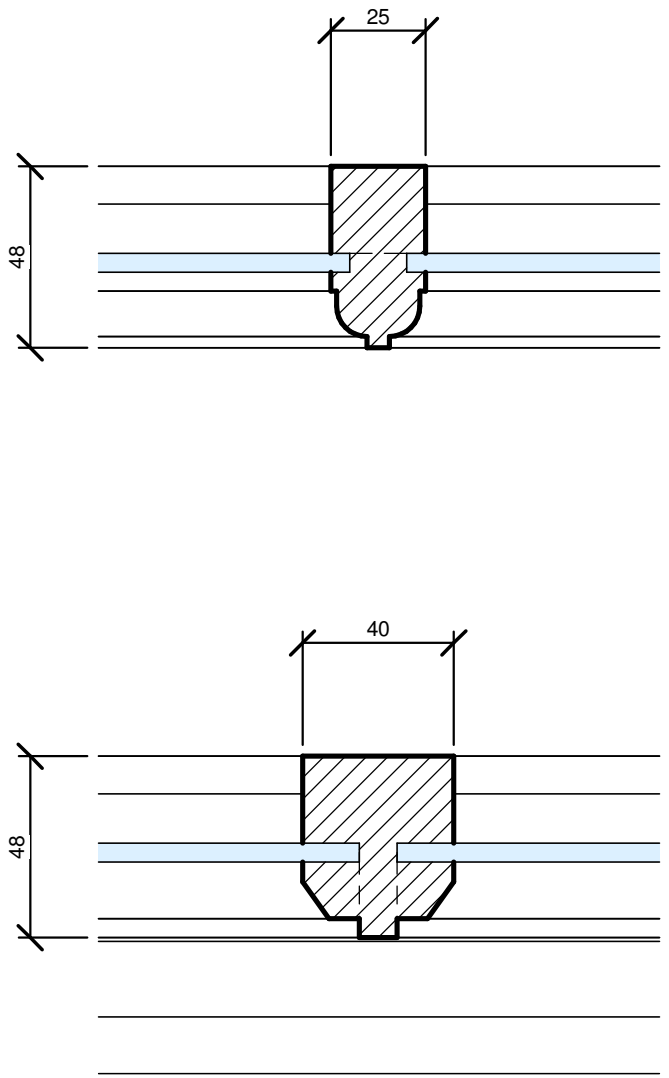
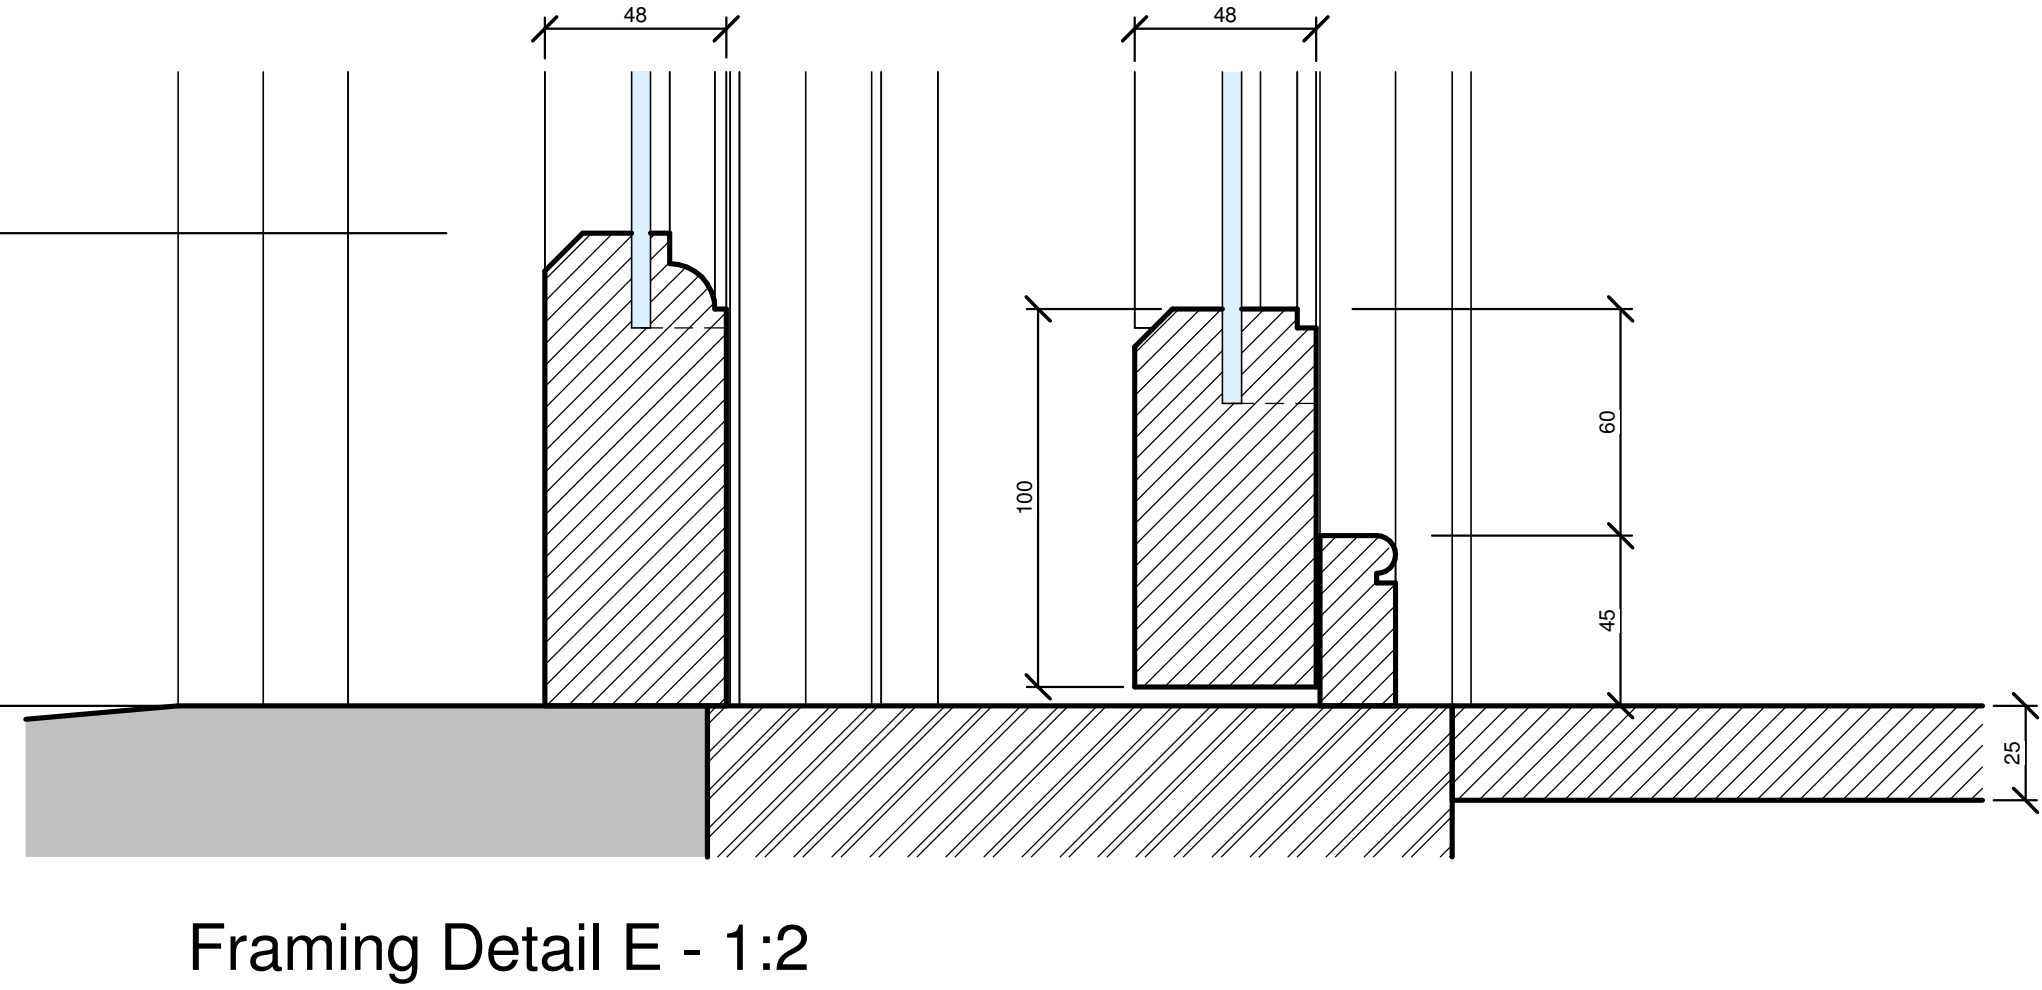
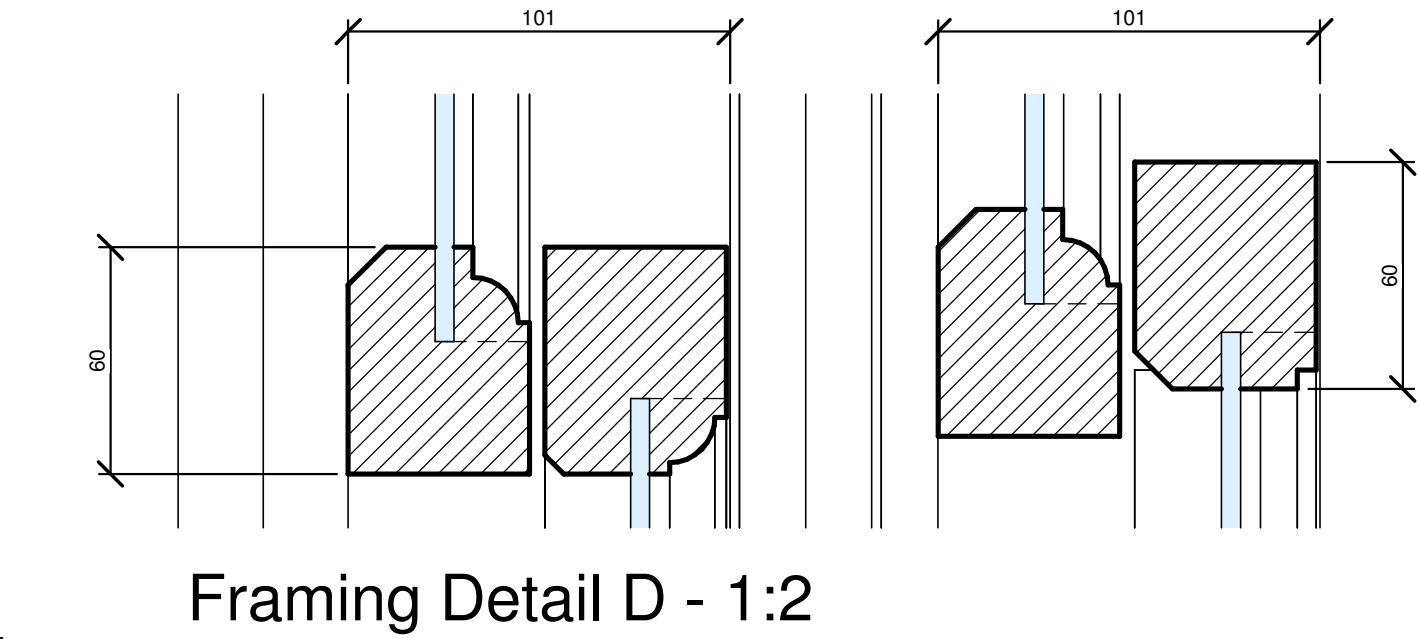
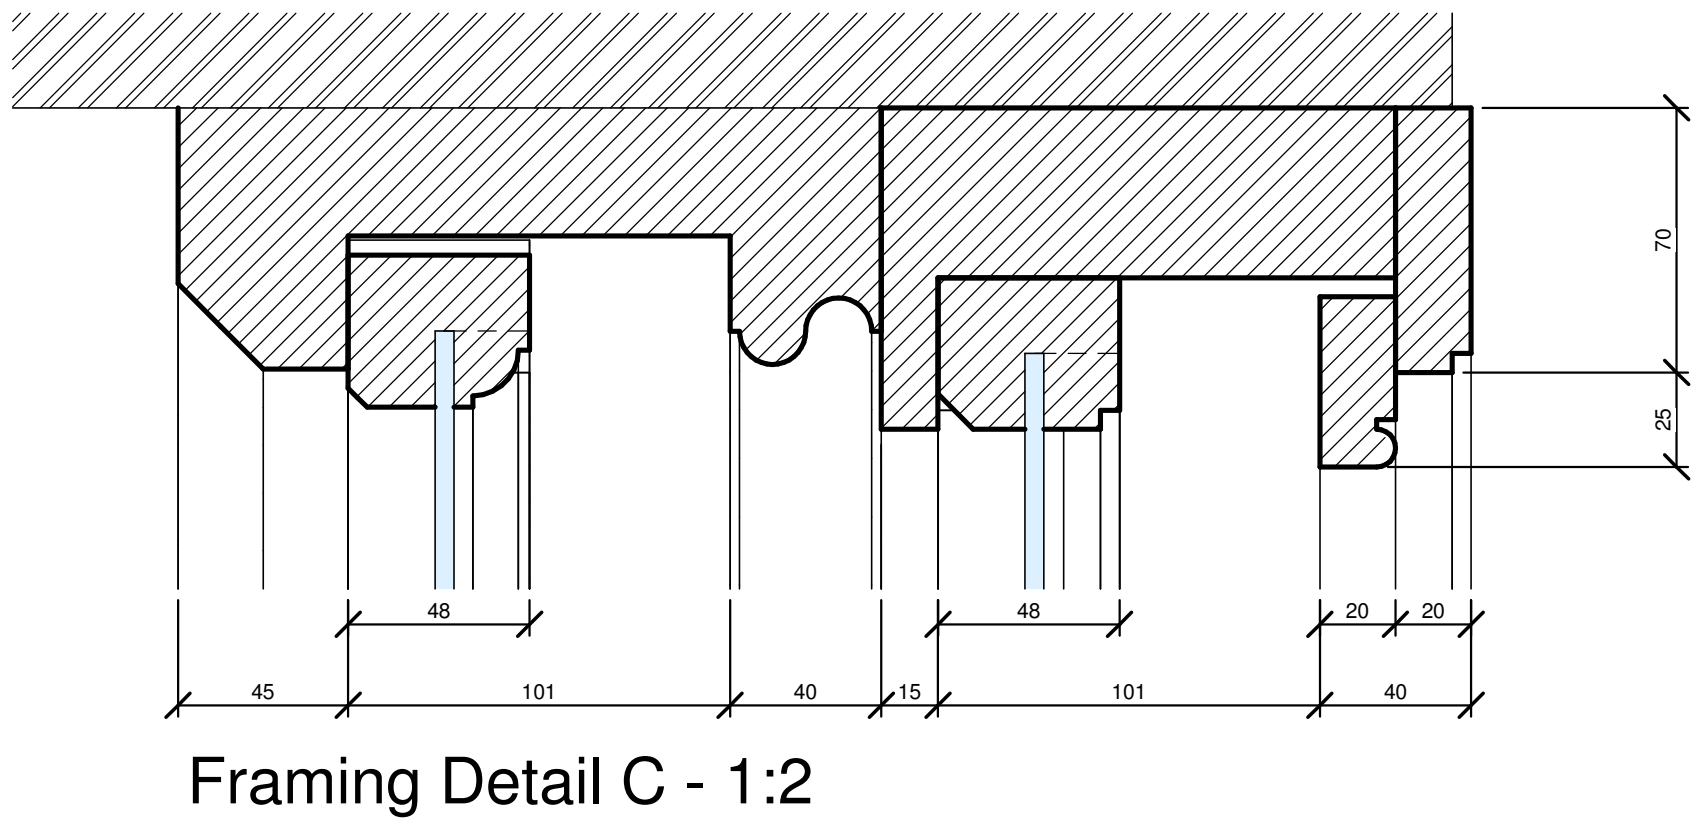
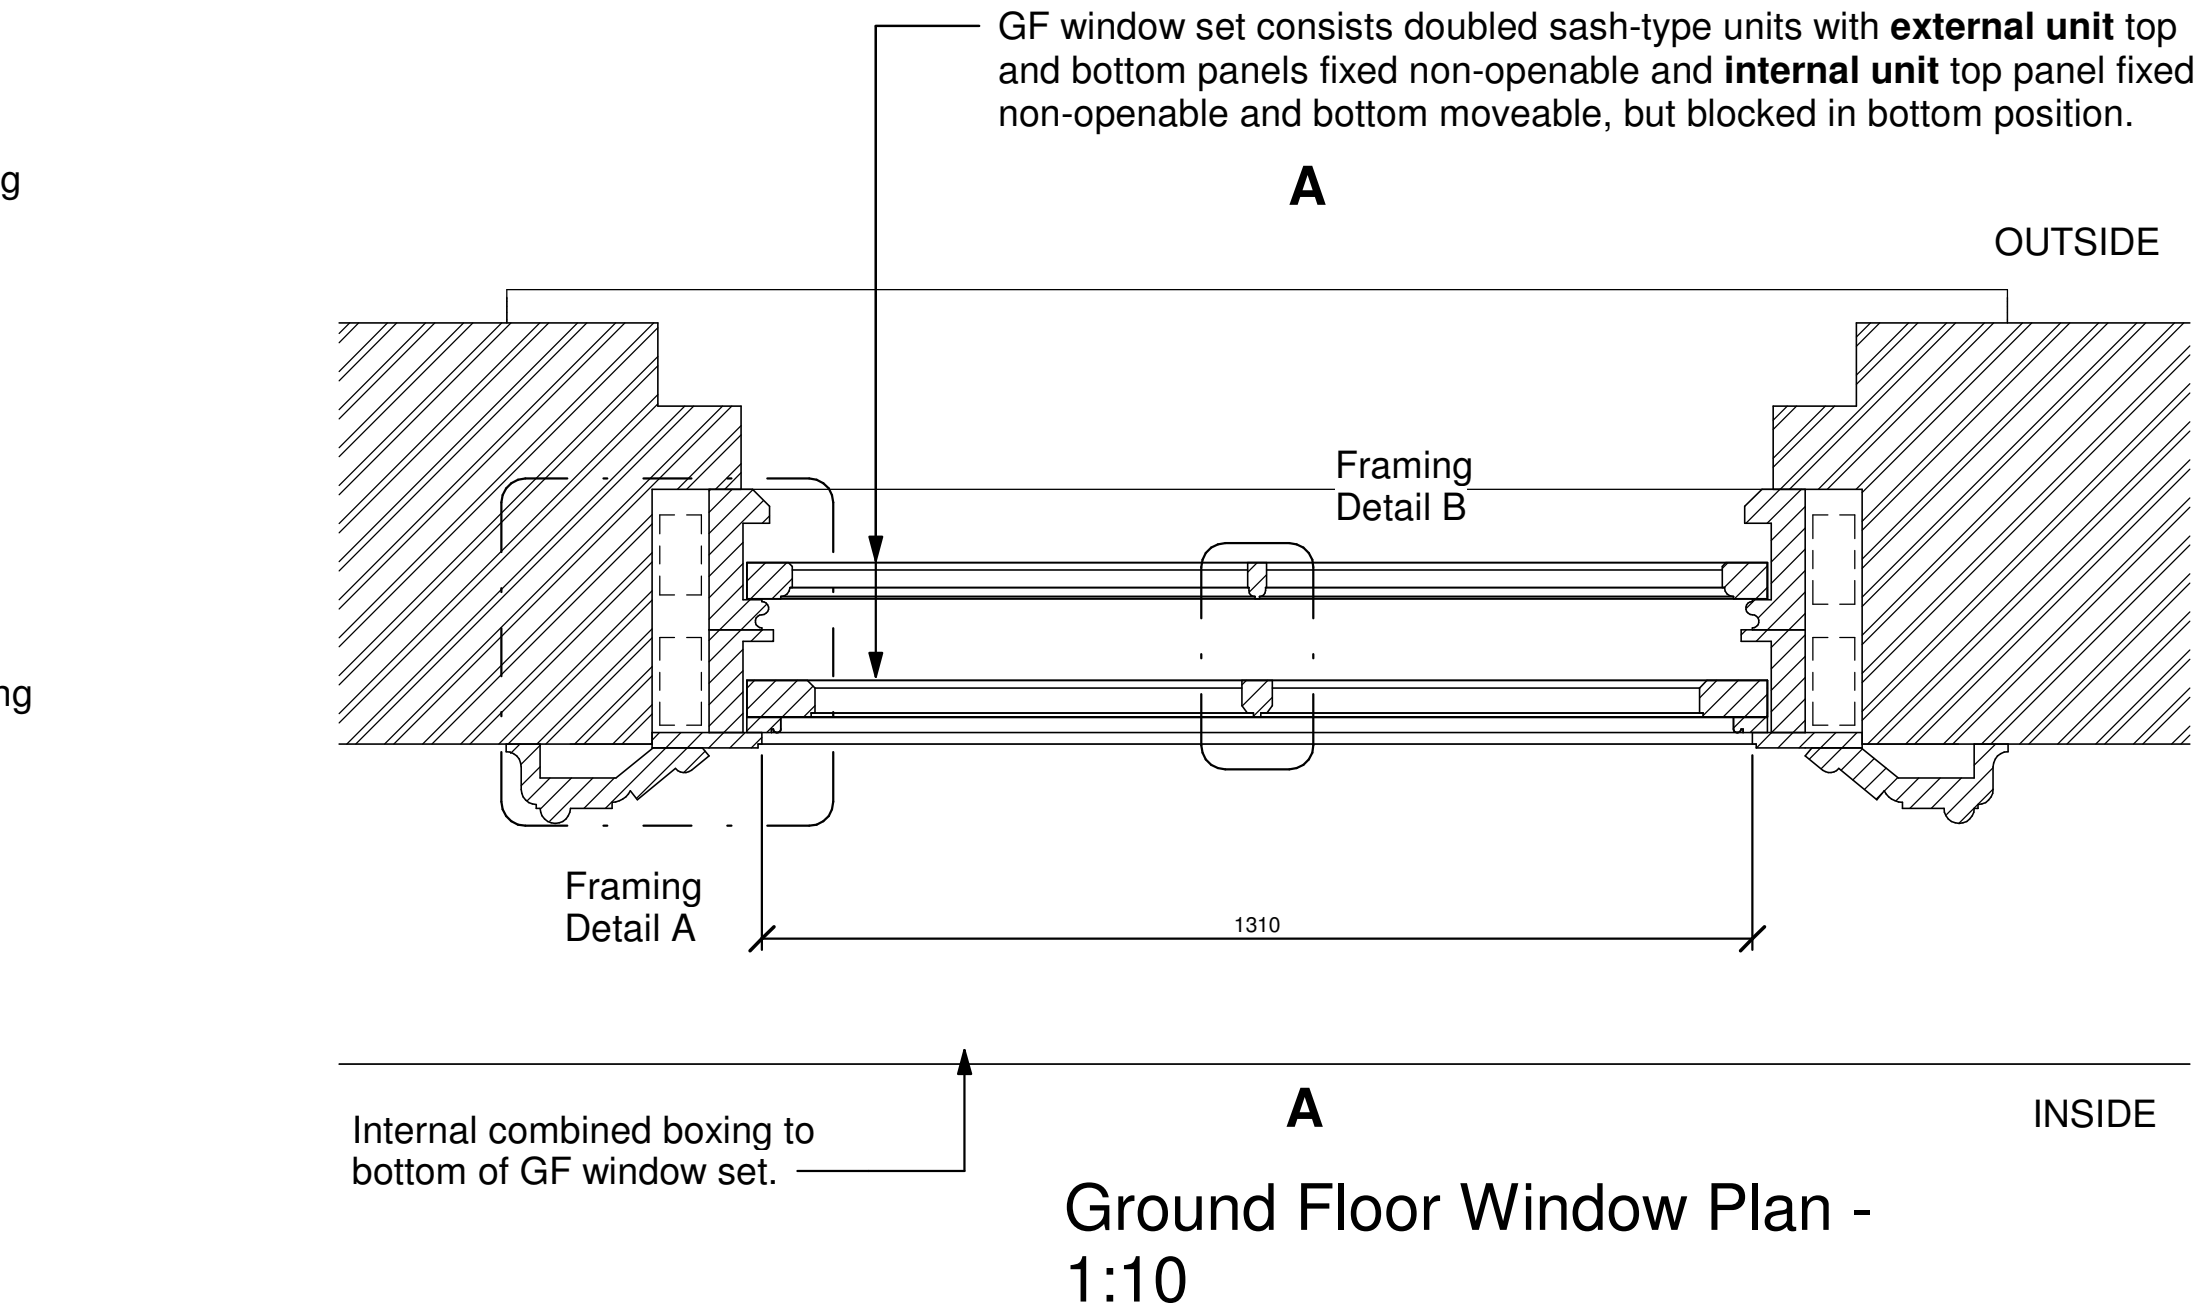
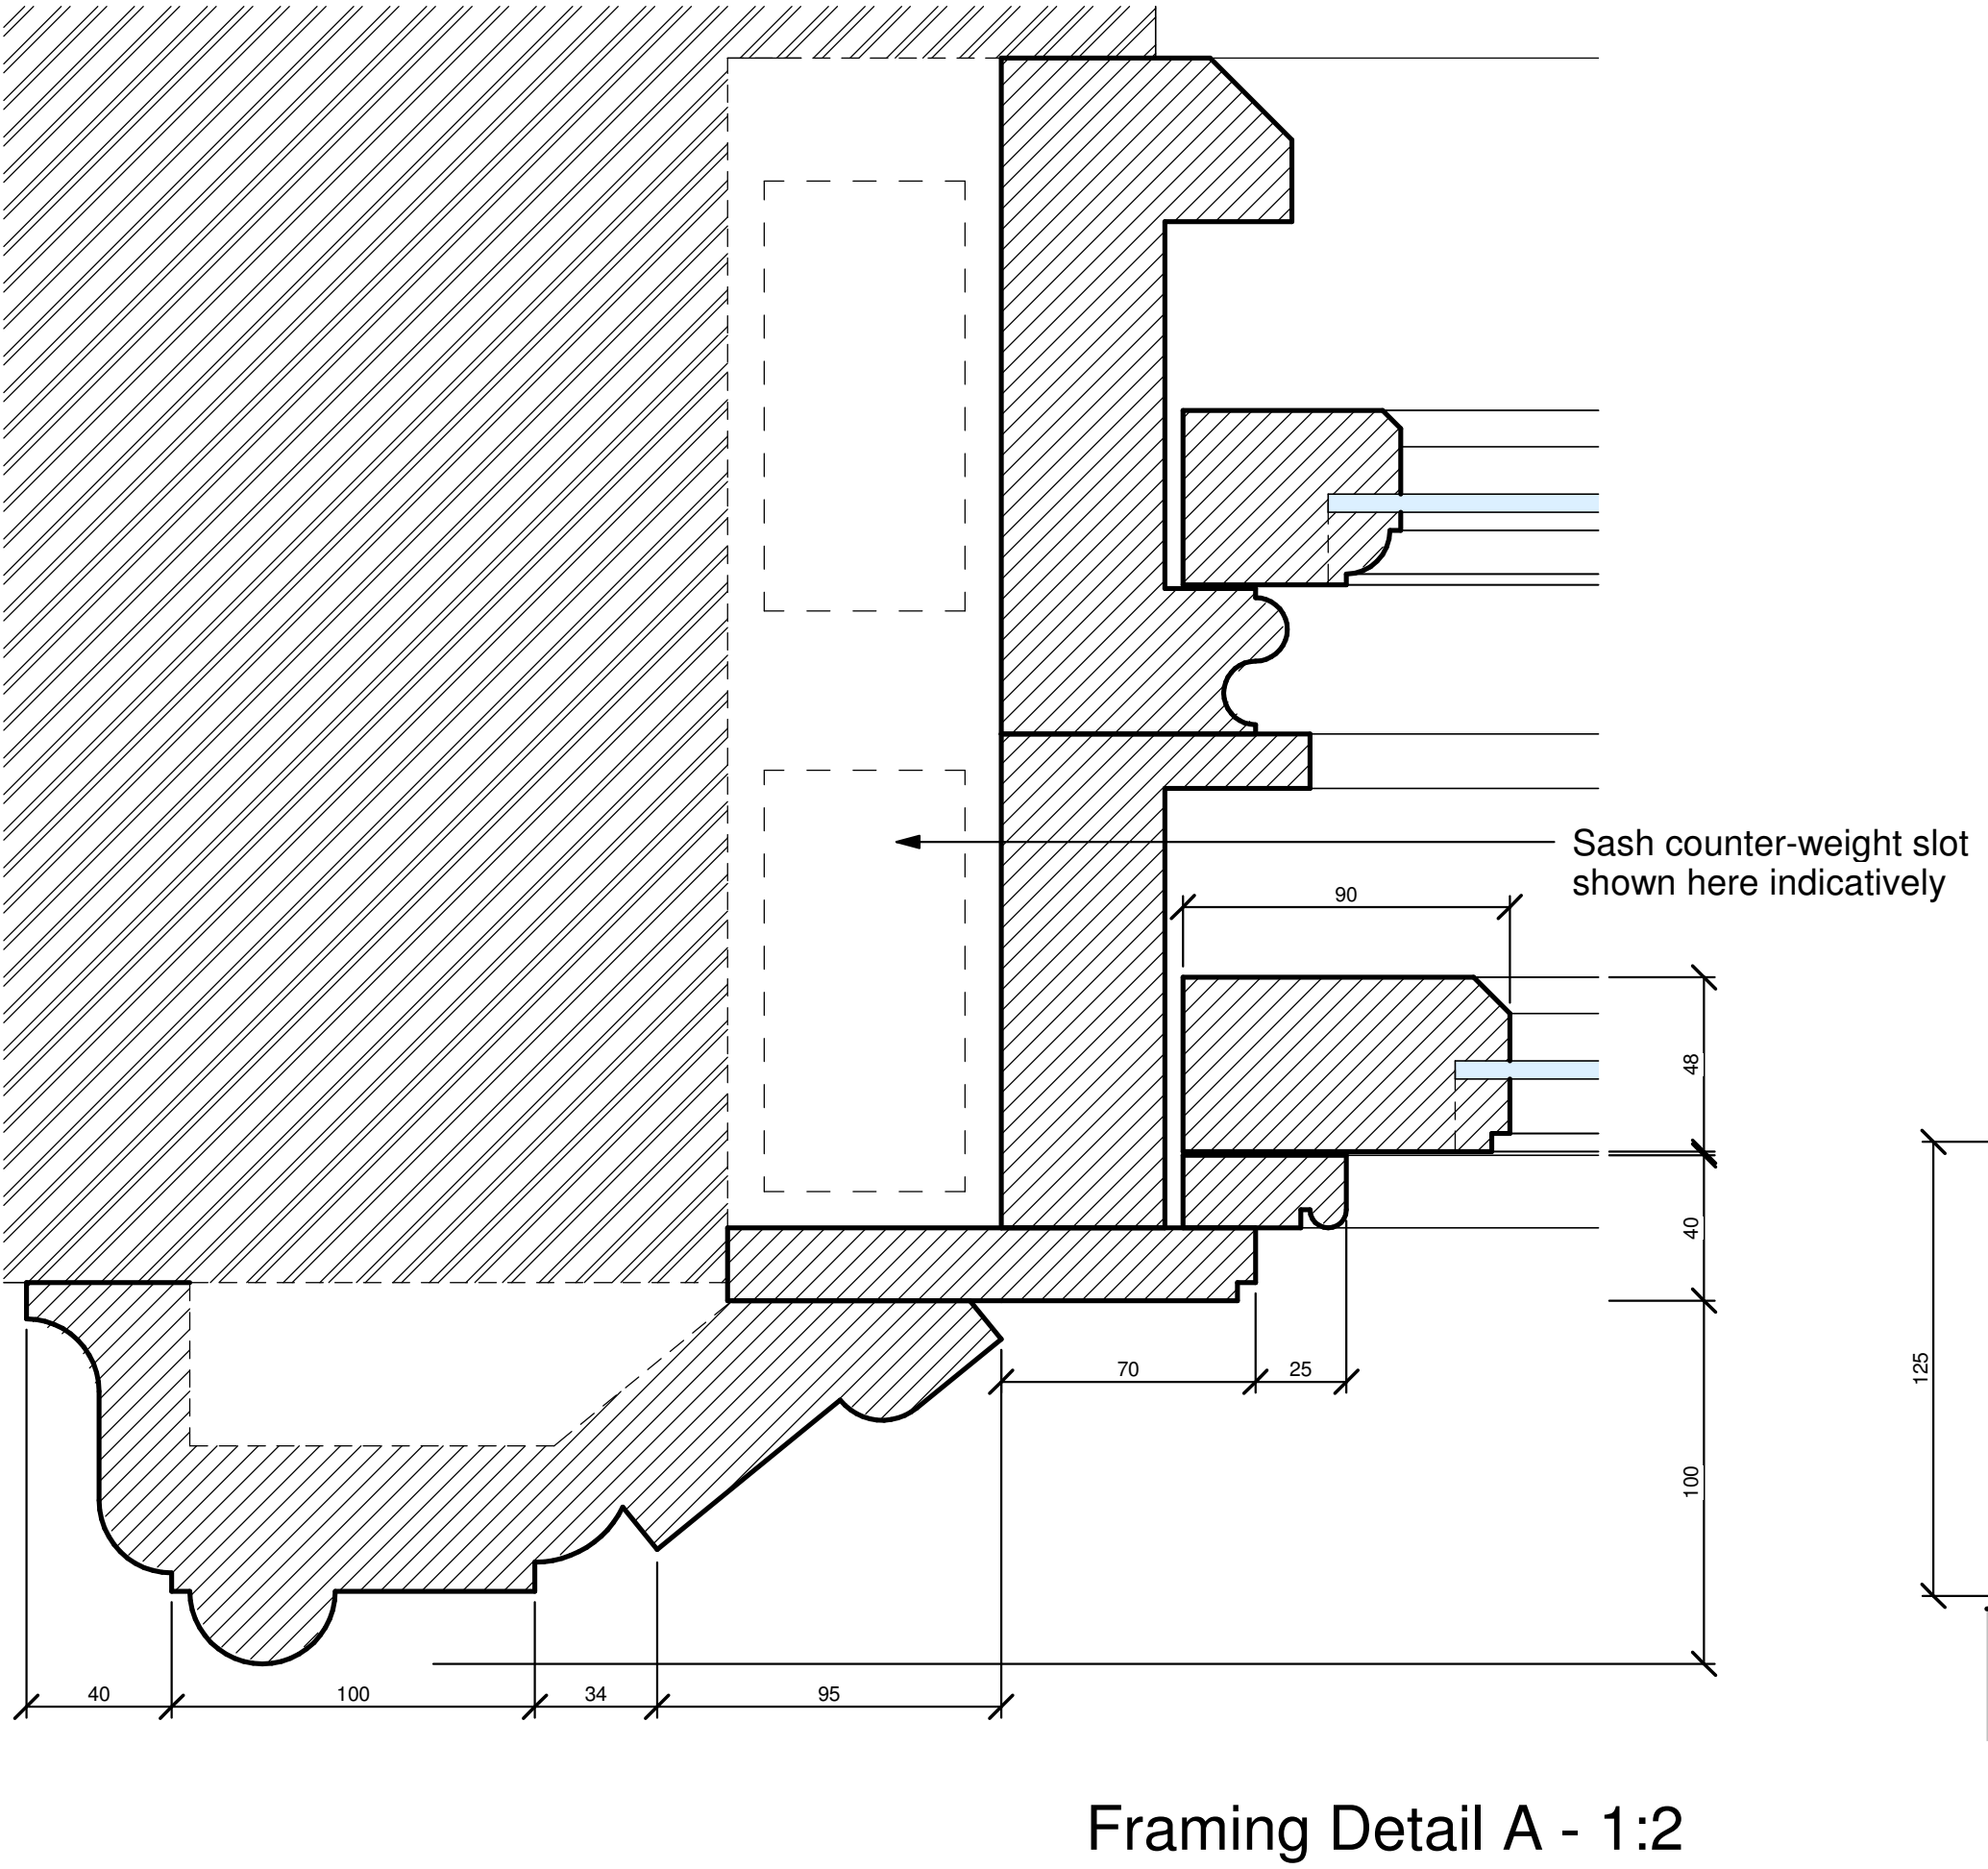
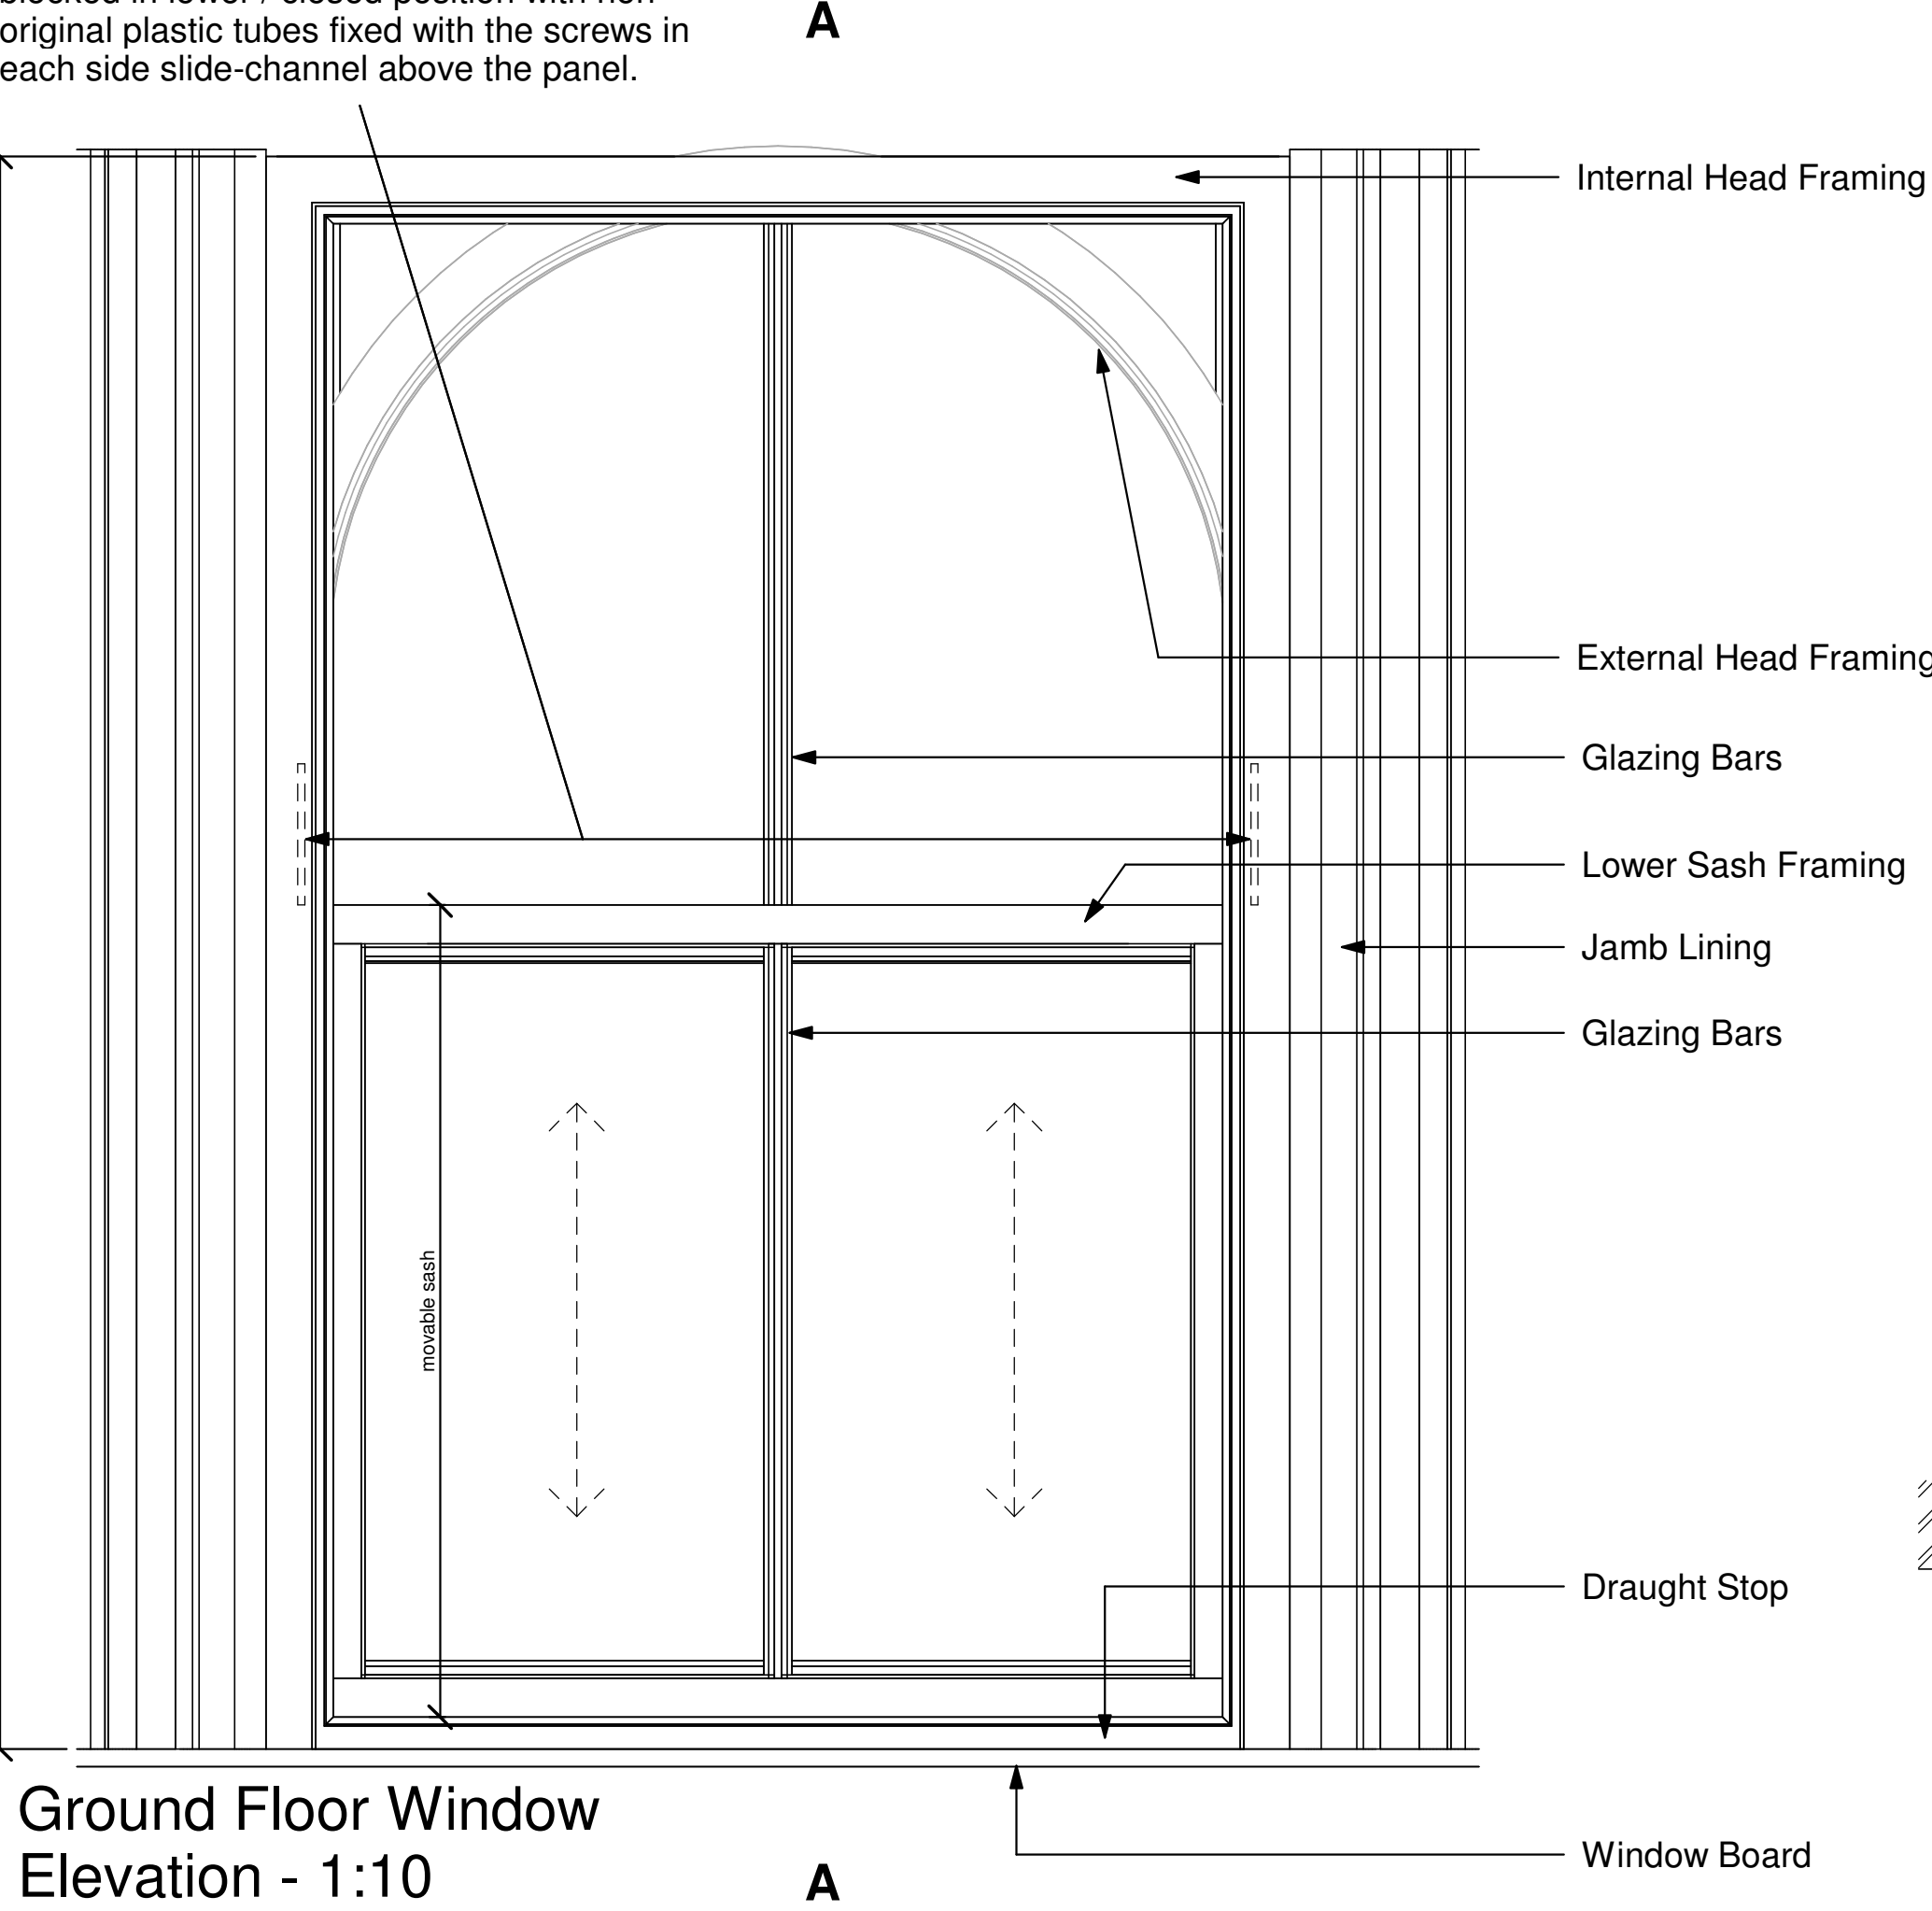


NOTE: In present state bottom sash panel is blocked in lower / closed position with non-original plastic tubes fixed with the screws in each side slide-channel above the panel.

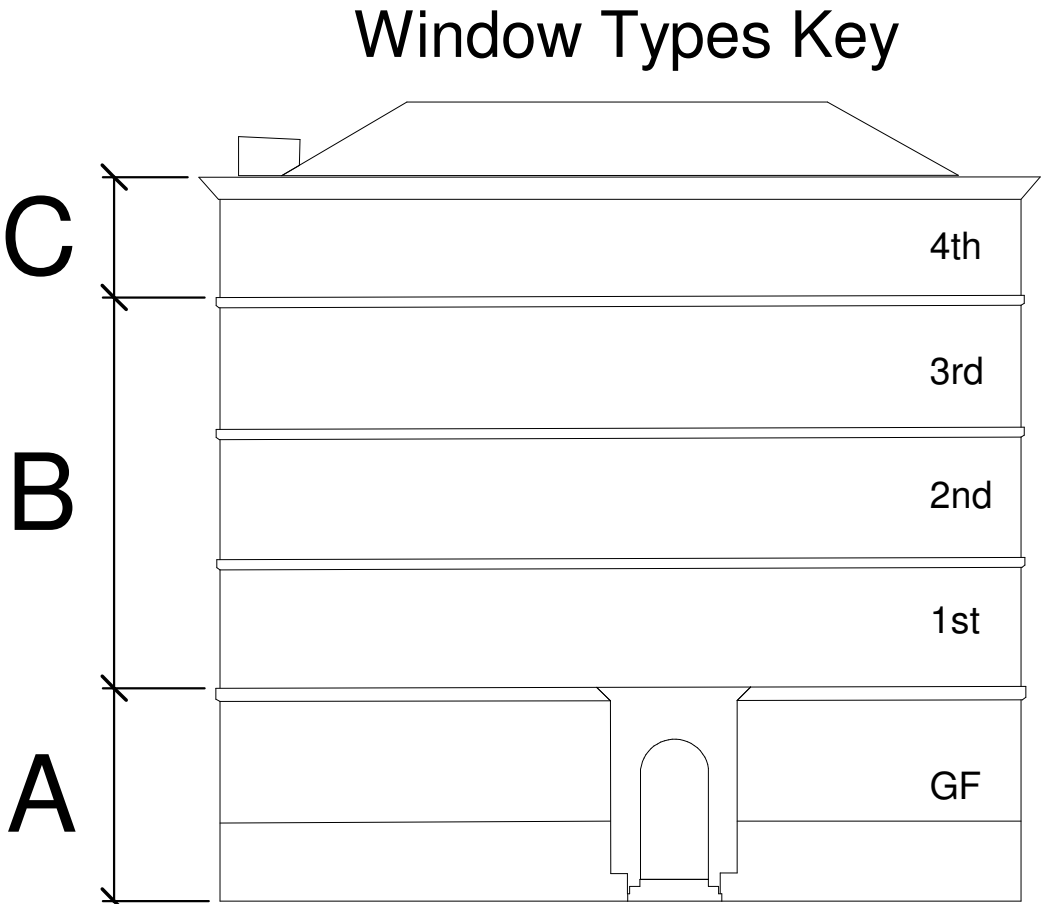

- Window Details Key
- Glass - window panes single glazing
 - Timber - window frames
 - Brick - existing external walls
 - Window board
 - Stone - window cills

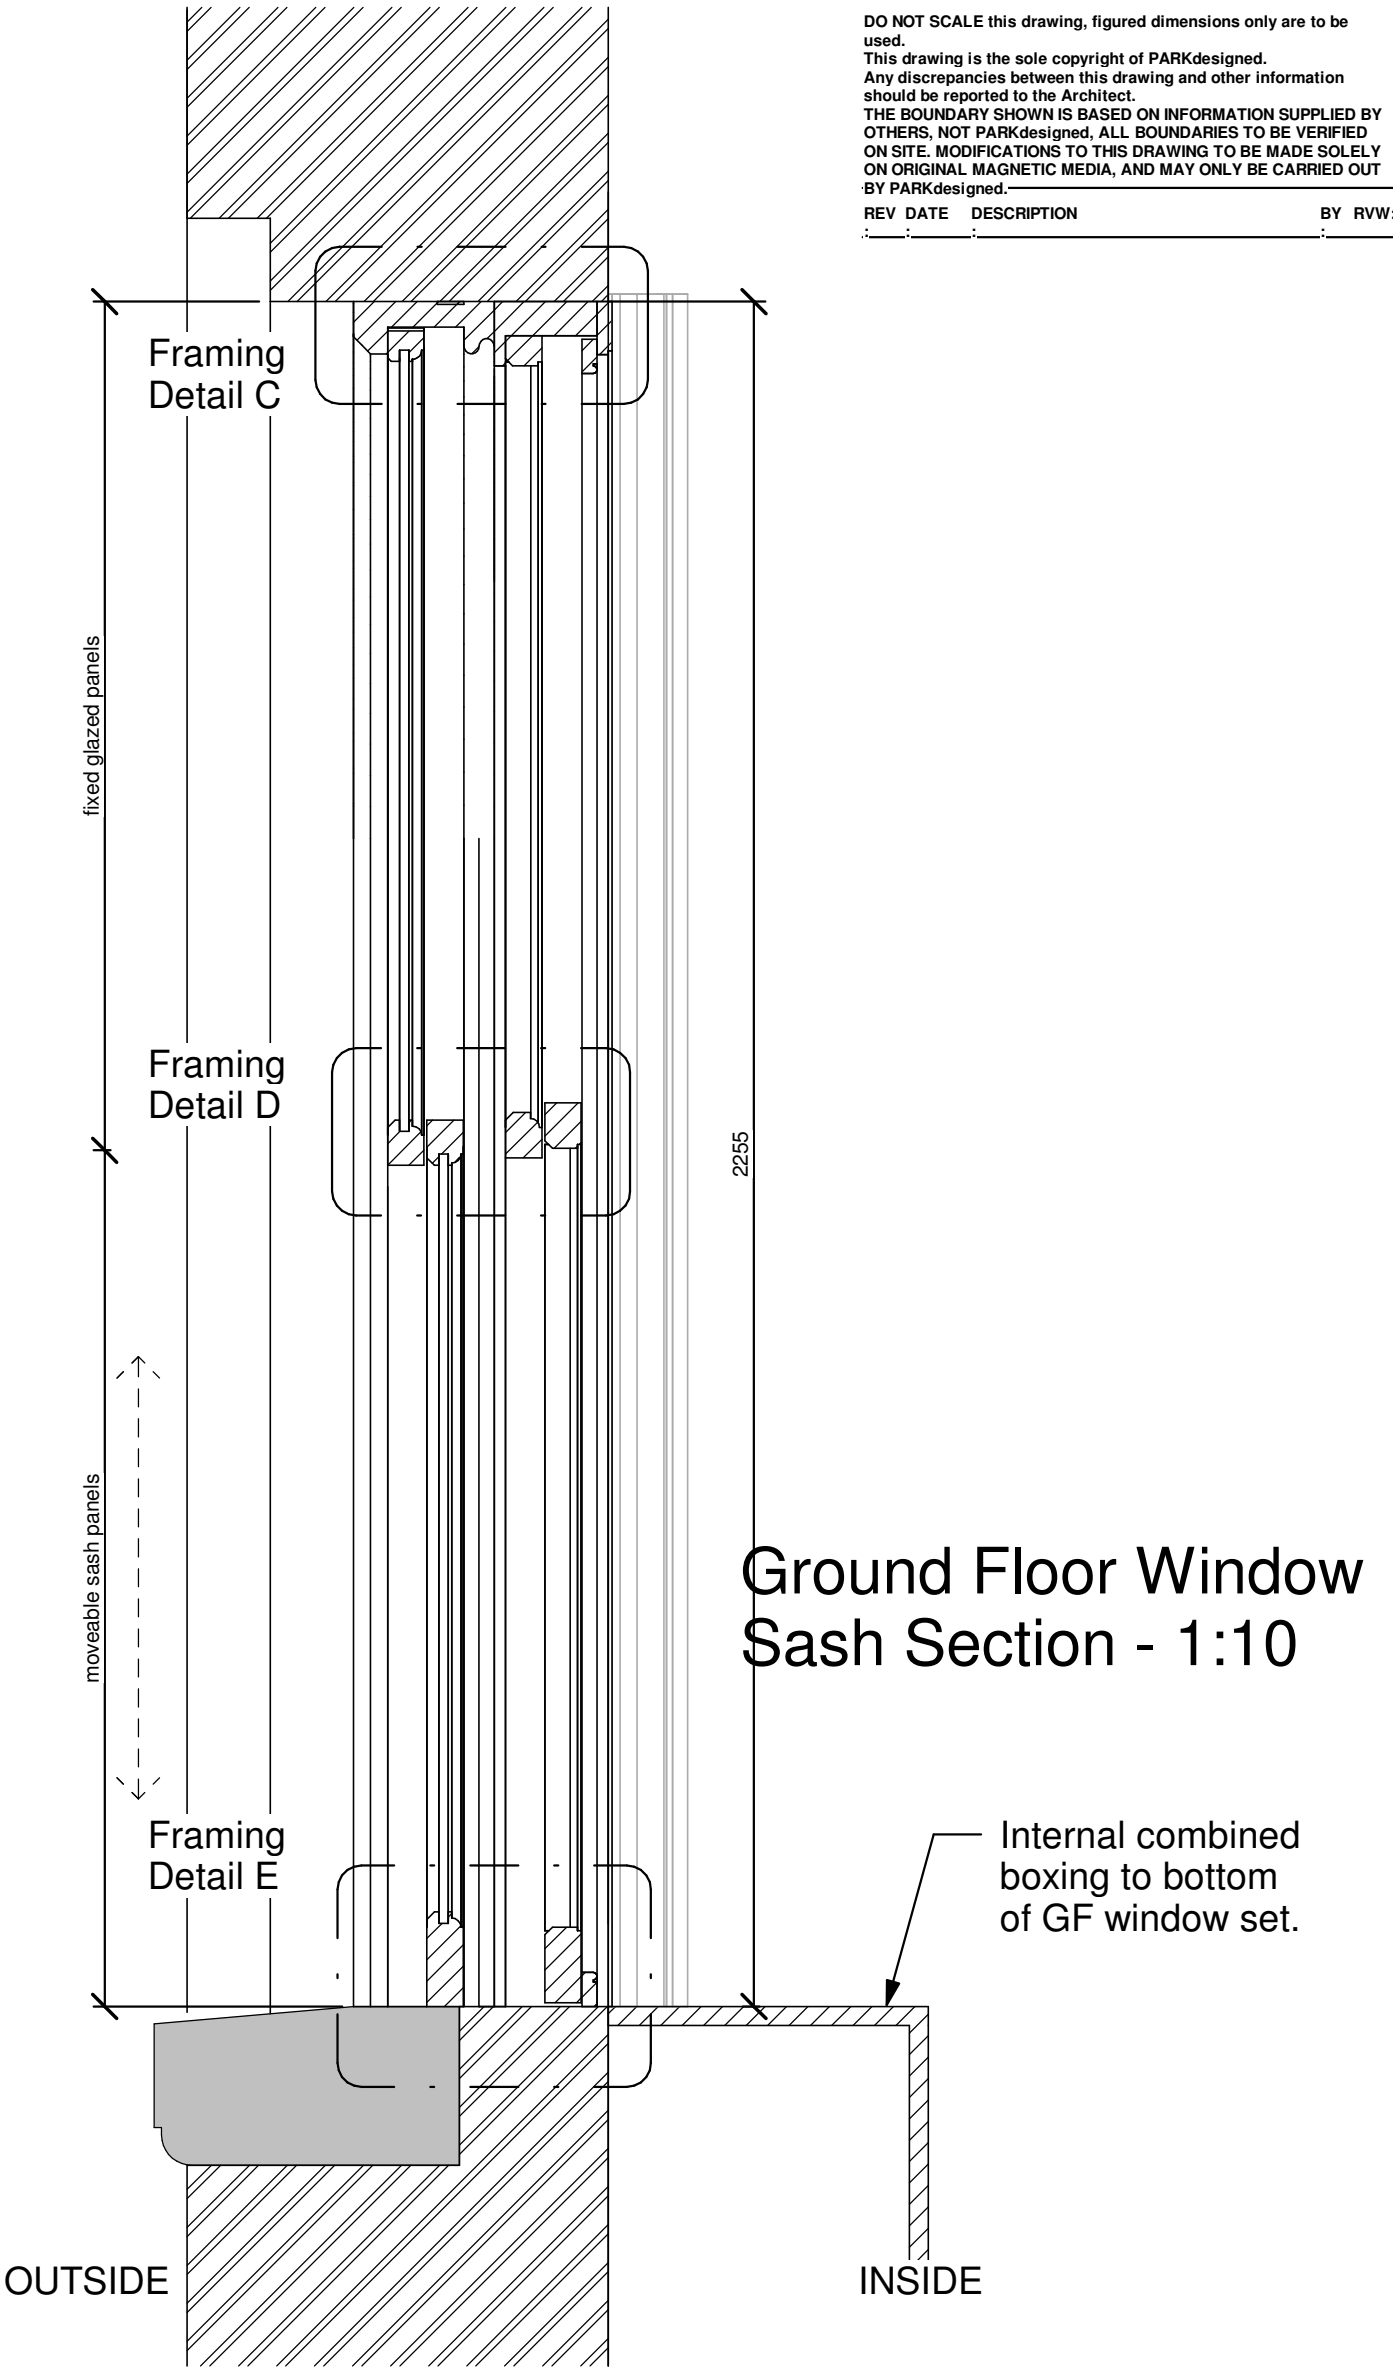

PARKdesigned
architects

Leeds: The Loft, 13 Carlton Mills, Armley, LS12 2QG	Tel: 0113 819 8057	
London: Hamilton House, Mabledon Place, Bloomsbury, WC1H 9BB	E-mail: info@parkdesigned.com	
Client:	Date:	Scale:
T&M Investment	As indicated	@A1
Project Name:	Drawn:	Reviewed:
34 Charlotte Street	MA	EP
Drawing Title:	Drawing No:	Revision:
Existing Window Type A	510	
Drawing Status:	Project No:	
Building Regulations	2022.04	