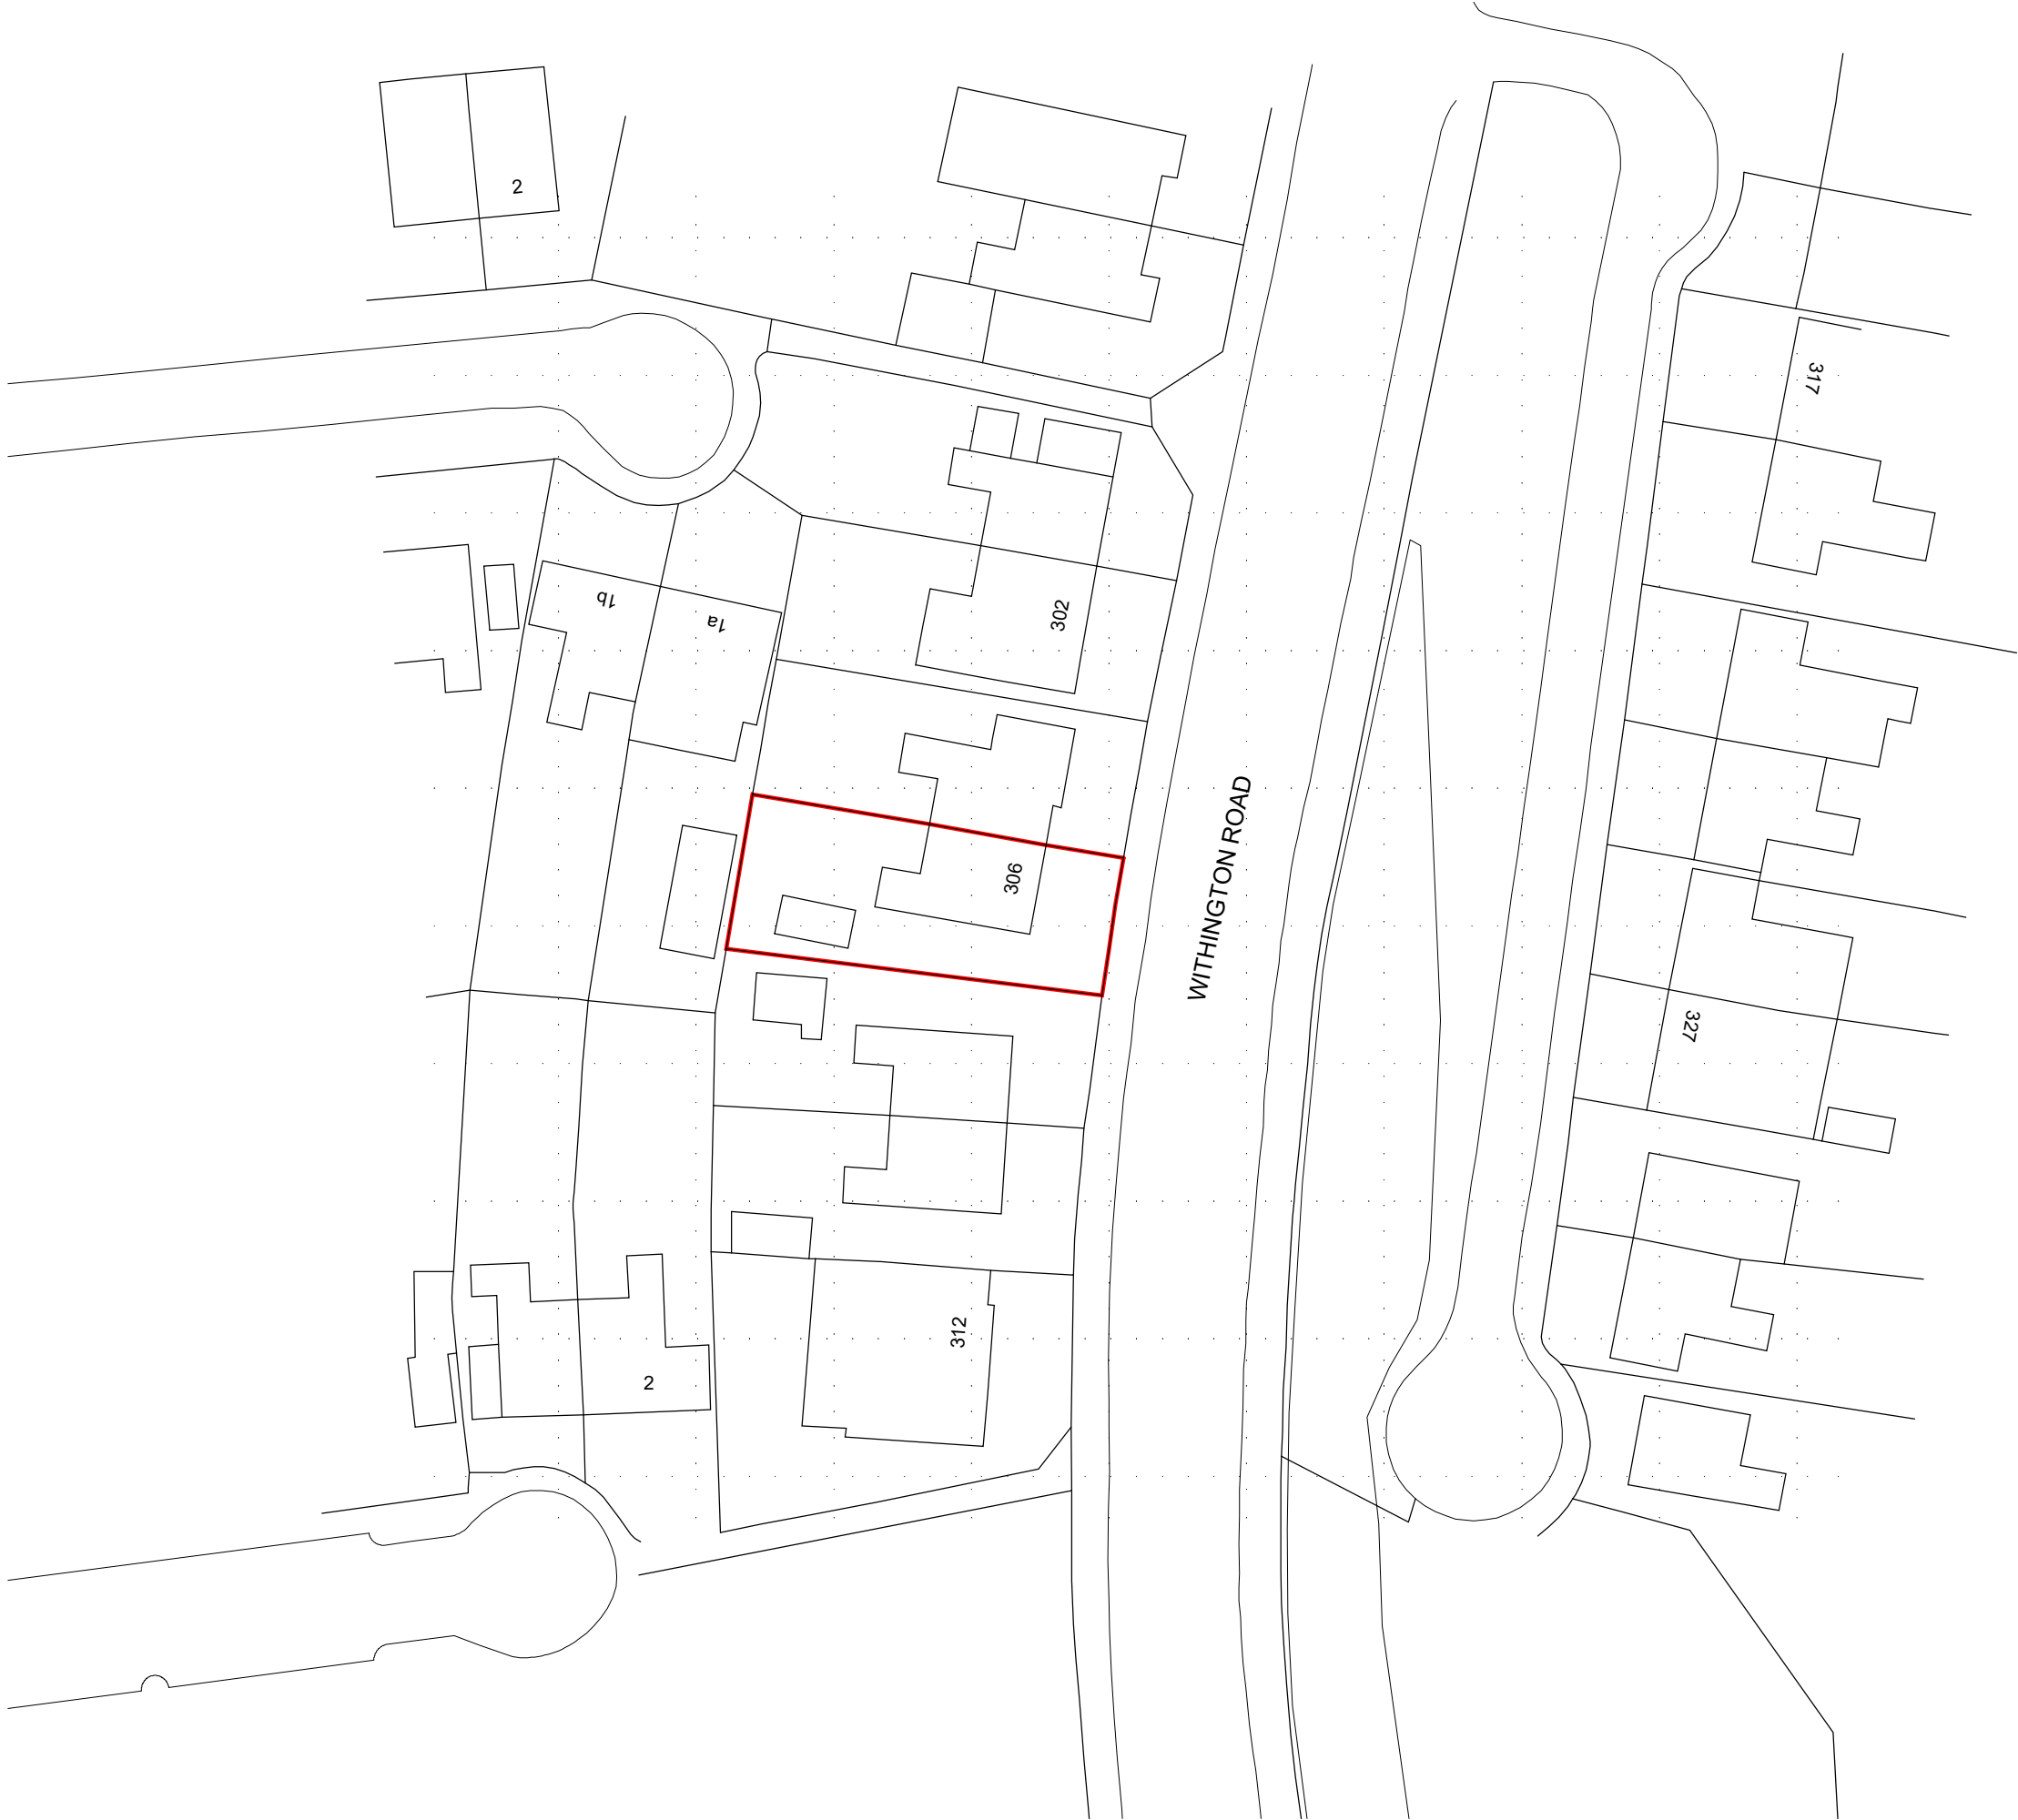


Y A Architectural
Services

JOB No.

1920

PROJECT.
DEMOLITION OF EXISTING REAR SINGLE STOREY OUT
RIGGER AND ERECTION OF A PART DOUBLE AND
PART SINGLE STOREY REAR EXTENSION, SINGLE
STOREY SIDE EXTENSION LINKED TO EXISTING
GARAGE INCLUDING RAISING OF GARAGE ROOF AT
306 WITHINGTON ROAD, CHORLTON-CUM-HARDY,
MANCHESTER.

JOB TITLE.
LOCATION PLAN.

CLIENT
MR ABID BUKHARI.

GENERAL NOTES.
1. This drawing is the property of Y A Architectural Services and copyright is reserved by
the firm. It is to be used for the purpose for which it was prepared and no other use
without the written consent of Y A Architectural Services.
2. All dimensions are approximate only and are to be checked on site by contractor
and any discrepancies to be reported prior to commencement of work.
3. Do not scale from this drawing, only work to written dimensions.
4. All new drains to be laid, jointed and tested to the entire satisfaction of the Local
Authority.
5. All work to comply with current Building Regulations and subsequent revisions.
6. Foundations not to encroach over boundaries.

DRAWN: Y AHMED. SCALE: 1:500@A3

DATE: 02.11.23

Unity House, Fletcher Street, Bolton, Lanc, BL3 6NE. tel/fax: 01204 559988 e-mail: designs@yaas.co.uk, www.yaas.co.uk