


Rev	Amendment	Date
-	-	-

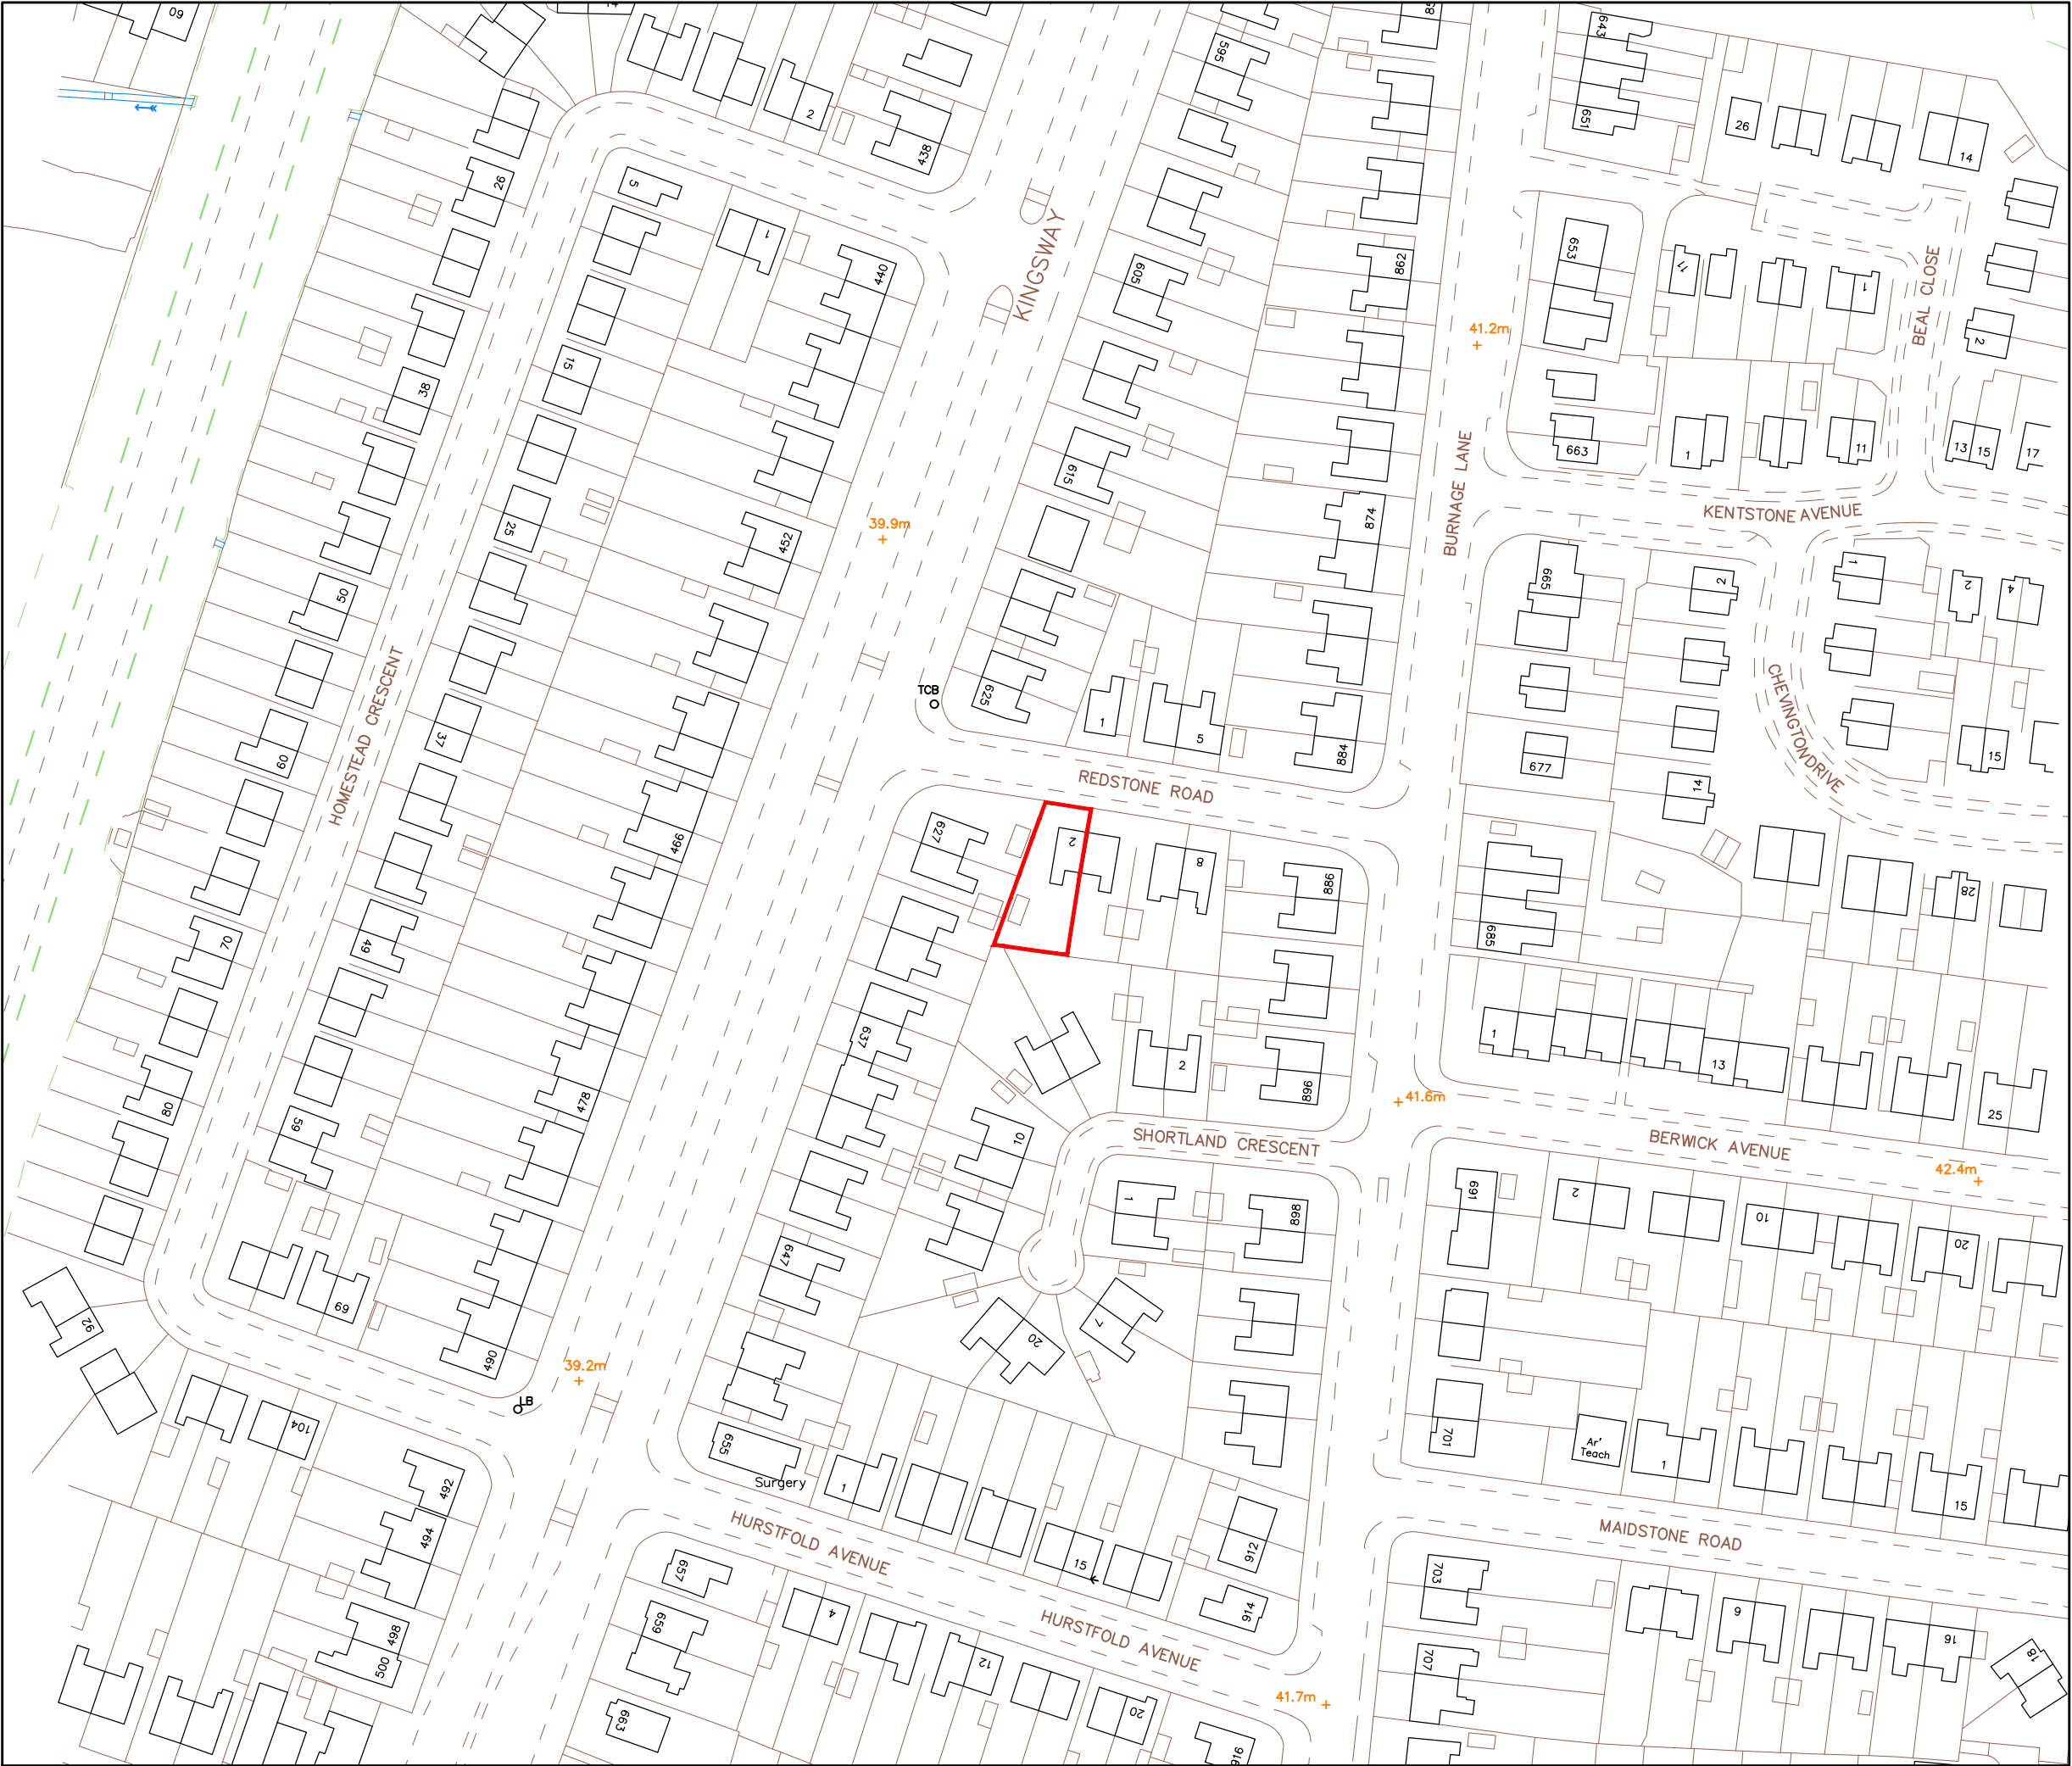

t 0161 8501045

m 07814 024033

e info@nk-architects.com

w www.nk-architects.com

PROJECT:

EXTENSION TO SIDE AND REAR

ADDRESS:

2 REDSTONE ROAD, MANCHESTER

DRG:

SITE LOCATION PLAN

DRG STATUS:

PLANNING SUBMISSION

DATE: Oct 2023

SCALE: 1:1250

SIZE: A3

DRAWN: ANK

CHECKED: ANK

DRG NO: 143.00

COPYRIGHT © 2007 NK ARCHITECTS (MCR) LIMITED. ALL RIGHTS RESERVED.

REFER TO DIMENSIONS AND DO NOT SCALE.