


Restaurant at John Dalton House, John Dalton Street, Manchester

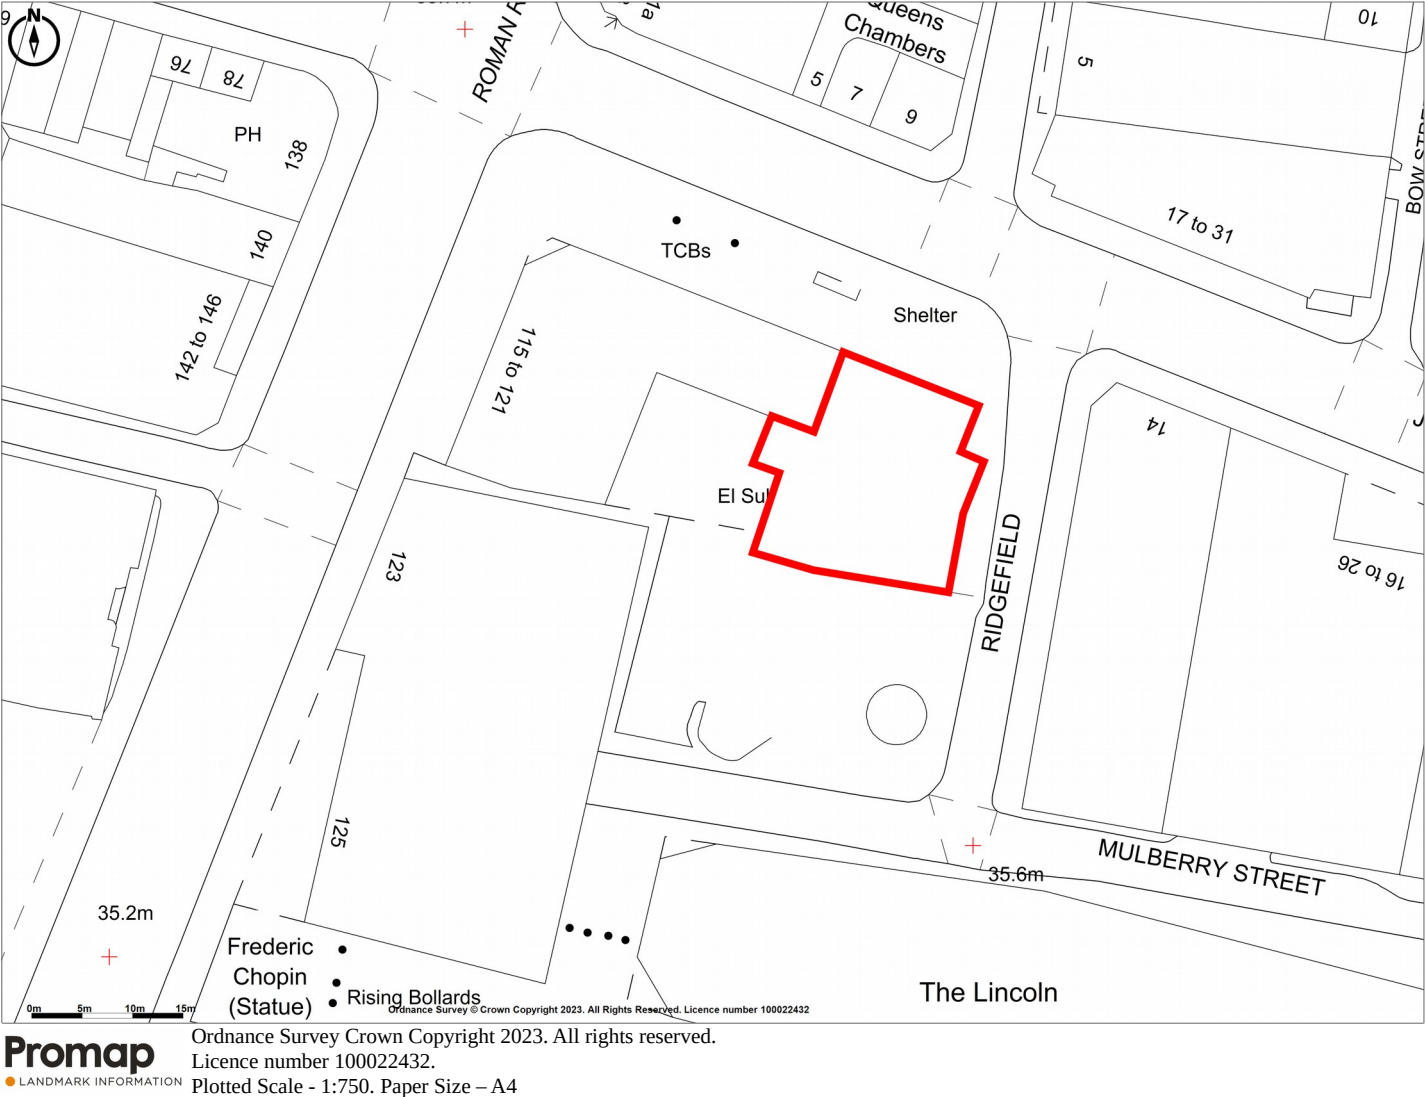

Site Plan