


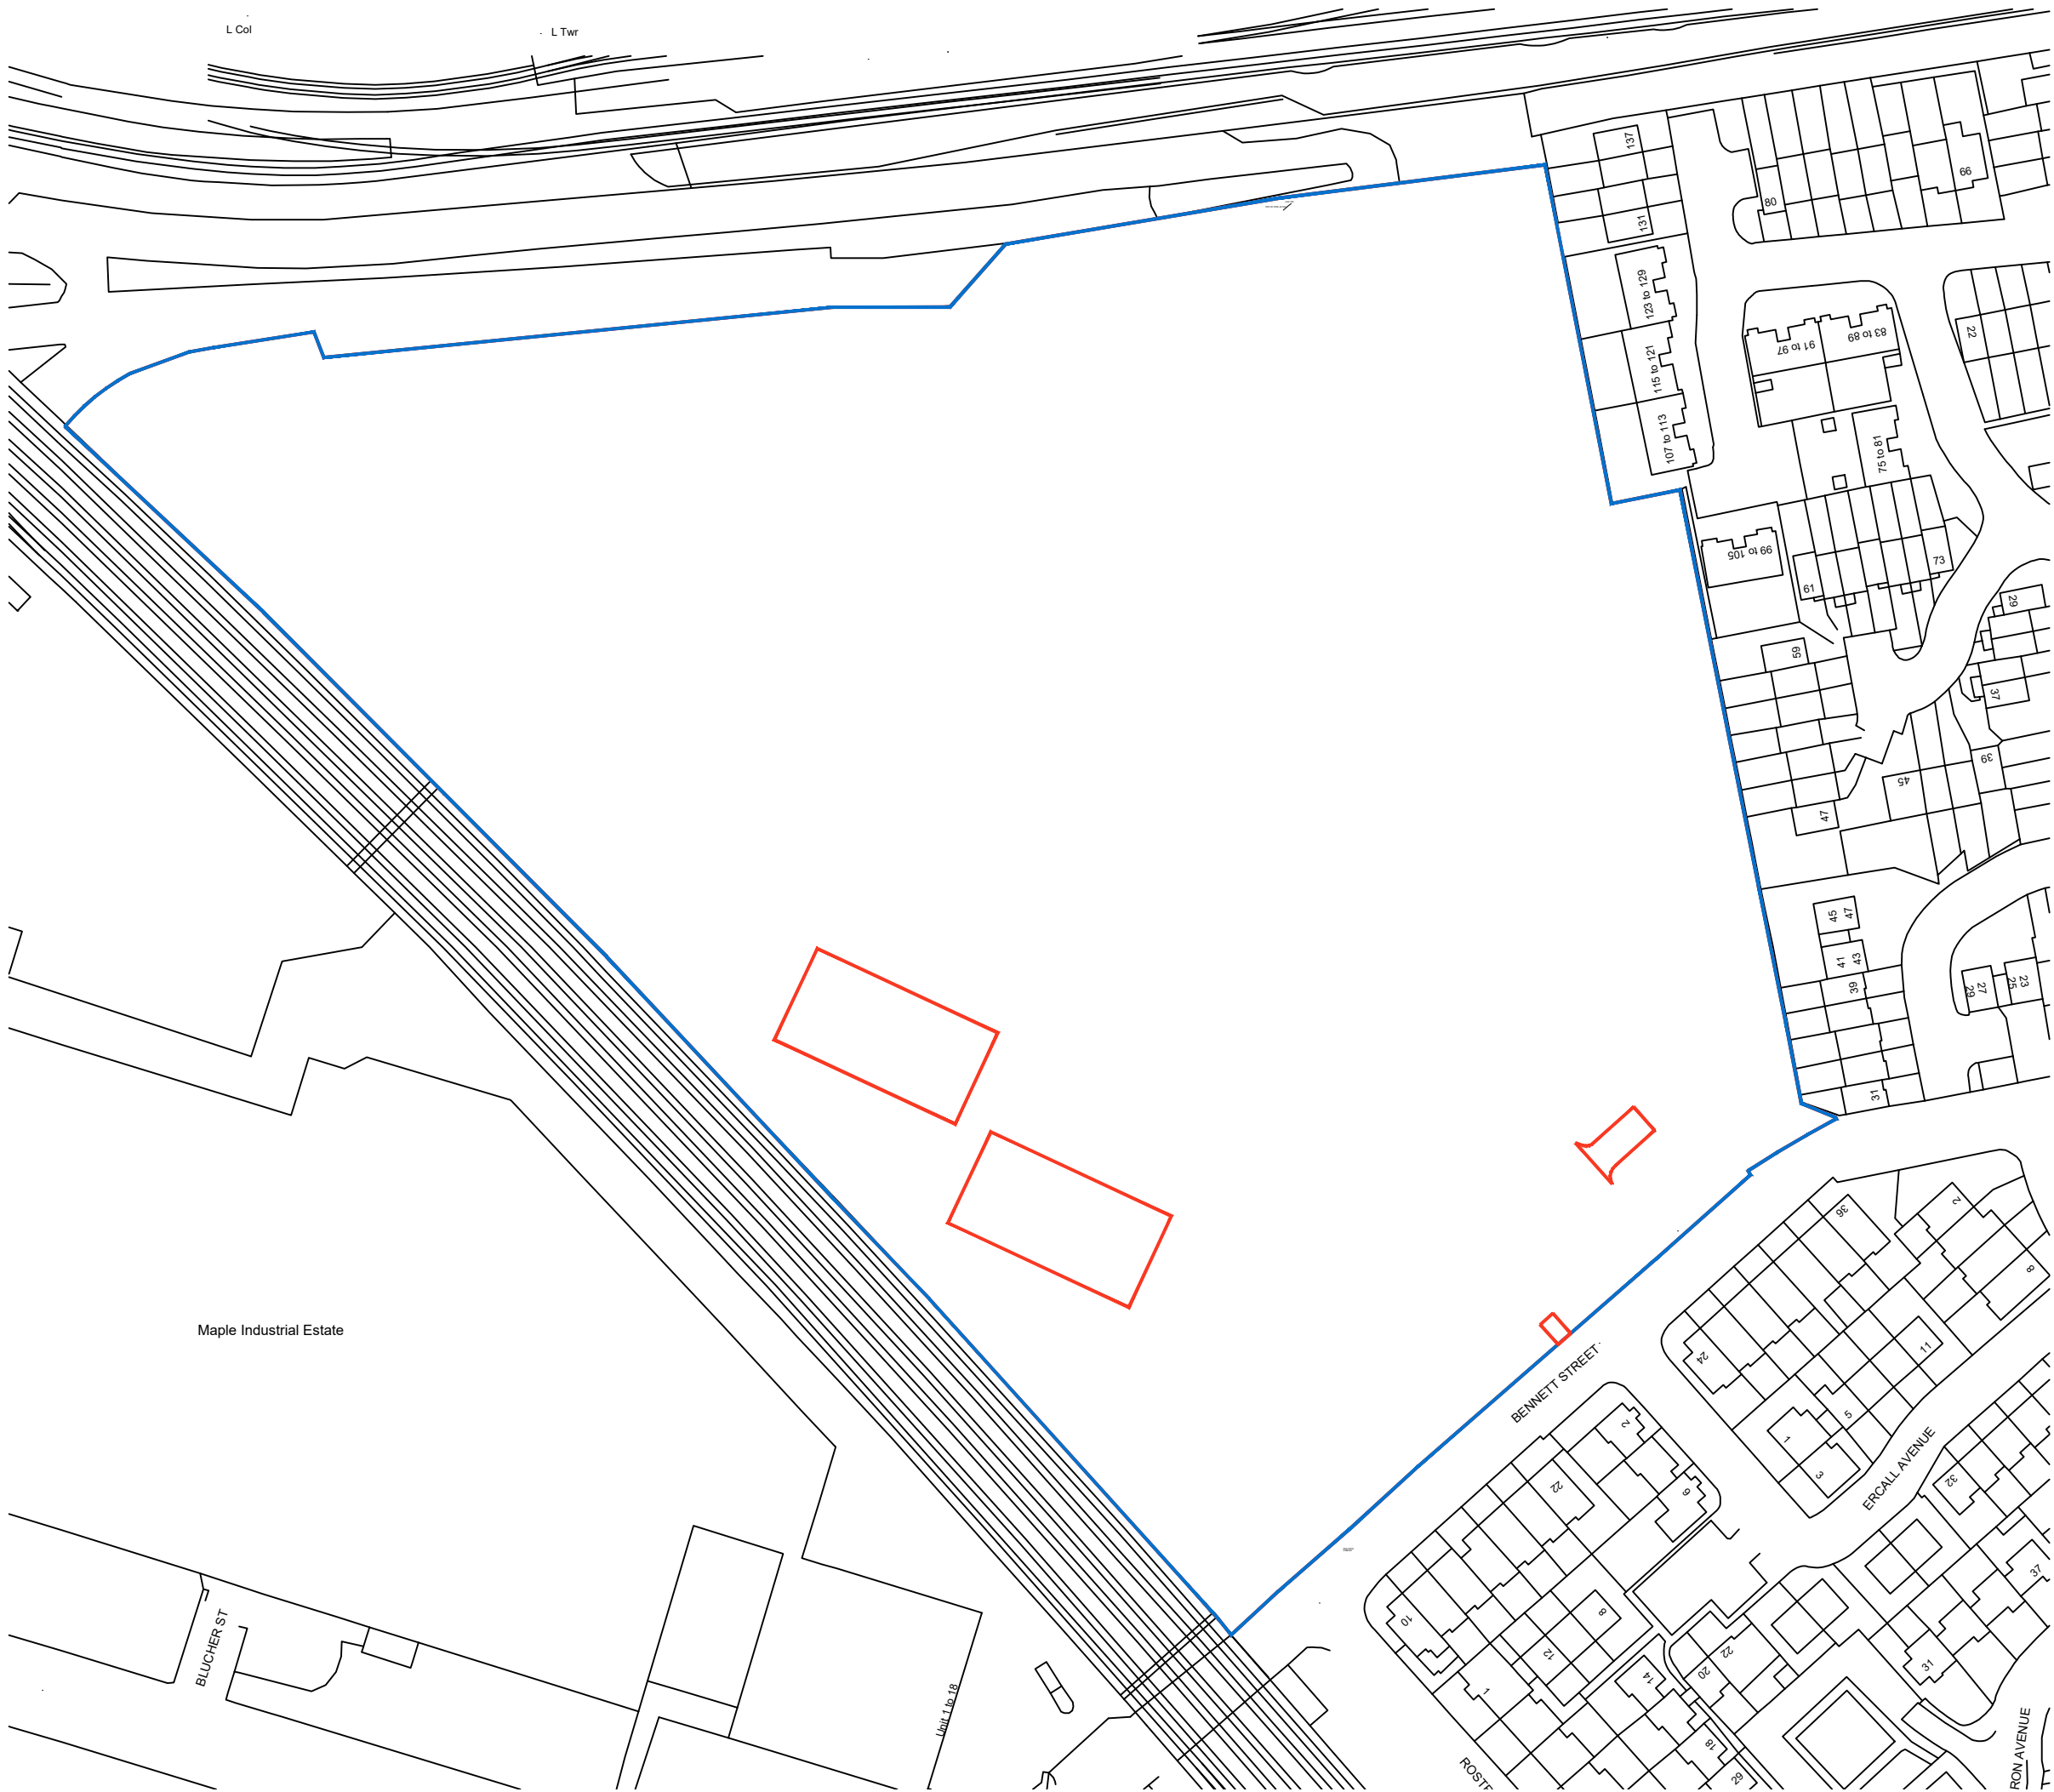

Legend



Indicates application boundary

|          |      |           |          |
|----------|------|-----------|----------|
|          |      |           |          |
| Revision | Date | Amendment | Initials |

|                                      |                             |
|--------------------------------------|-----------------------------|
| Development<br><b>BENNETT STREET</b> |                             |
| Location<br>MANCHESTER               |                             |
| Marketing Name<br>-                  |                             |
| Drawing Title<br>SITE LOCATION PLAN  |                             |
| Job No.<br><b>KH006</b>              | Drawing No.<br><b>A-000</b> |
| Revision<br>-                        | Scale (B A3)<br>1:1250      |
| Drawn By<br>BP                       | Date<br>20.05.22            |
| Checked by<br>RGC                    | Date Checked<br>-           |

1st Floor, 103 Dalton Avenue, Birchwood Park,  
Warrington WA3 6YE  
T: 01925 363108 W: [www.kellenhomes.com](http://www.kellenhomes.com)



**KELLEN**  
HOMES