



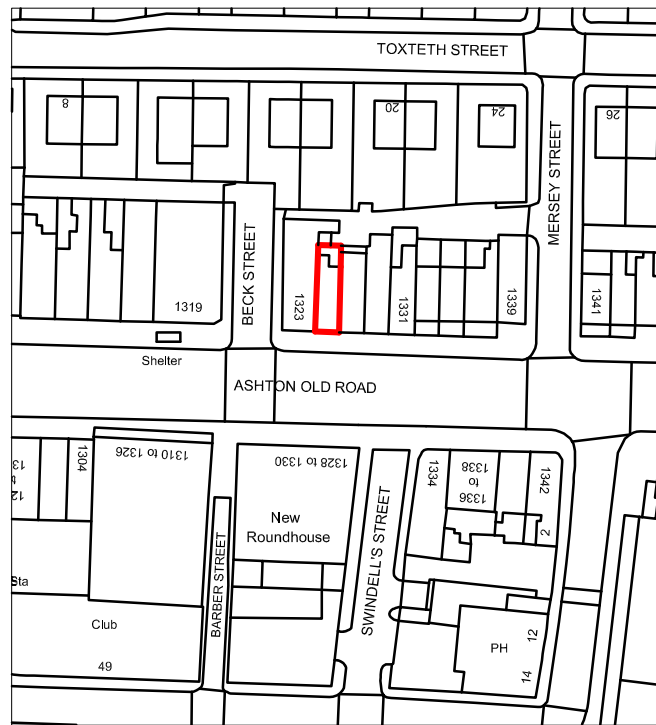

© Crown copyright 2023 Ordnance Survey 100053143

LOCATION PLAN

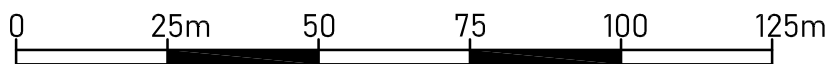

Scale 1:1250



CLIENT	Ian Kelly	TITLE	Location Plan
ADDRESS	1325 Ashton Old Road Manchester M11 1JT	DATE	March 2023
		REVISION	n/a
		SCALE	1:1250
		SHEET No.	OSMAP
		REFERENCE	0018/23/FA