



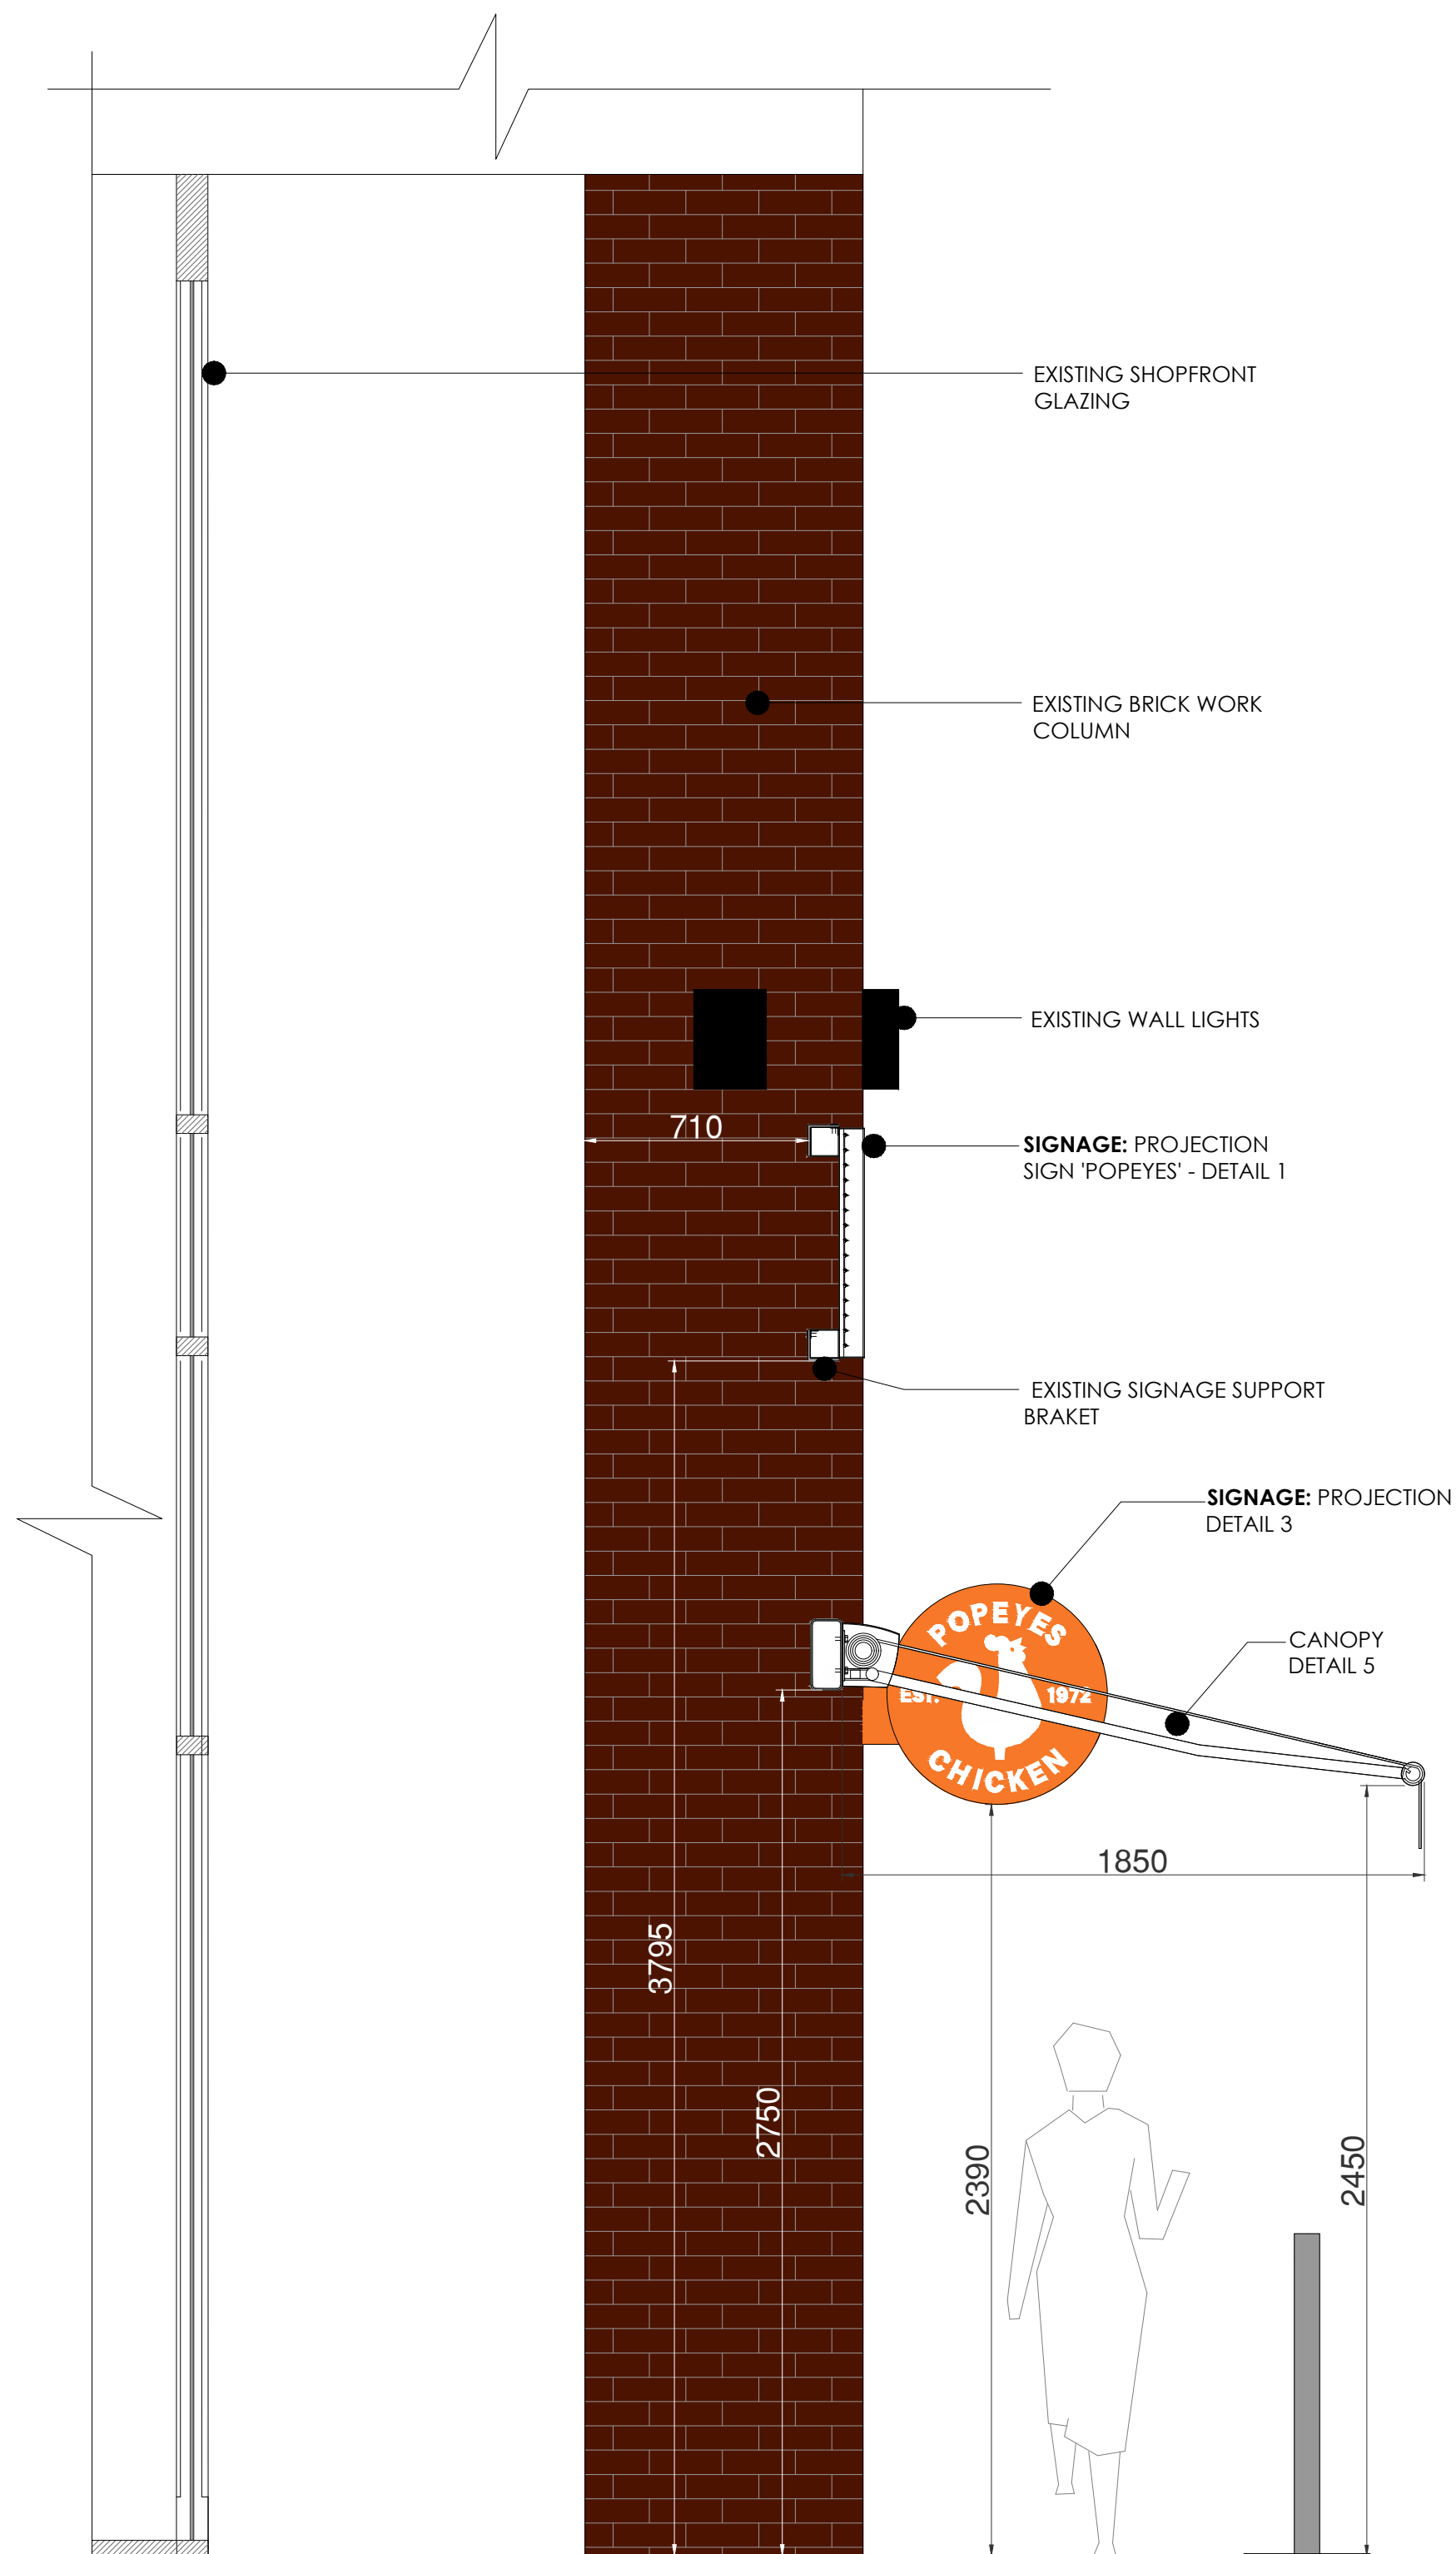


PROPOSED SECTION A TO EXTERNAL SIGNAGE IN
CONTEXT WITH THE BUILDING FABRIC- SCALE 1:20


SCALE 1:10
0mm 100 200 500 1000

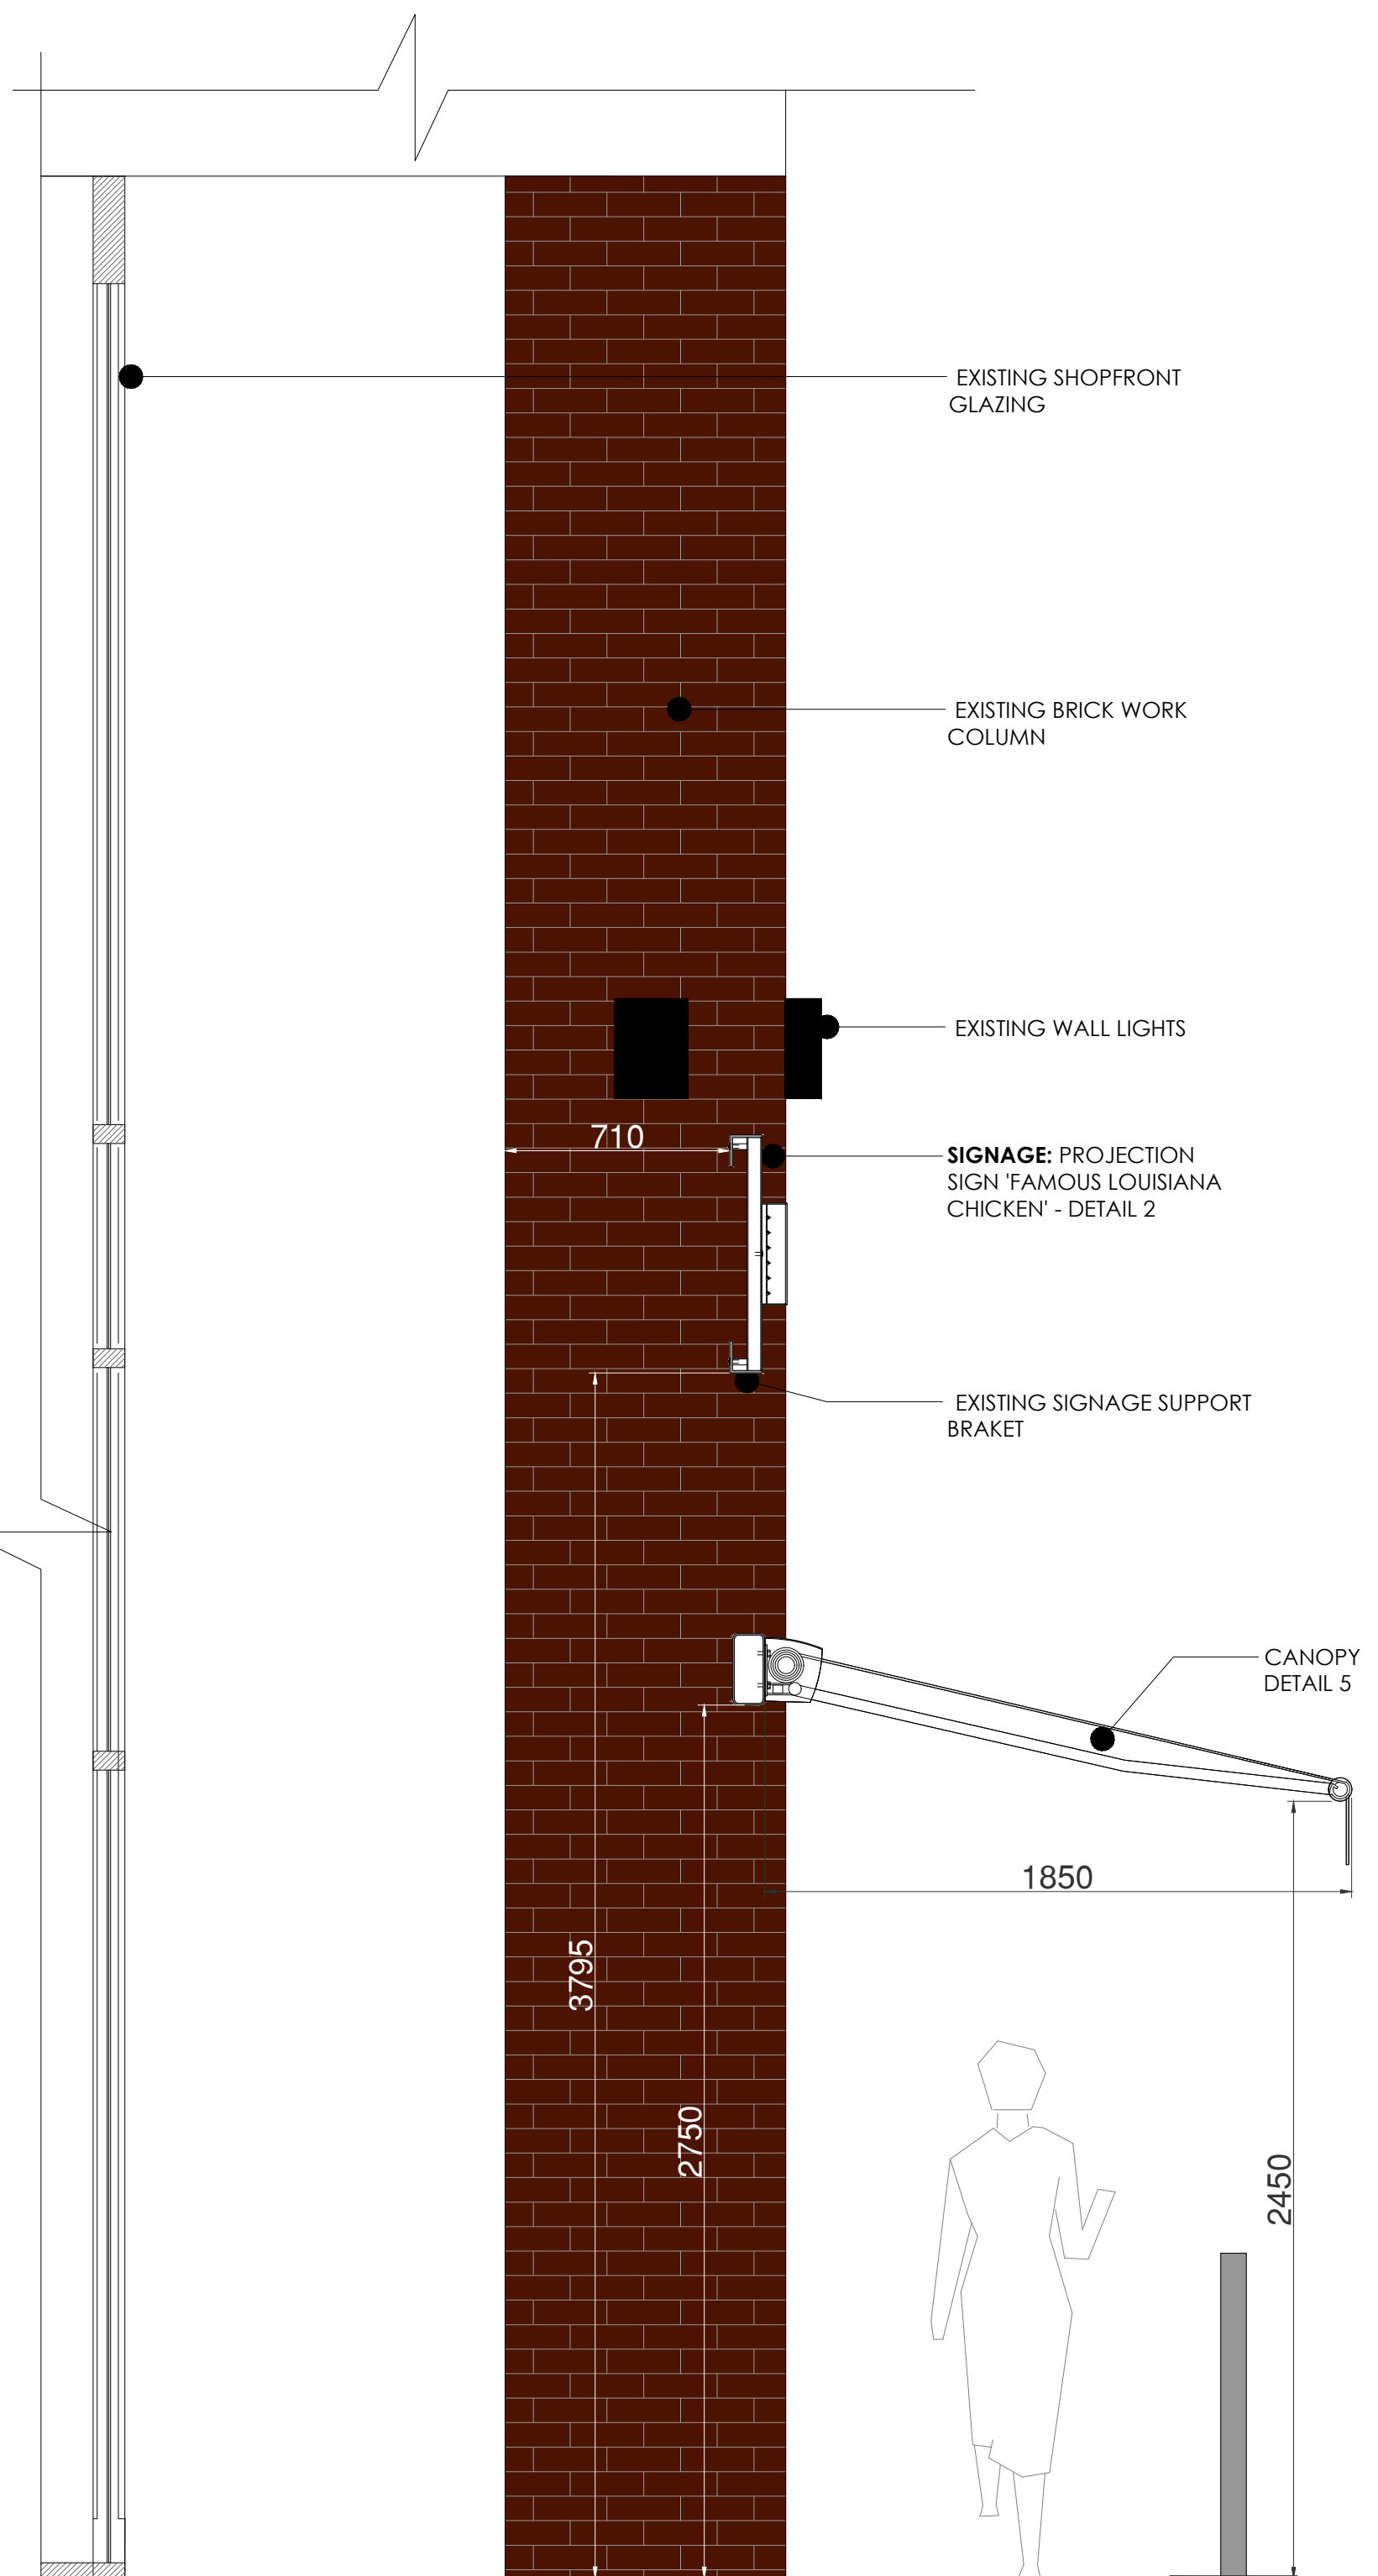


PROPOSED SECTION B TO EXTERNAL SIGNAGE IN
CONTEXT WITH THE BUILDING FABRIC- SCALE 1:20

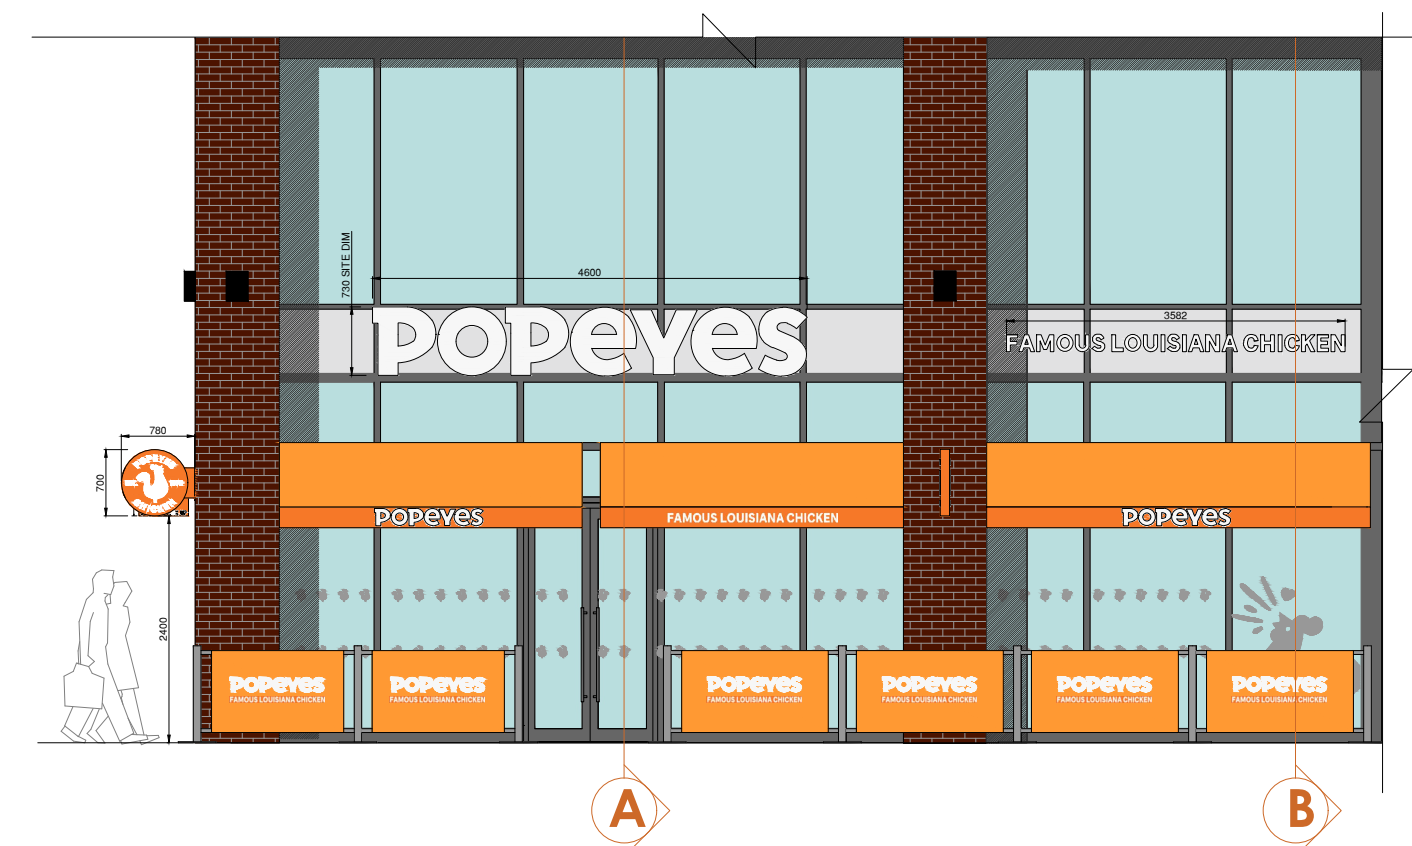


PROPOSED EXTERNAL FLANK ELEVATION A - NTS

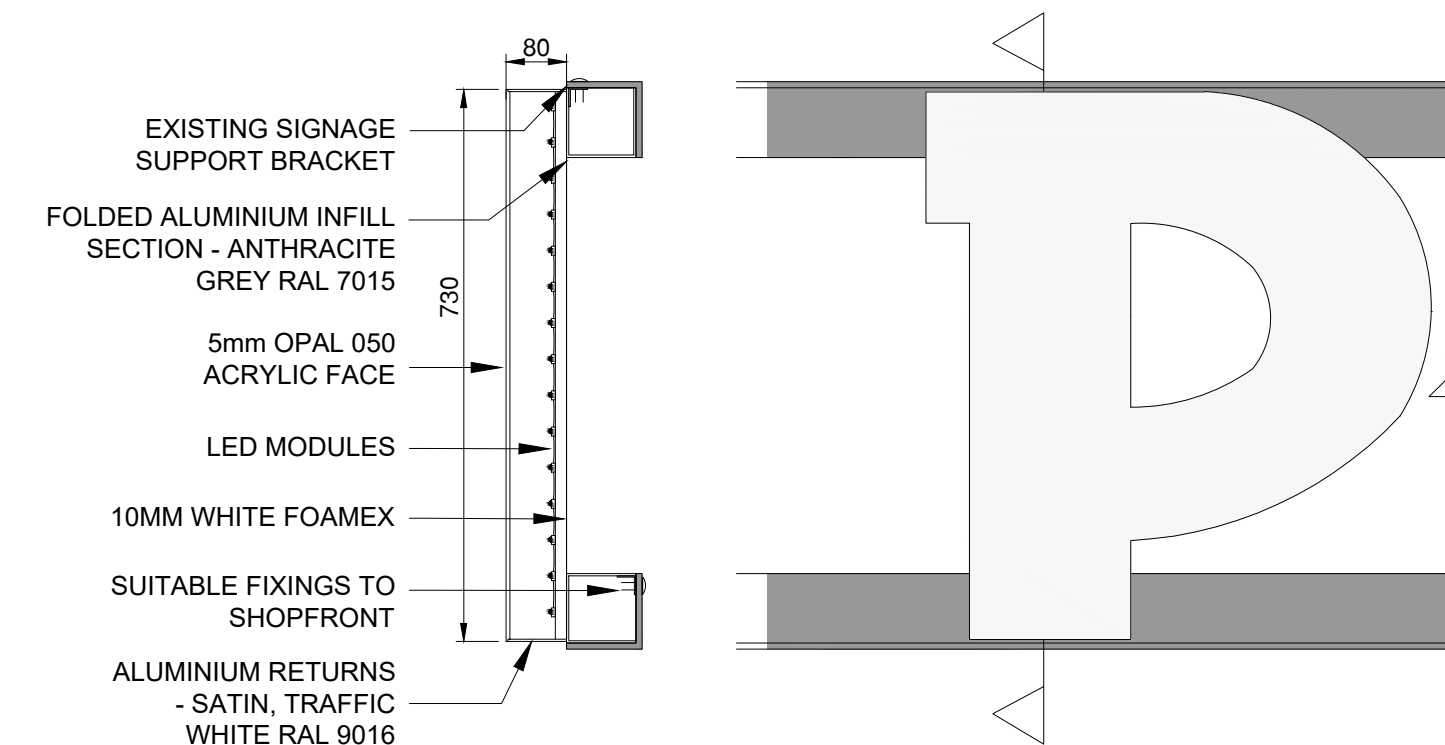


DETAIL 1 FASCIA SIGN SECTION - SCALE 1:10

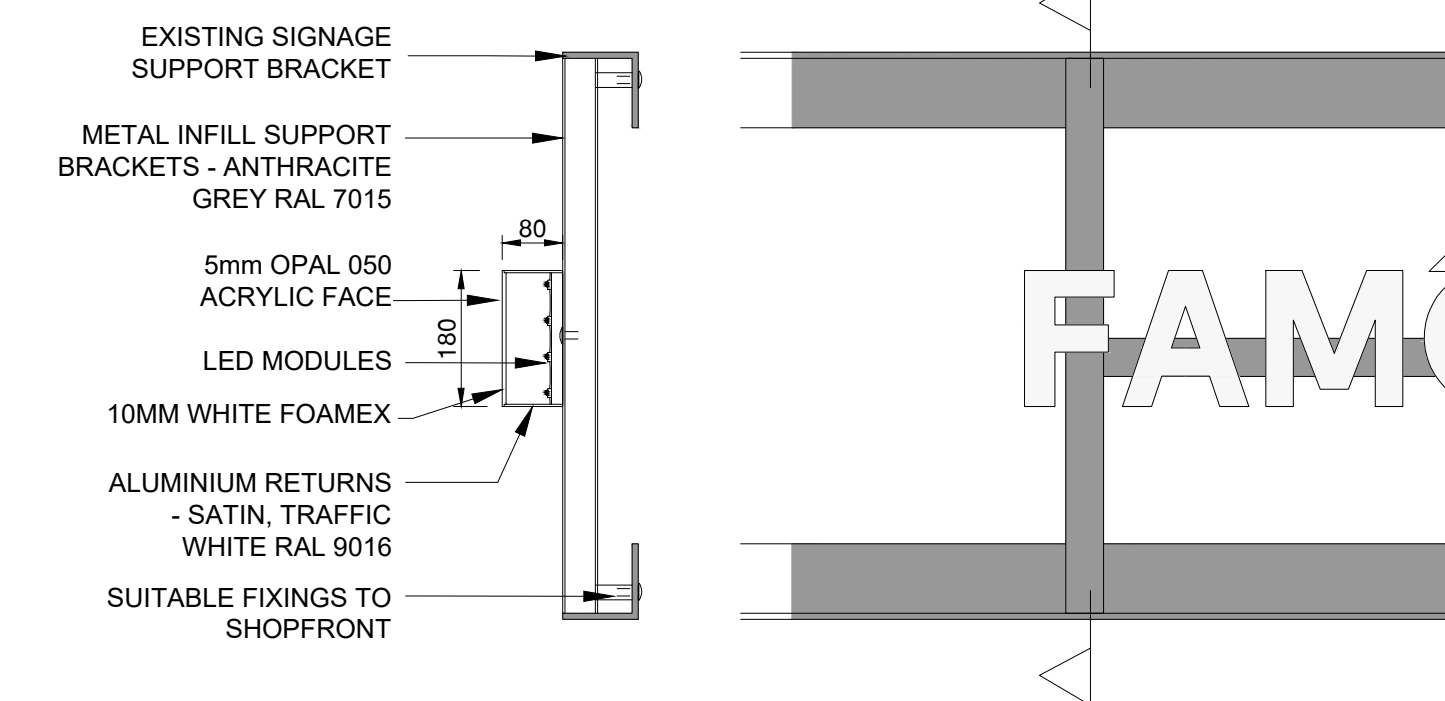

DETAIL 2 FASCIA SIGN SECTION - SCALE 1:10

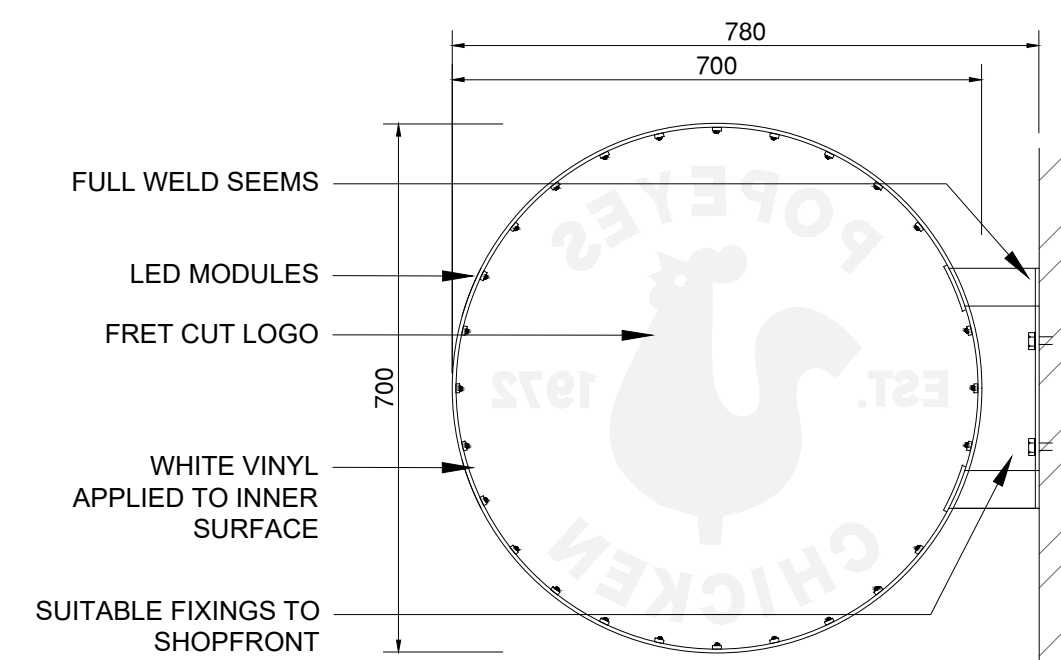

DETAIL 3 PROJECTION SIGN SECTION - SCALE 1:10

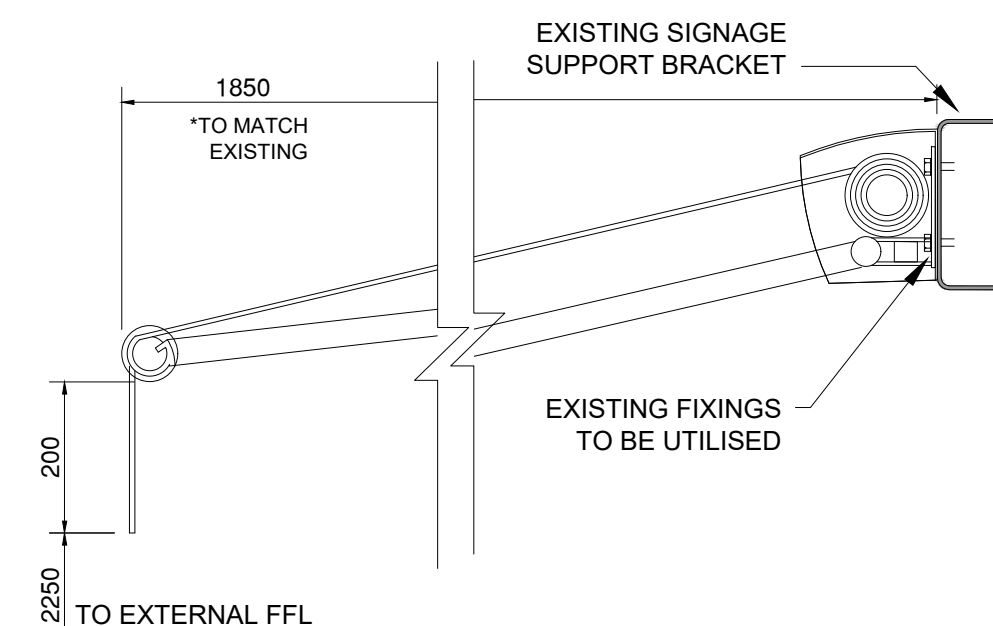

DETAIL 5 CANOPY - SCALE 1:10

- NOTES**
- ALL DIMENSIONS IN MILLIMETRES (mm) AND LEVELS IN METRES (m) ABOVE NATIONAL DATUM. ALL DIMENSIONS TO BE CHECKED ON SITE AND AGREED ON SITE WITH APPOINTED BUILDING CONTRACTOR/SHOPFITTER.
 - DO NOT SCALE FROM THIS DRAWING. ONLY WRITTEN DIMENSIONS SHALL BE USED.
 - THIS DRAWING IS TO BE READ IN CONJUNCTION WITH ALL RELEVANT ARCHITECTURAL DRAWINGS AND SPECIFICATIONS AS WELL AS ALL RELEVANT INFORMATION FROM THE STRUCTURAL, MEP AND CIVIL ENGINEERS.
 - THIS DRAWING HAS BEEN PREPARED IN ACCORDANCE WITH THE SCOPE OF APPOINTMENT WITH THE CLIENT AND IS SUBJECT TO THE TERMS OF THAT APPOINTMENT AND SHOULD ONLY BE USED FOR THE PURPOSE FOR WHICH IT IS INTENDED.
 - ALL NEW CONSTRUCTION AND MATERIALS ARE TO CONFORM TO LOCAL BY LAWS, CURRENT BUILDING REGULATIONS AND BRITISH STANDARDS.
 - THIS DRAWING AND ALL OF THE INFORMATION SHOWN IS THE PROPERTY OF @ ARCHITECT (UK) LTD AND SHALL NOT BE COPIED WHOLE OR IN ANY PART, OR USED FOR ANY OTHER PURPOSE WITHOUT WRITTEN PERMISSION OF THE COMPANY.

REV.	DATE	DESCRIPTION	BY

POPEYES



@ Architect (UK) Ltd
Suite 2, Clocktower
House, Station Road
West Horndon, Essex
CM13 3XL
01708 477899
office@architect.ltd.uk
www.architect.ltd.uk

CLIENT
POPEYES

PROJECT
MANCHESTER

1 PICCADILLY GARDENS
MANCHESTER

DRAWING TITLE
PROPOSED
EXTERNAL ELEVATIONS - SECTION A & B

SCALE @ A1
1:50 - 1:10

DRAWN CV	CHECKED RB
-------------	---------------

PURPOSE OF ISSUE STAGE TENDER	STATUS SO
----------------------------------	--------------

DRAWING No 23.0085-A-DR-PL-20-254	REV
--------------------------------------	-----