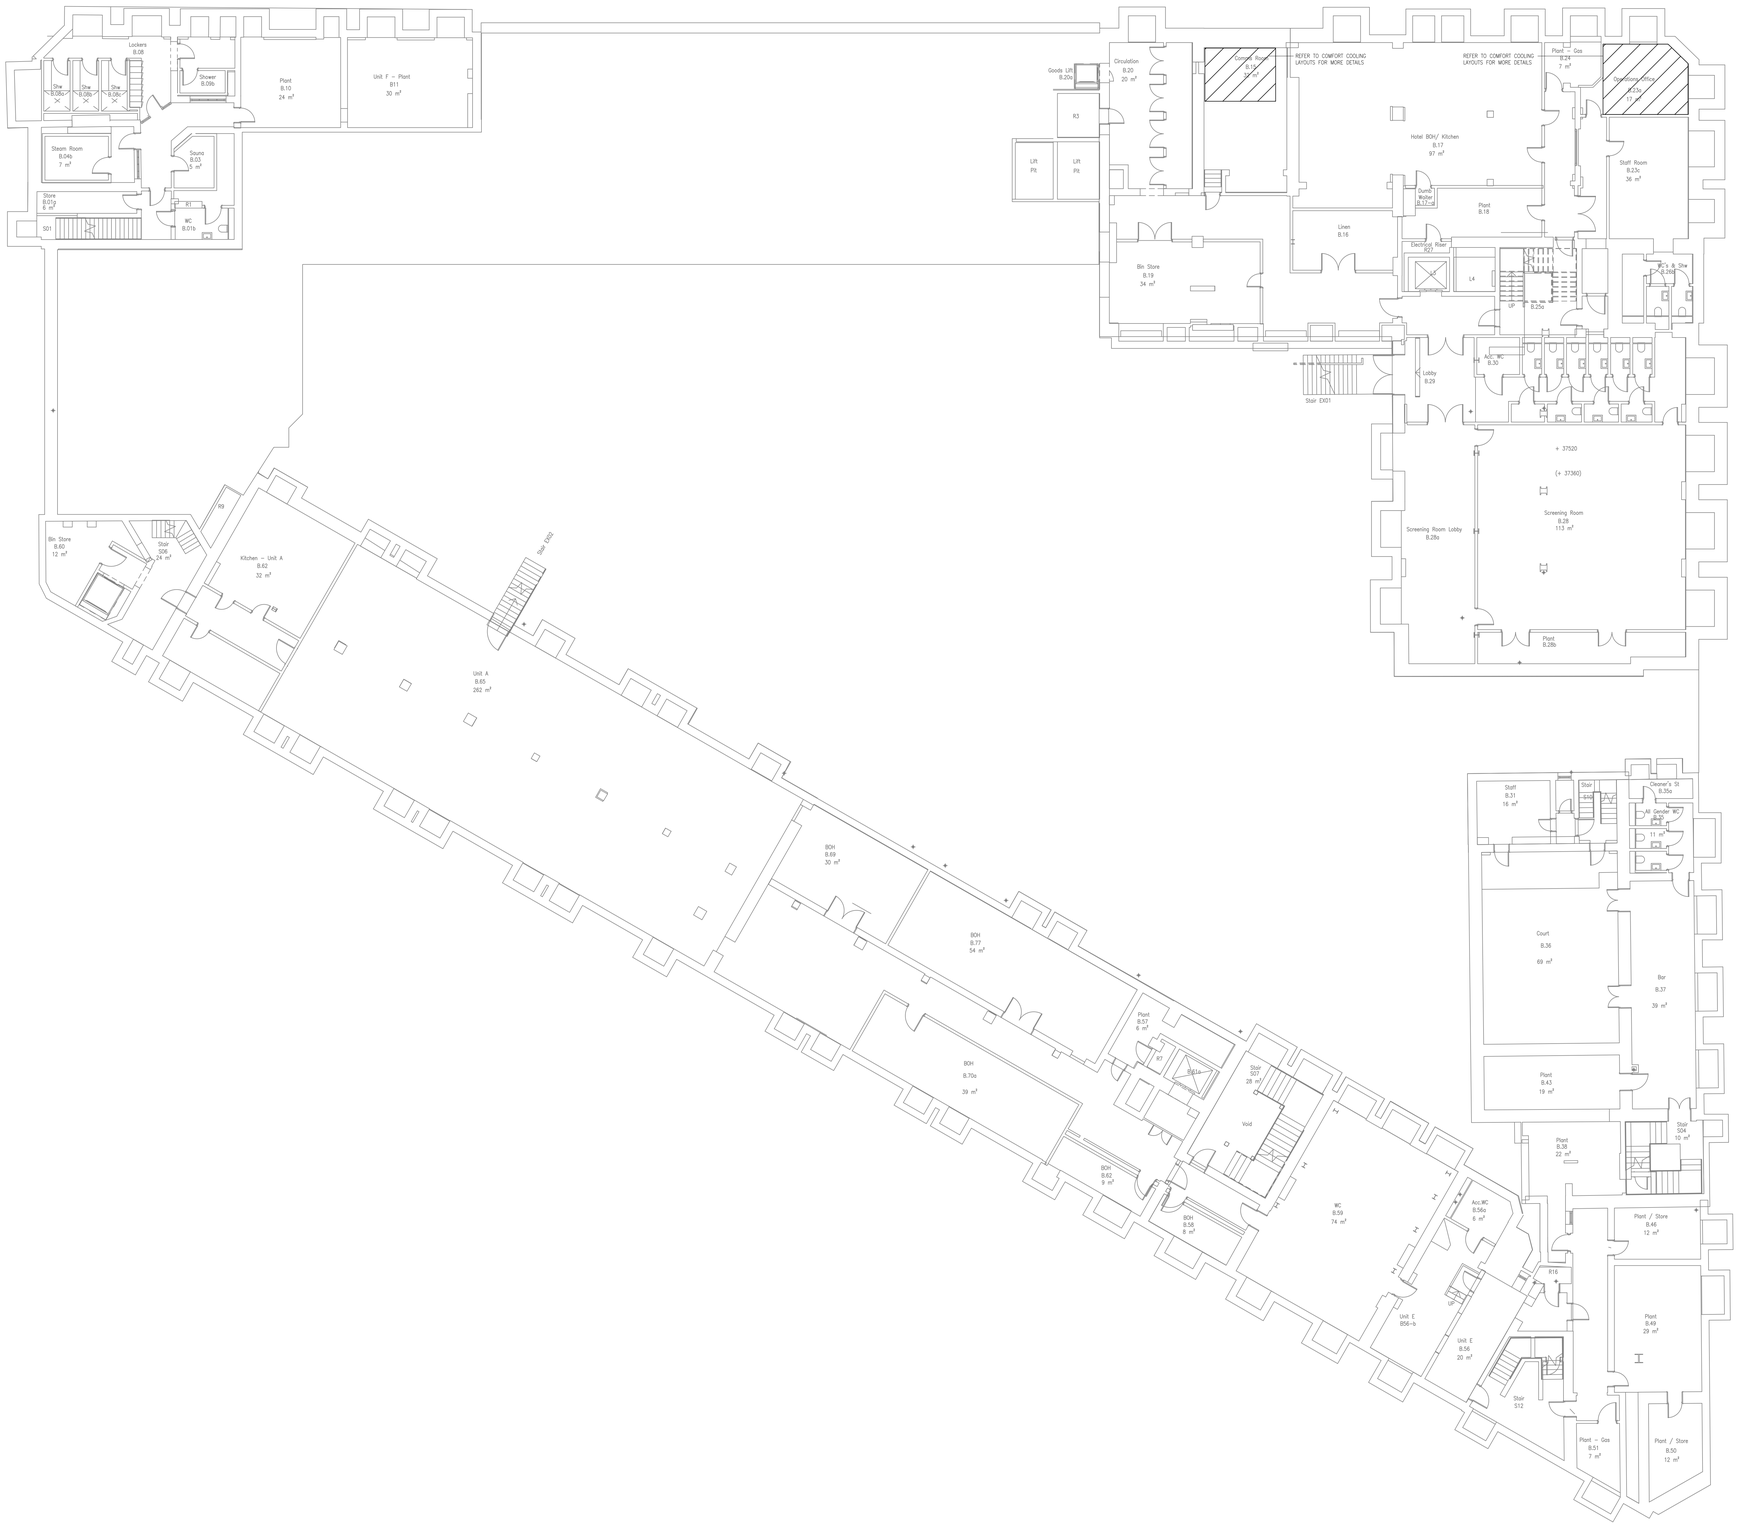


NOTES

1. DO NOT SCALE FROM THIS DRAWING
2. ALL DIMENSIONS TO BE CHECKED ON SITE BY THE CONTRACTOR PRIOR TO PREPARATION OF SHOP DRAWINGS, FABRICATION OF PARTS, ORDERING MATERIALS OR COMMENCING WORKS
3. THIS DRAWING IS TO BE READ IN CONJUNCTION WITH ALL OTHER CONSULTANTS DRAWINGS, SPECIFICATIONS AND SCHEDULES.
4. ANY PENETRATION THROUGH FLOOR, SEEK STRUCTURAL ENGINEERS APPROVAL BEFORE COMMENCEMENT.
5. ALL PLANT AND EQUIPMENT SHALL BE INSTALLED FULLY IN ACCORDANCE WITH MANUFACTURER'S RECOMMENDATIONS.

FOR COMMENT
NOT FOR SITE USE

Date	Description	Rev	Drn	Chd
11.04.22	TENDER ISSUE	T4	LM	RG
07.02.22	TENDER ISSUE	T3	LM	AF
02.06.21	BASEMENT LAYOUT UPDATED	T2	WR	AF
21.05.21	TENDER ISSUE	T1	WR	AF

Revision Description

CONSOLUX
CONSOLUX M&E CONSULTING LTD.
MECHANICAL & ELECTRICAL CONSULTING ENGINEERS

London Office
35 Piccadilly
London W1J 0DW
Tel: +44 (0)207 734 3030
Fax: +44 (0)207 617 7385

Liverpool Office
The Cotton Exchange
Liverpool L3 9JR
Tel: +44 (0)151 708 9469
Fax: +44 (0)151 709 7196

mail@consolux.co.uk www.consolux.co.uk

Project:
LONDON ROAD FIRE STATION
FIRE STATION, LONDON ROAD,
MANCHESTER, M1

Drawing Title:
MECHANICAL SERVICES
BASEMENT LEVEL
VRF SERVICES LAYOUT

Date:	Design By:	Drawn By:	Scale:
MAR 2021	GT	KDC	1:100

Issue Status:
TENDER

Drawing Number: 647-M-(55)-B1-02
Rev: T4

DRAWING TO BE READ WITH CONSOLUX SPECIFICATION

XREF Updated on 04.11.21

NOTE: This drawing is the copyright of Consolux M&E Consulting Limited and may not be used without its prior written consent.
Written dimensions to be taken in preference to scaled dimensions. Do not scale these drawings.