



Notes


1. This drawing has been prepared in accordance with the scope of RPS's appointment with its client and is subject to the terms and conditions of that appointment. RPS accepts no liability for any use of this document other than by its client and only for the purposes for which it was prepared and provided.
2. If received electronically it is the recipient's responsibility to print to correct scale. Only written dimensions should be used.
3. This drawing should be read in conjunction with all other relevant drawings and specifications.

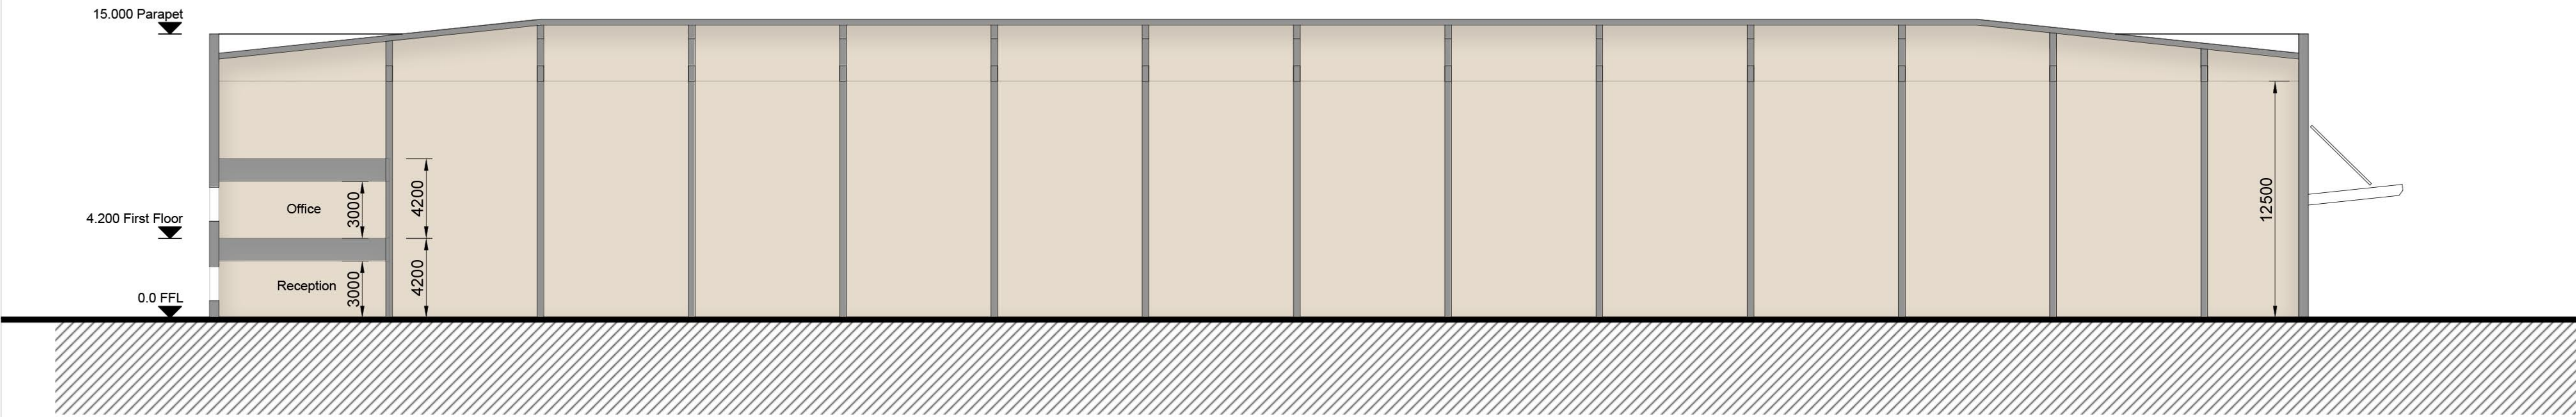

Indicative Section A-A
1:200

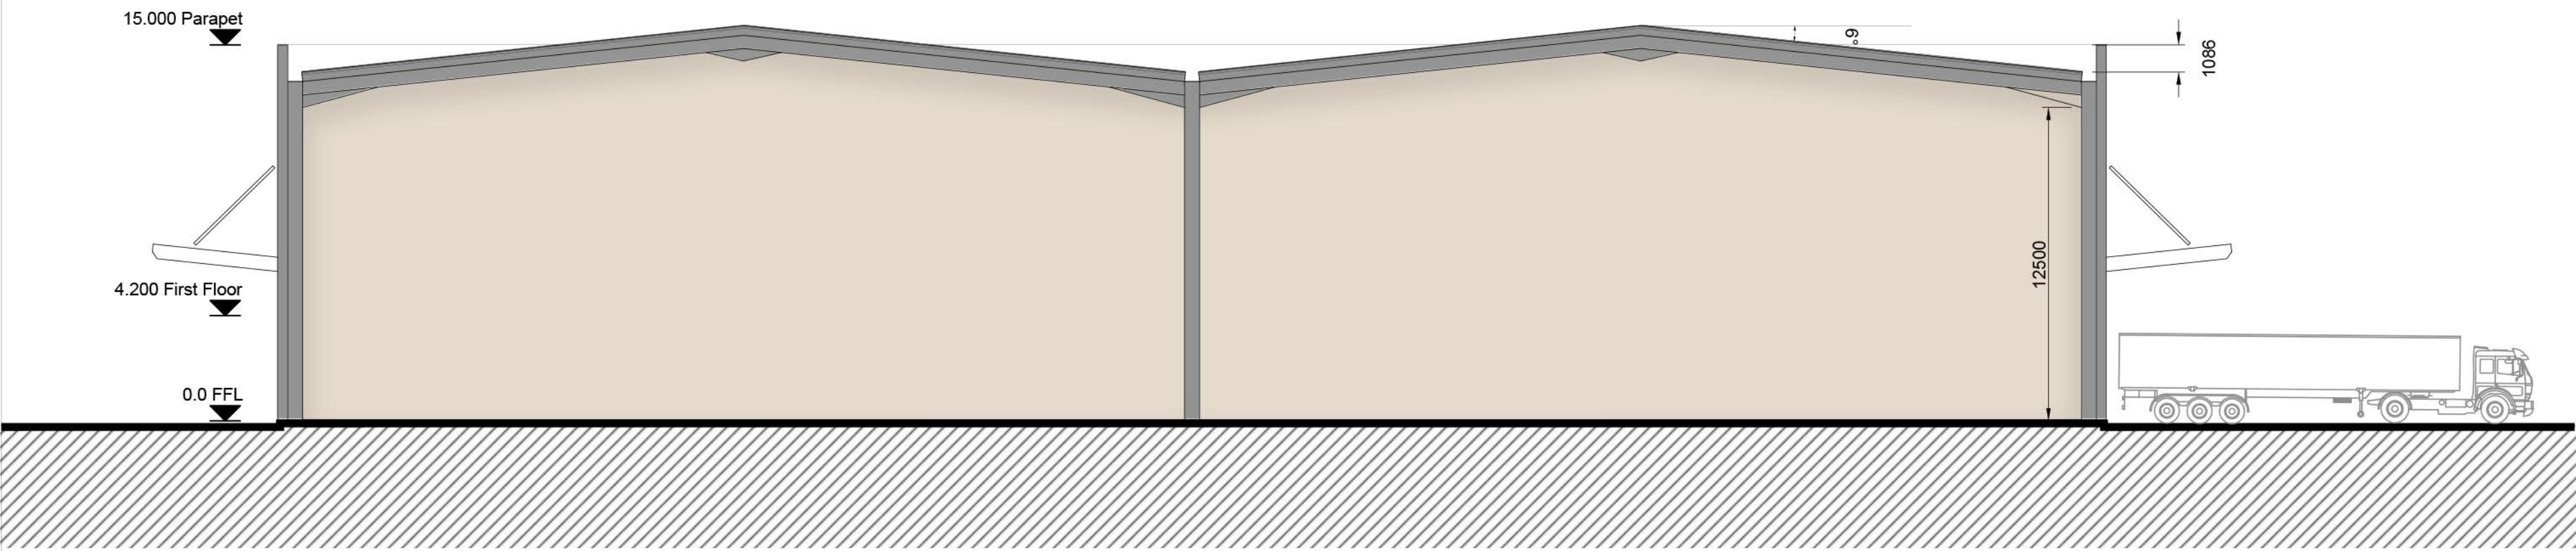

Indicative Section B-B
1:200

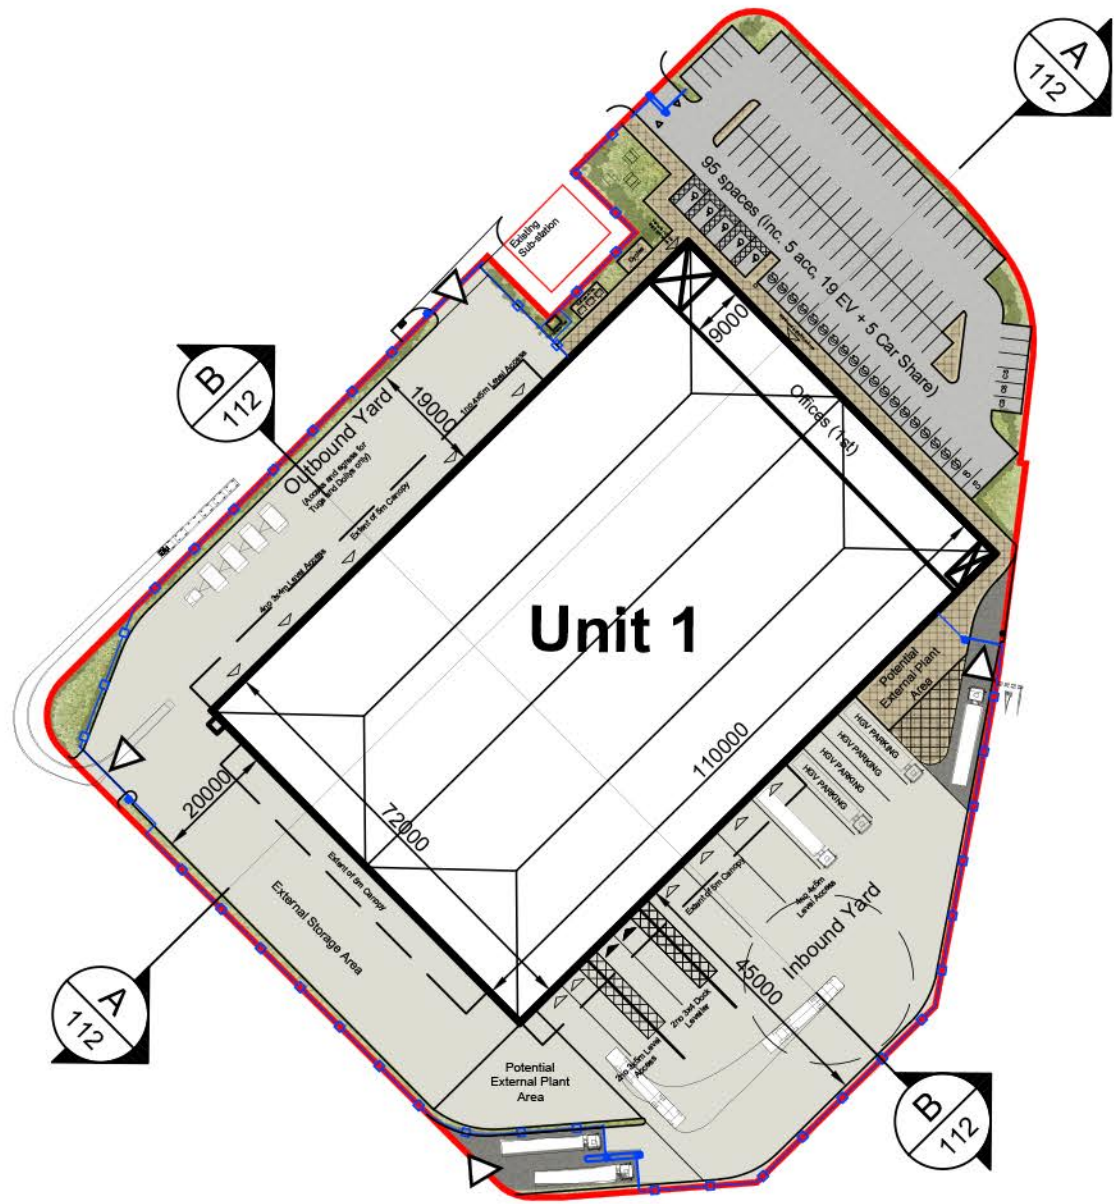

Key Plan
1:1250



P02	Updated Key Plan	CB	AM	13/11/23
P01	First Issue	LL	MJH	10/03/23
Rev	Description	By	Apr	Date

rps MAKING COMPLEX EASY

A TETRA TECH COMPANY

Sherwood House, Sherwood Avenue,
Newark, Nottinghamshire, NG24 1QQ
T:01636 605 700 E: rpsnewark@rpsgroup.com

Client



Project

Hangar 4, Manchester Airport

Title

Proposed Sections

RPS Project Number	Scale @ A1	Date Created
NK020993	1:200	14/02/23
Task Team Manager	Information Author	Task Information Manager
KRP	LL	MJH

Status	S2 (Suitable for Information)	Revision
Document Number	020993-RPS-SI-XX-DR-A-0112	P02
Project Code - Originator - VolSys - LevelLoc - Type - Role - Drawing Number		
rpsgroup.com		