

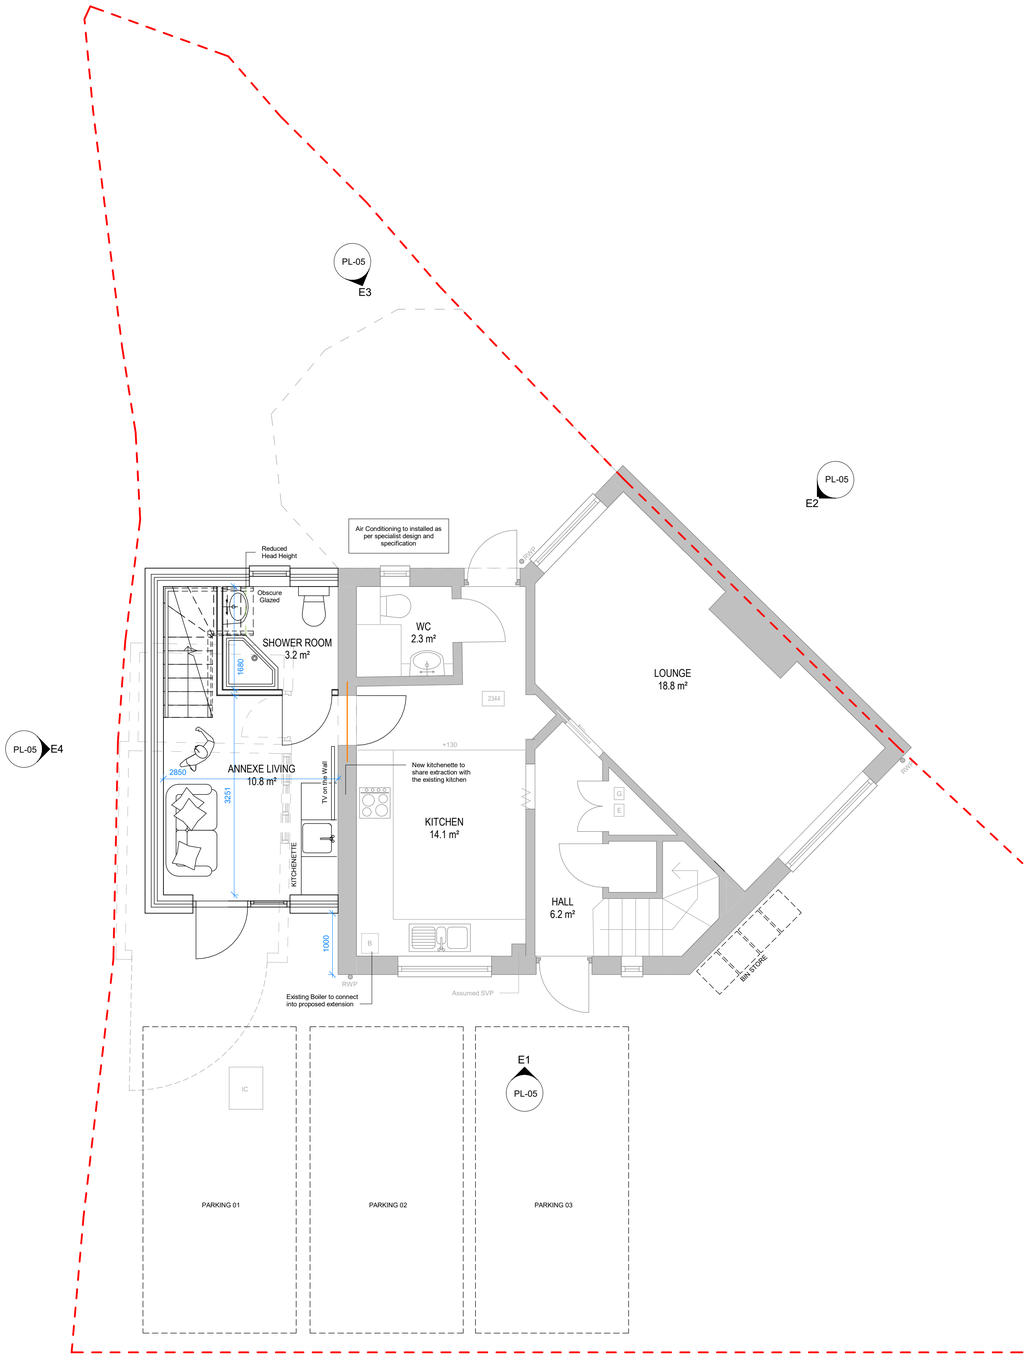


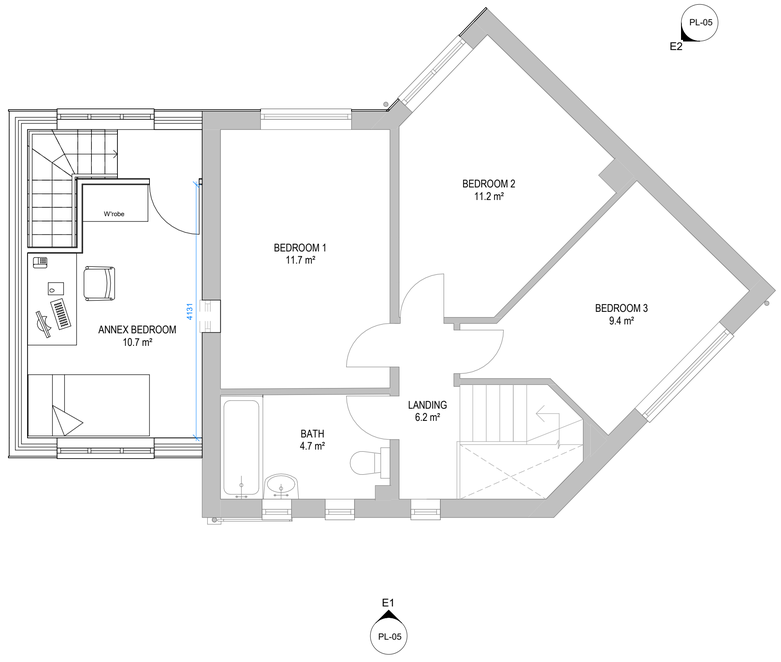

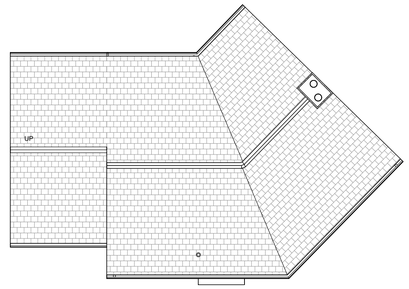

02 Proposed Roof Level
1 : 100

00 Proposed Ground Floor Level
1 : 50

01 Proposed First Floor Level
1 : 50

0m 1m 2m 3m 4m 5m

VISUAL SCALE 1:50 @ A1

N

Notes:

This drawing is copyright. Figured dimensions are to be followed in preference to scaled dimensions and particulars are to be taken from the actual work where possible. Any discrepancy must be reported to the architect immediately and before proceeding. If in doubt, ask.

rev	description	date
A	Revisions following Planning Officer comments	08.09.2023

Revision Schedule

Rev No: A

Drawn by: LNR

Project No:

DP2319

Project:

12 Austell Rd, Wythenshawe,
Manchester M22 0WN

Drawing Title:

Proposed Plans

Drawing No:

DP-2319- PL-04

Date:

08/09/2023

Scale:

As indicated @A1

Client:

Pricop

Architect:

DRAW PLAN®

Draw Plan Ltd - Suite 112, Newton House, Faraday Street,
Birchwood Park, Warrington, WA3 6FW

Telephone: 01925 648 422
Email: hello@drawplan.co.uk
Website: www.drawplan.co.uk