notes:

1. DO NOT SCALE FROM THIS DRAWING - USE FIGURED DIMENSIONS ONLY.
2. TO BE READ IN CONJUNCTION WITH ALL OTHER CONSULTANTS / SPECIALISTS DRAWINGS, REPORT ANY DISCREPANCIES BEFORE AFFECTED WORK COMMENCES.
3. ALL SETTING OUT DIMENSIONS TO BE CHECKED ON SITE BY CONTRACTOR BEFORE WORK COMMENCES.

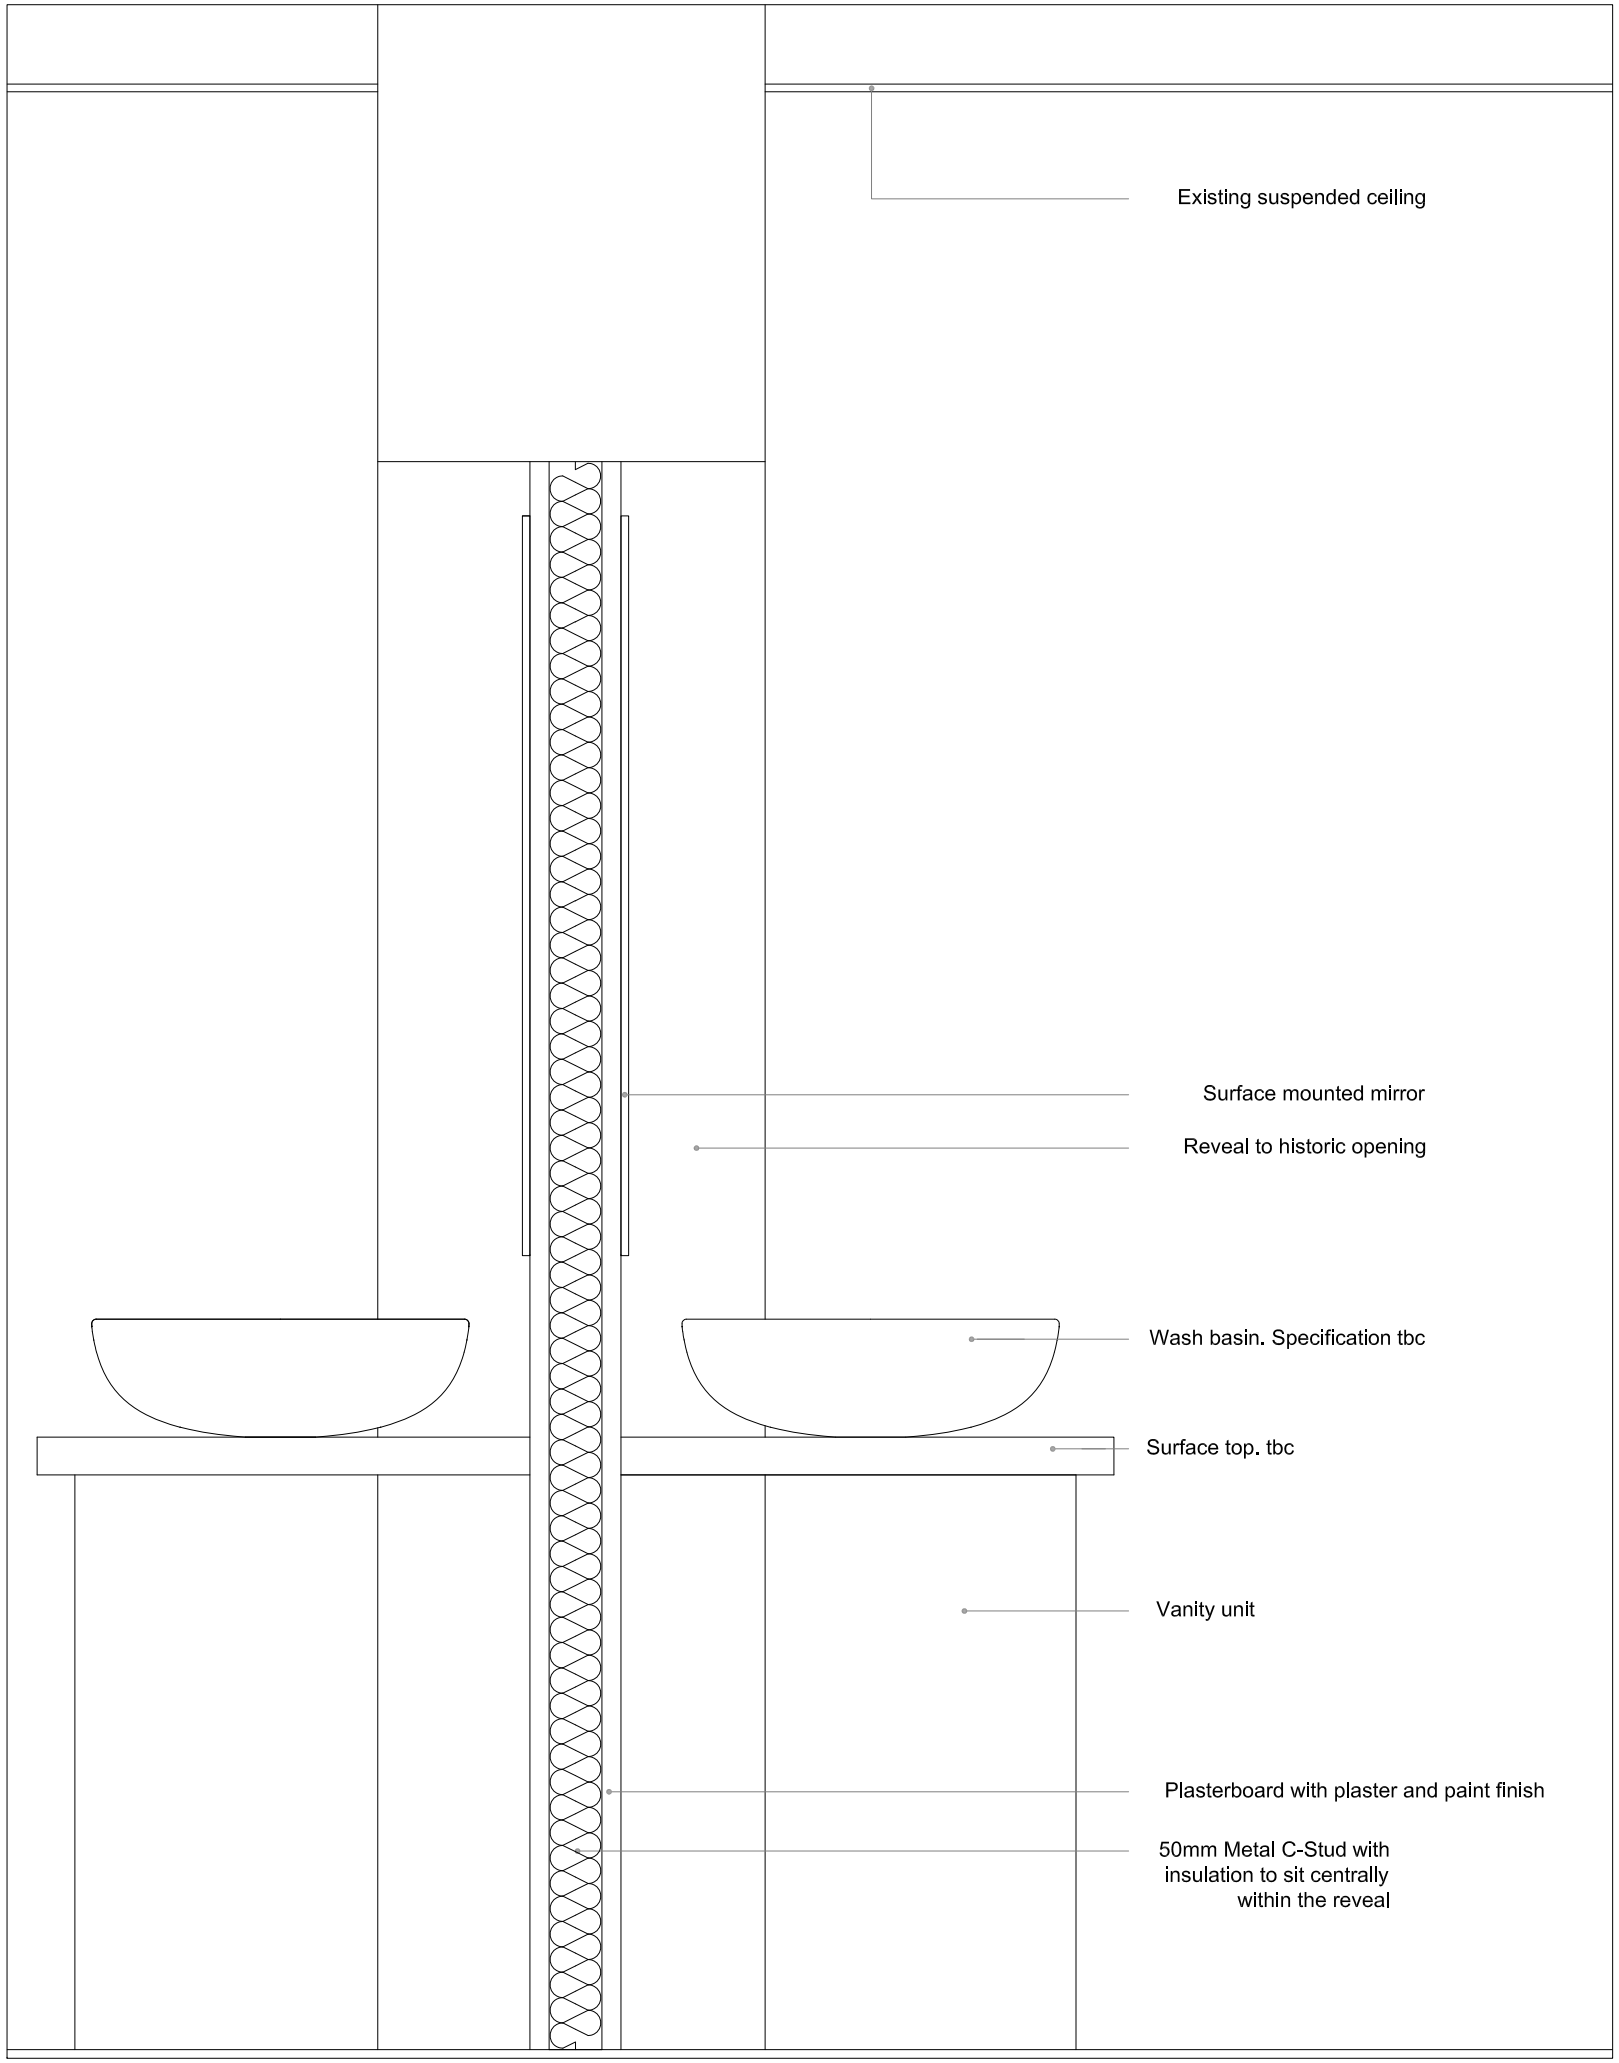

DETAIL A-A
SCALE 1:20

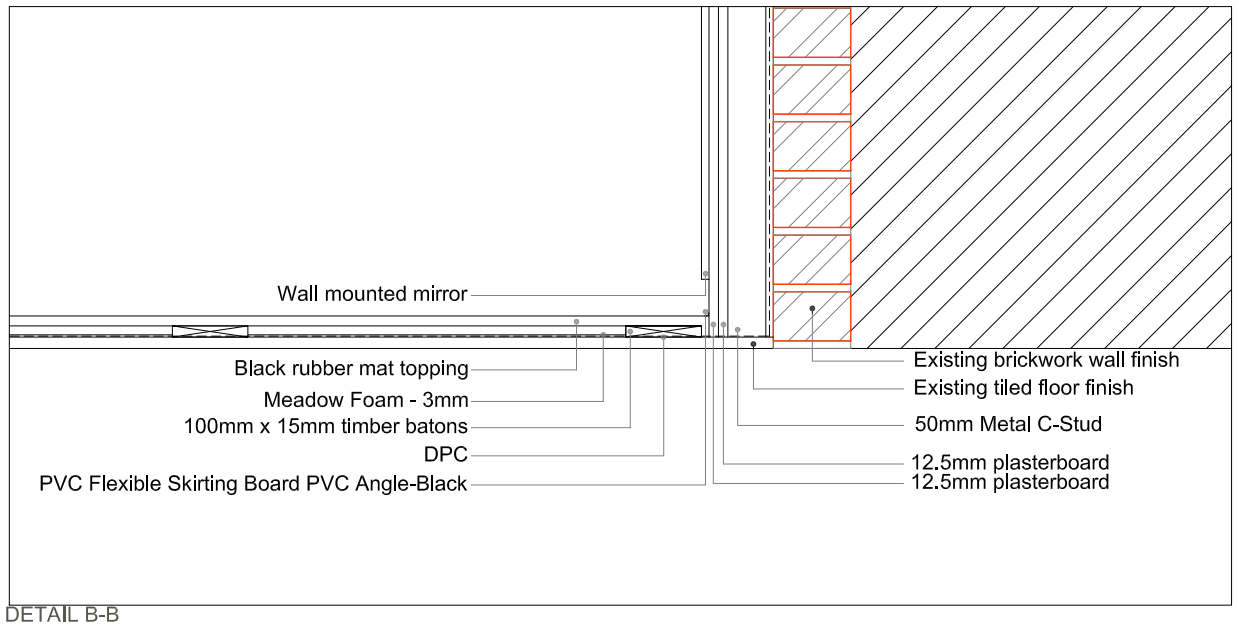

DETAIL B-B
SCALE 1:10

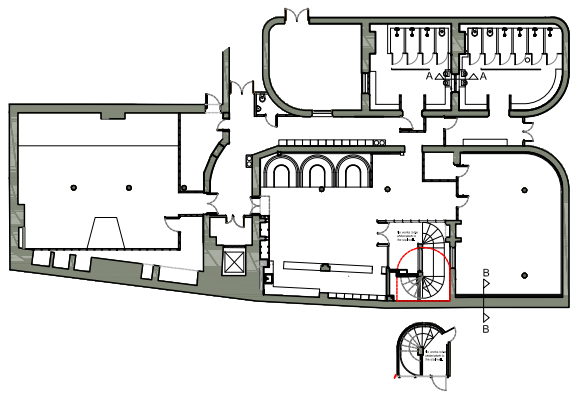

KEY PLAN
SCALE 1:500

N

0 0.5 1 1.5 2 2.5

REVISIONS	A Details for Planning
DATE; DRAWN; CHECK	01/11/2023 SGi LM

CLIENT	Ryde Studios
PROJECT	BAA-Barton Arcade
TITLE	Wall and Floor Details
NUMBER	BAA-SEV-XX-00-DR-A-04001
REVISION	A
STATUS	Planning
SCALE	Varies @ A3
DATE	01/11/2023
DRAWN BY	SGi
CHECKED BY	LM

seven.
SEVENARCHITECTURE.CO.UK

Studios at :

61 Oxford Street,
MANCHESTER, M1 6EQ
t : 0161 236 5655

Clarendon House, Victoria Avenue,
HARROGATE, HG1 1DY
t : 01423 709 807

Galeri 6, Doc Fictoria,
CAERNARFON, LL55 1SQ
t: 01286 685 253

24 Greville Street, **LONDON,**
EC1N 8SS
t : 0203 036 0691