



Existing View 1

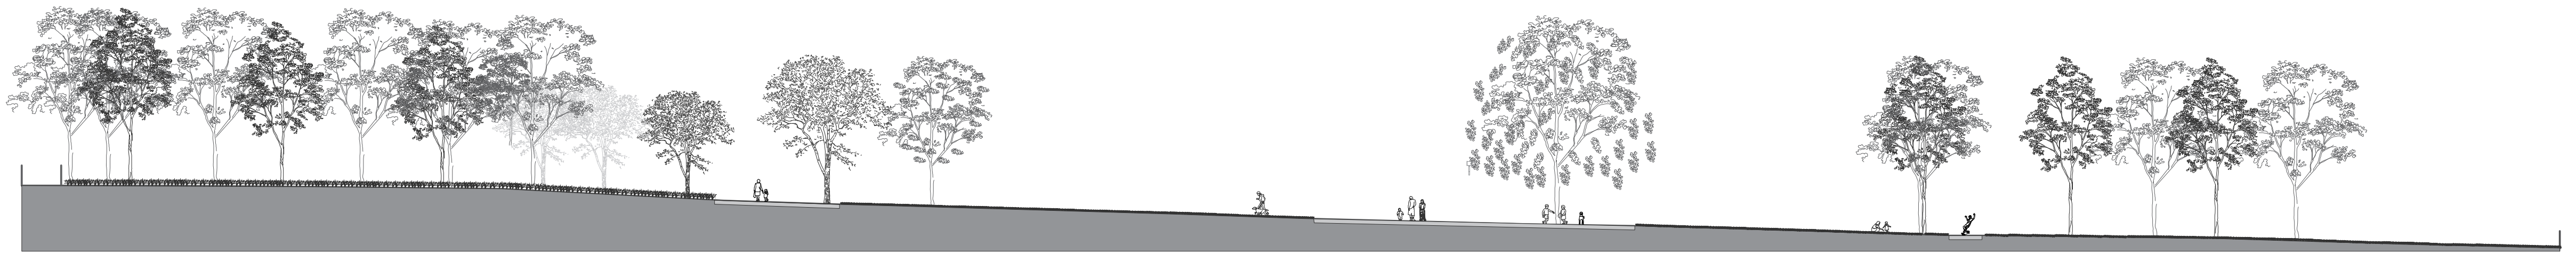

A A'

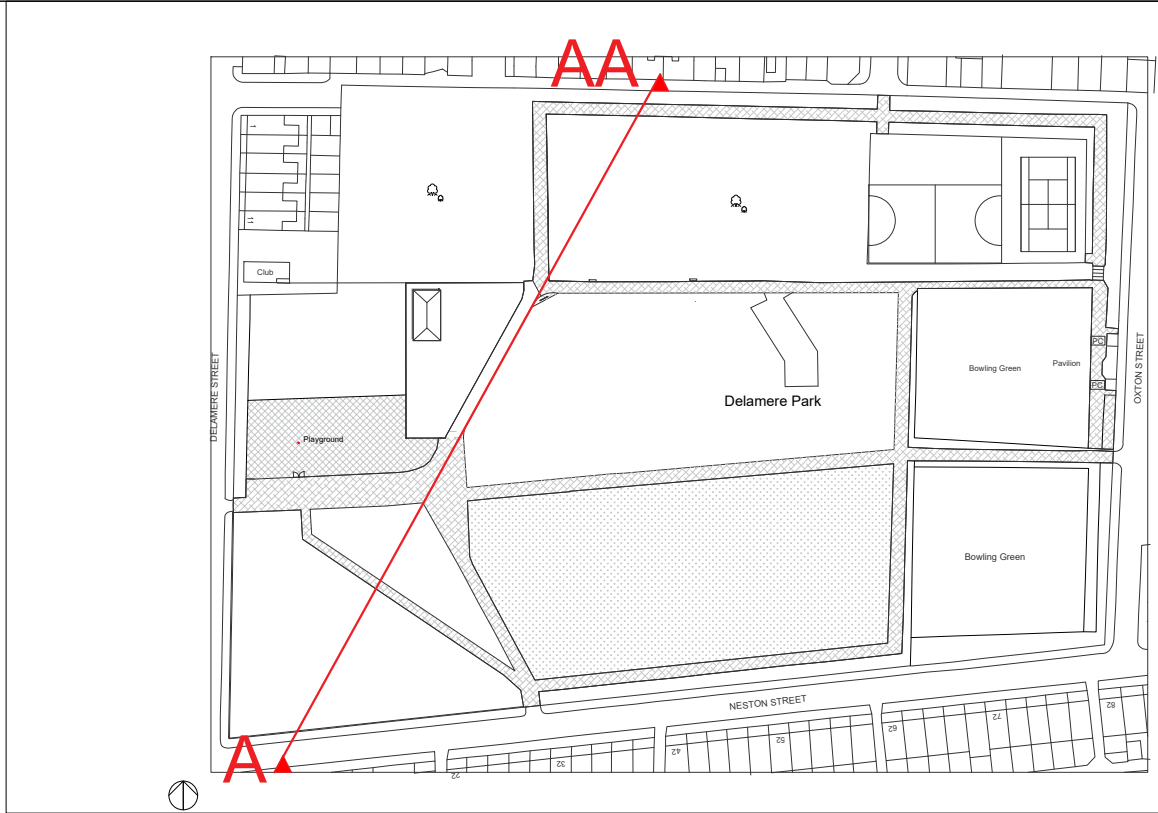


- GENERAL NOTES:
1. DO NOT SCALE FROM THIS DRAWING. DIMENSIONS GOVERN.
 2. ALL DIMENSIONS ARE IN METRES UNLESS NOTED OTHERWISE.
 3. ALL DIMENSIONS SHALL BE VERIFIED ON SITE BEFORE PROCEEDING WITH THE WORK.
 4. EILD AND ASSOCIATES SHALL BE NOTIFIED IN WRITING OF ANY DISCREPANCIES.
 5. ALL DIMENSIONS ARE NOMINAL DIMENSIONS.
 6. EILD AND ASSOCIATES ACCEPT NO LIABILITY FOR ANY EXPENSE LOSS OR DAMAGE OF WHATEVER NATURE AND HOWEVER ARISING FROM ANY VARIATION MADE TO THIS DRAWING OR IN THE EXECUTION OF THE WORK TO WHICH HAS NOT BEEN REFERRED TO THEM AND PRIOR APPROVAL OBTAINED.

Proposed View 1



A A'

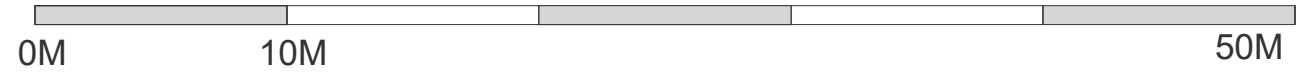

Rev	Date	Description	Dm	Chk
-----	------	-------------	----	-----

CLIENT
Max Trax



elsiejoland@hotmail.co.uk
elsiejoland.com
07931 196612



PROJECT
MAX TRAX
Delamere Park

DRAWING TITLE
ELEVATION 1

STATUS
PLANNING

DRAWN BY	DATE	SCALE	CHECKED
EJ	16/08/2023	As Shown	EJ

JOB NO.	DRAWING NO.	REV.
P728	EJLD_P728_PL_L208	