




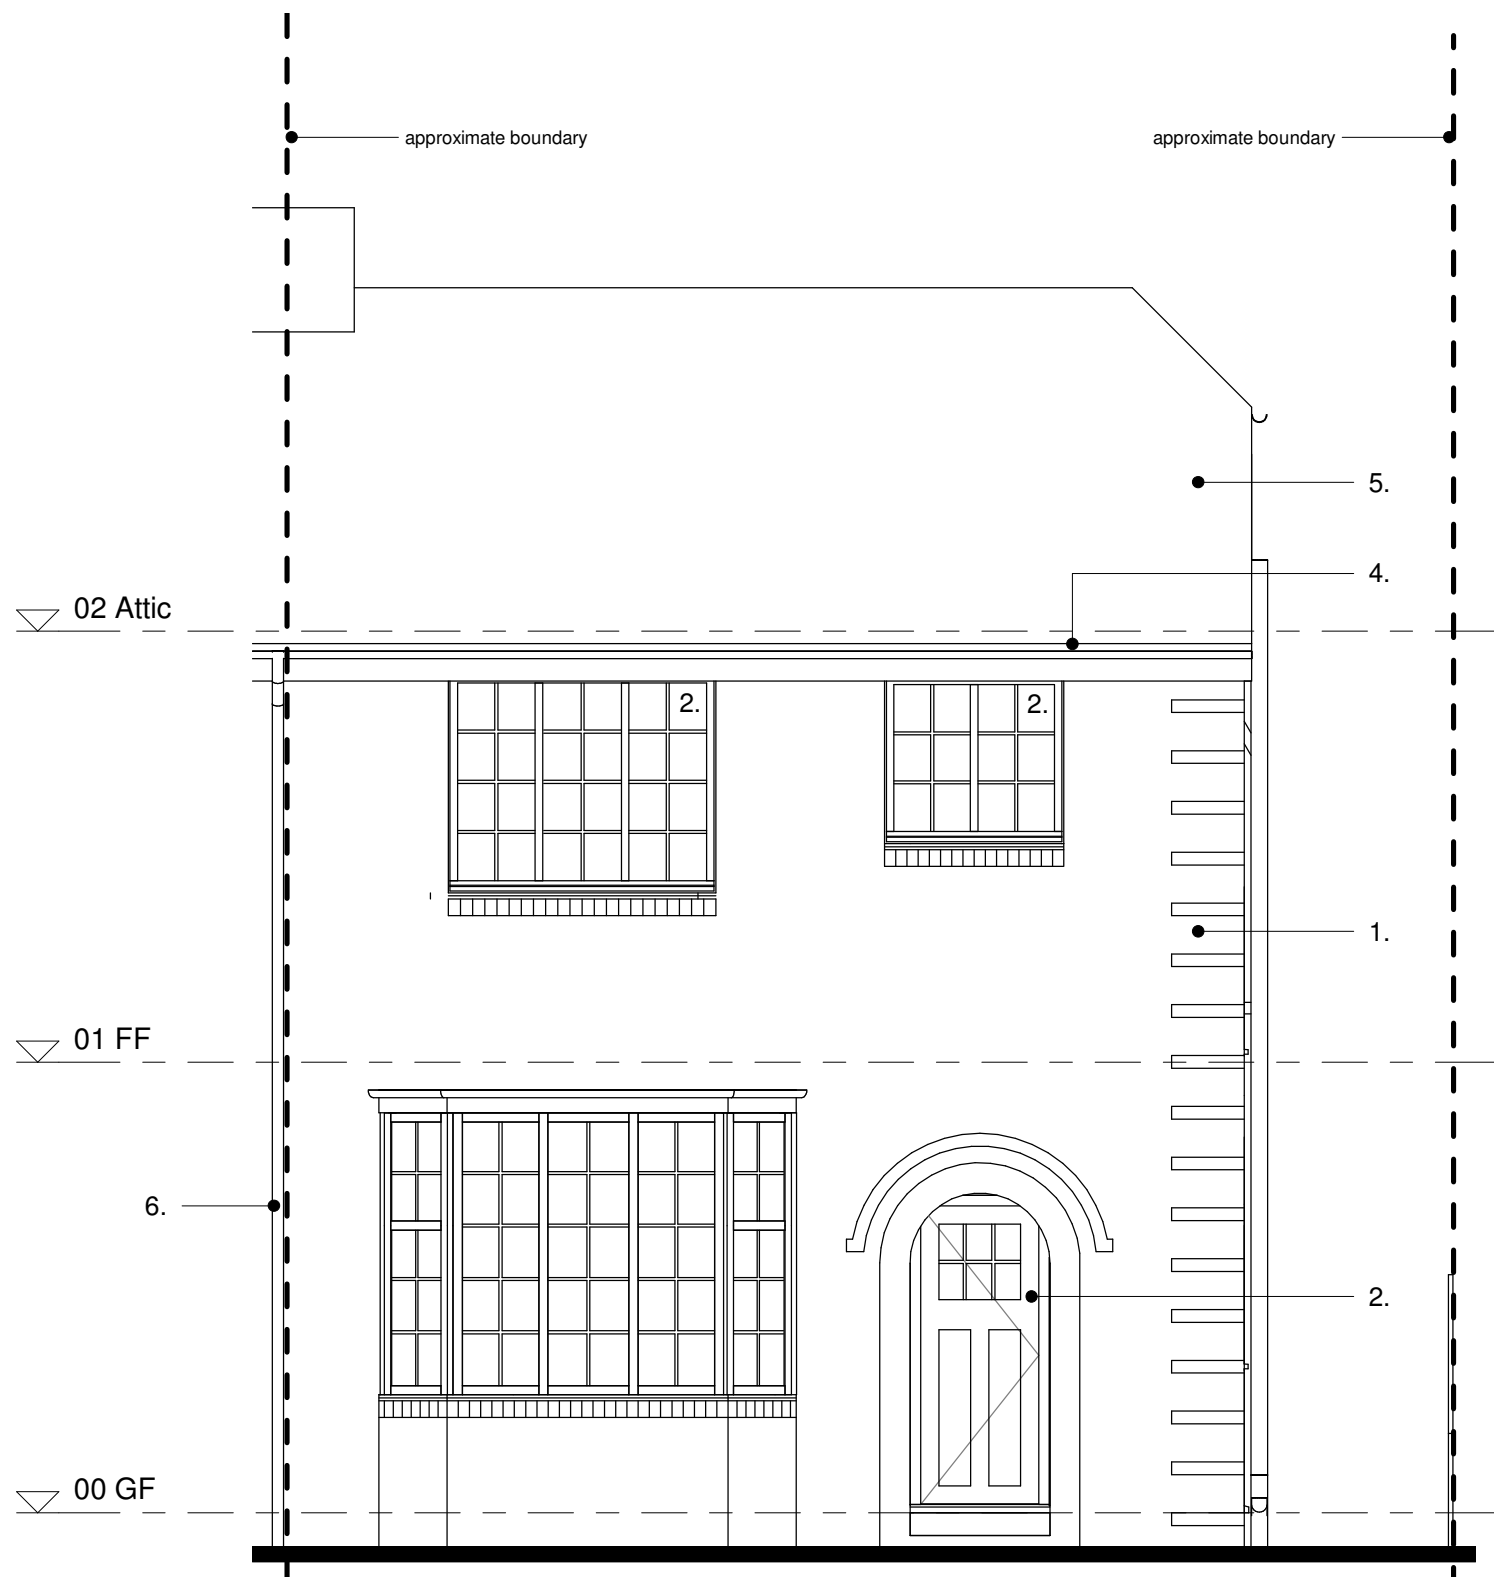


E1
scale 1 : 50

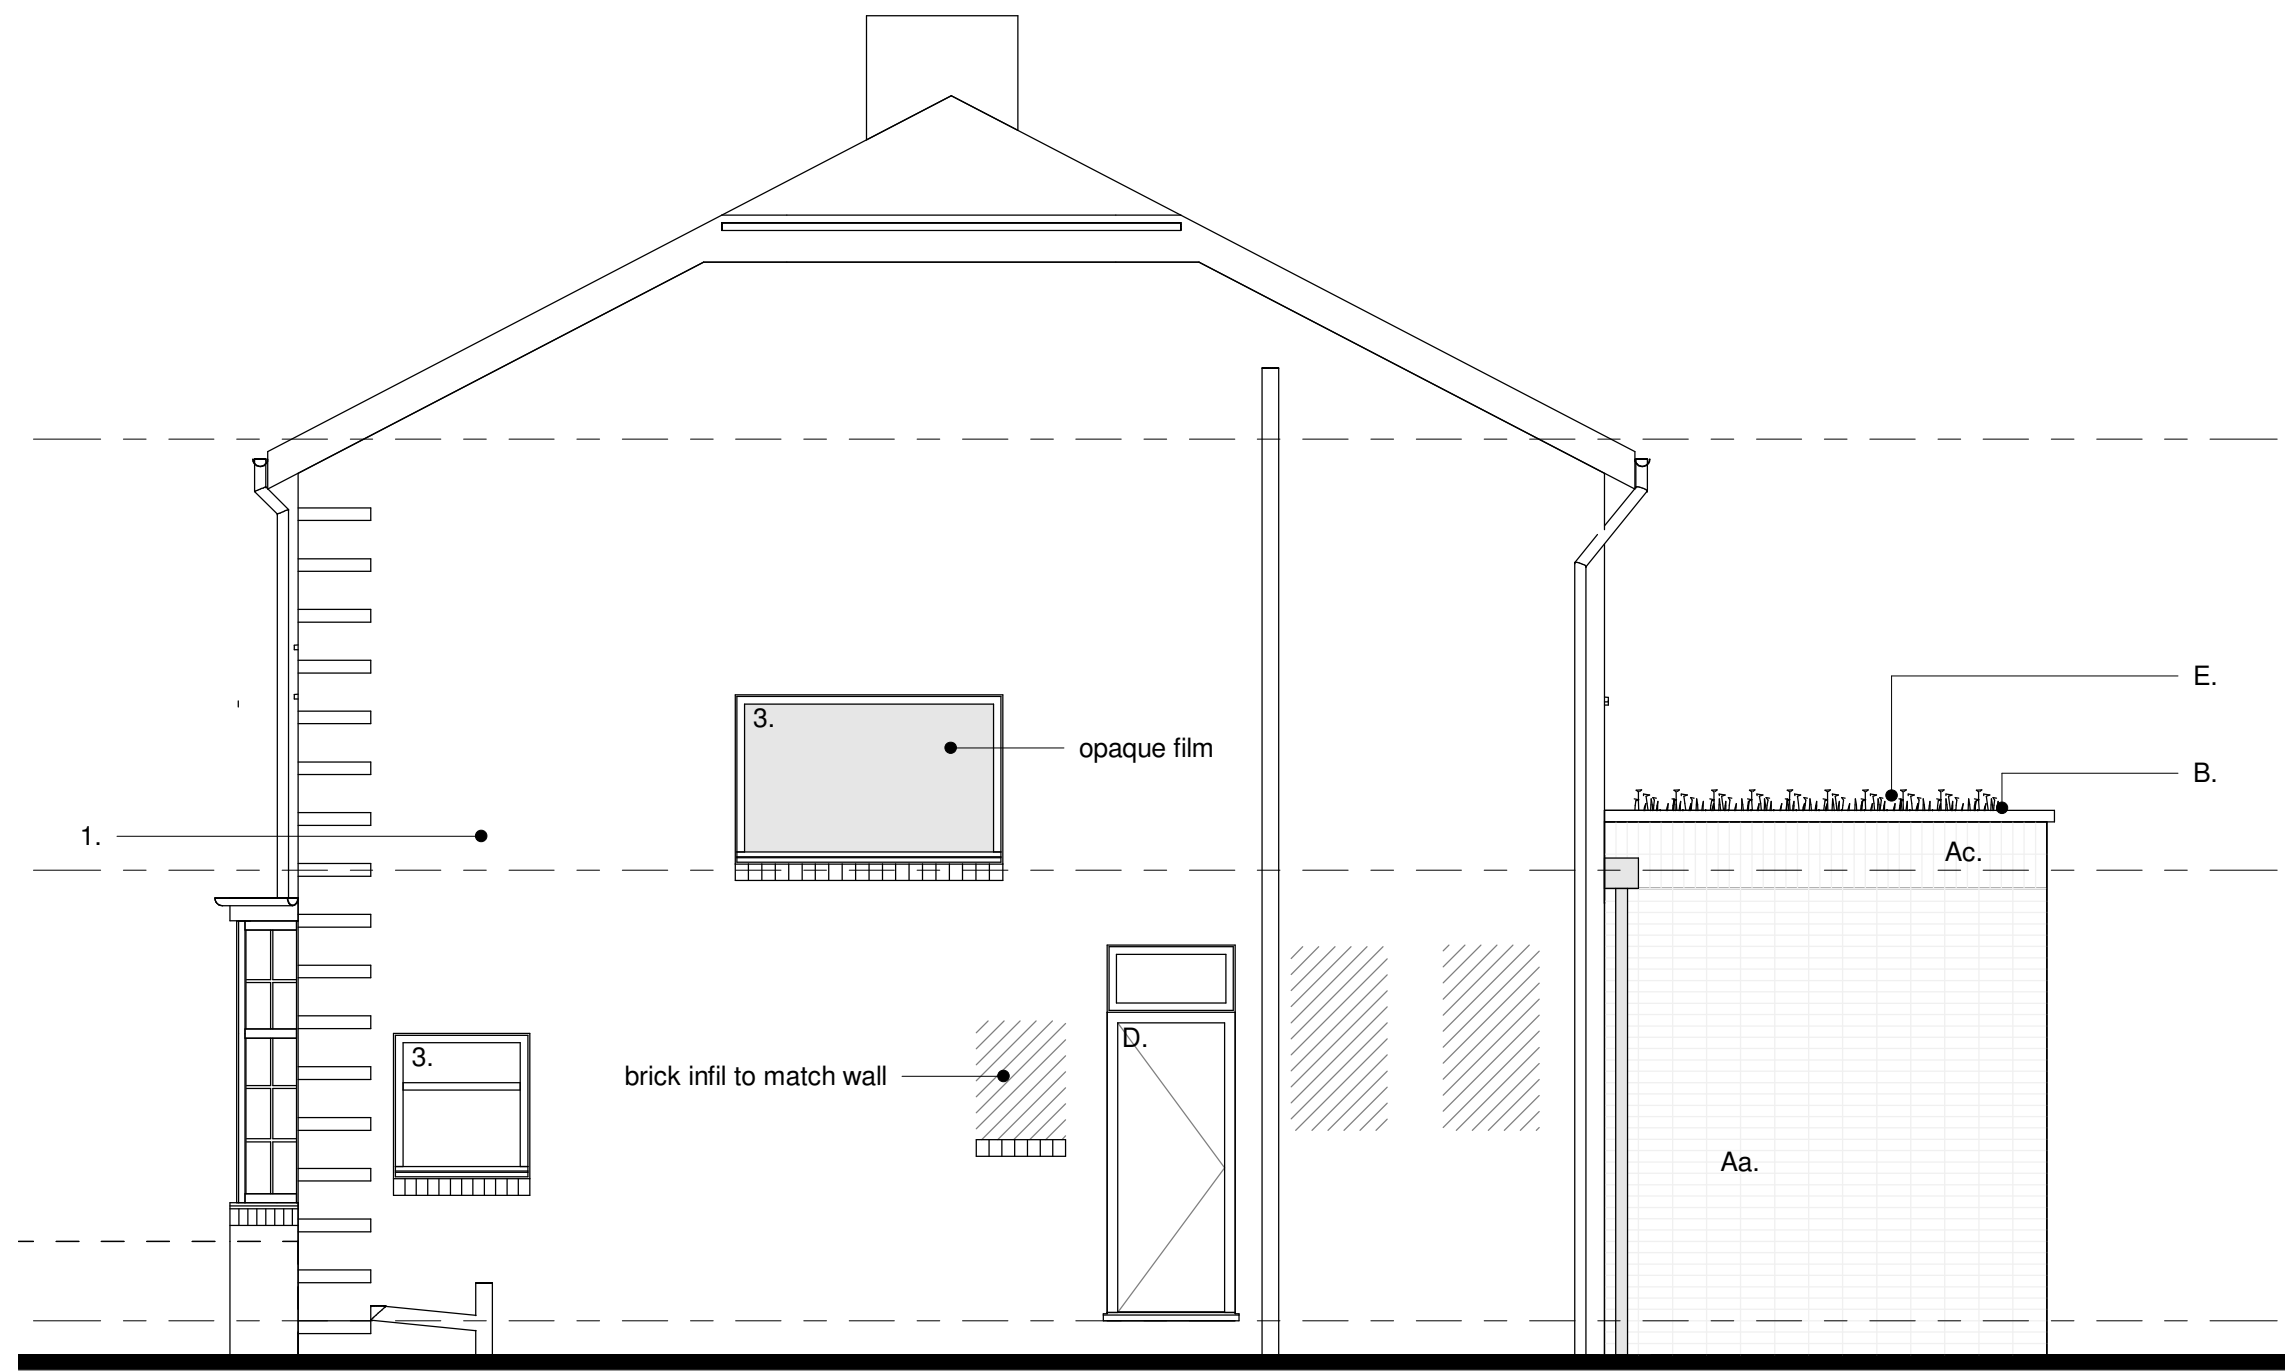

E2
scale 1 : 50

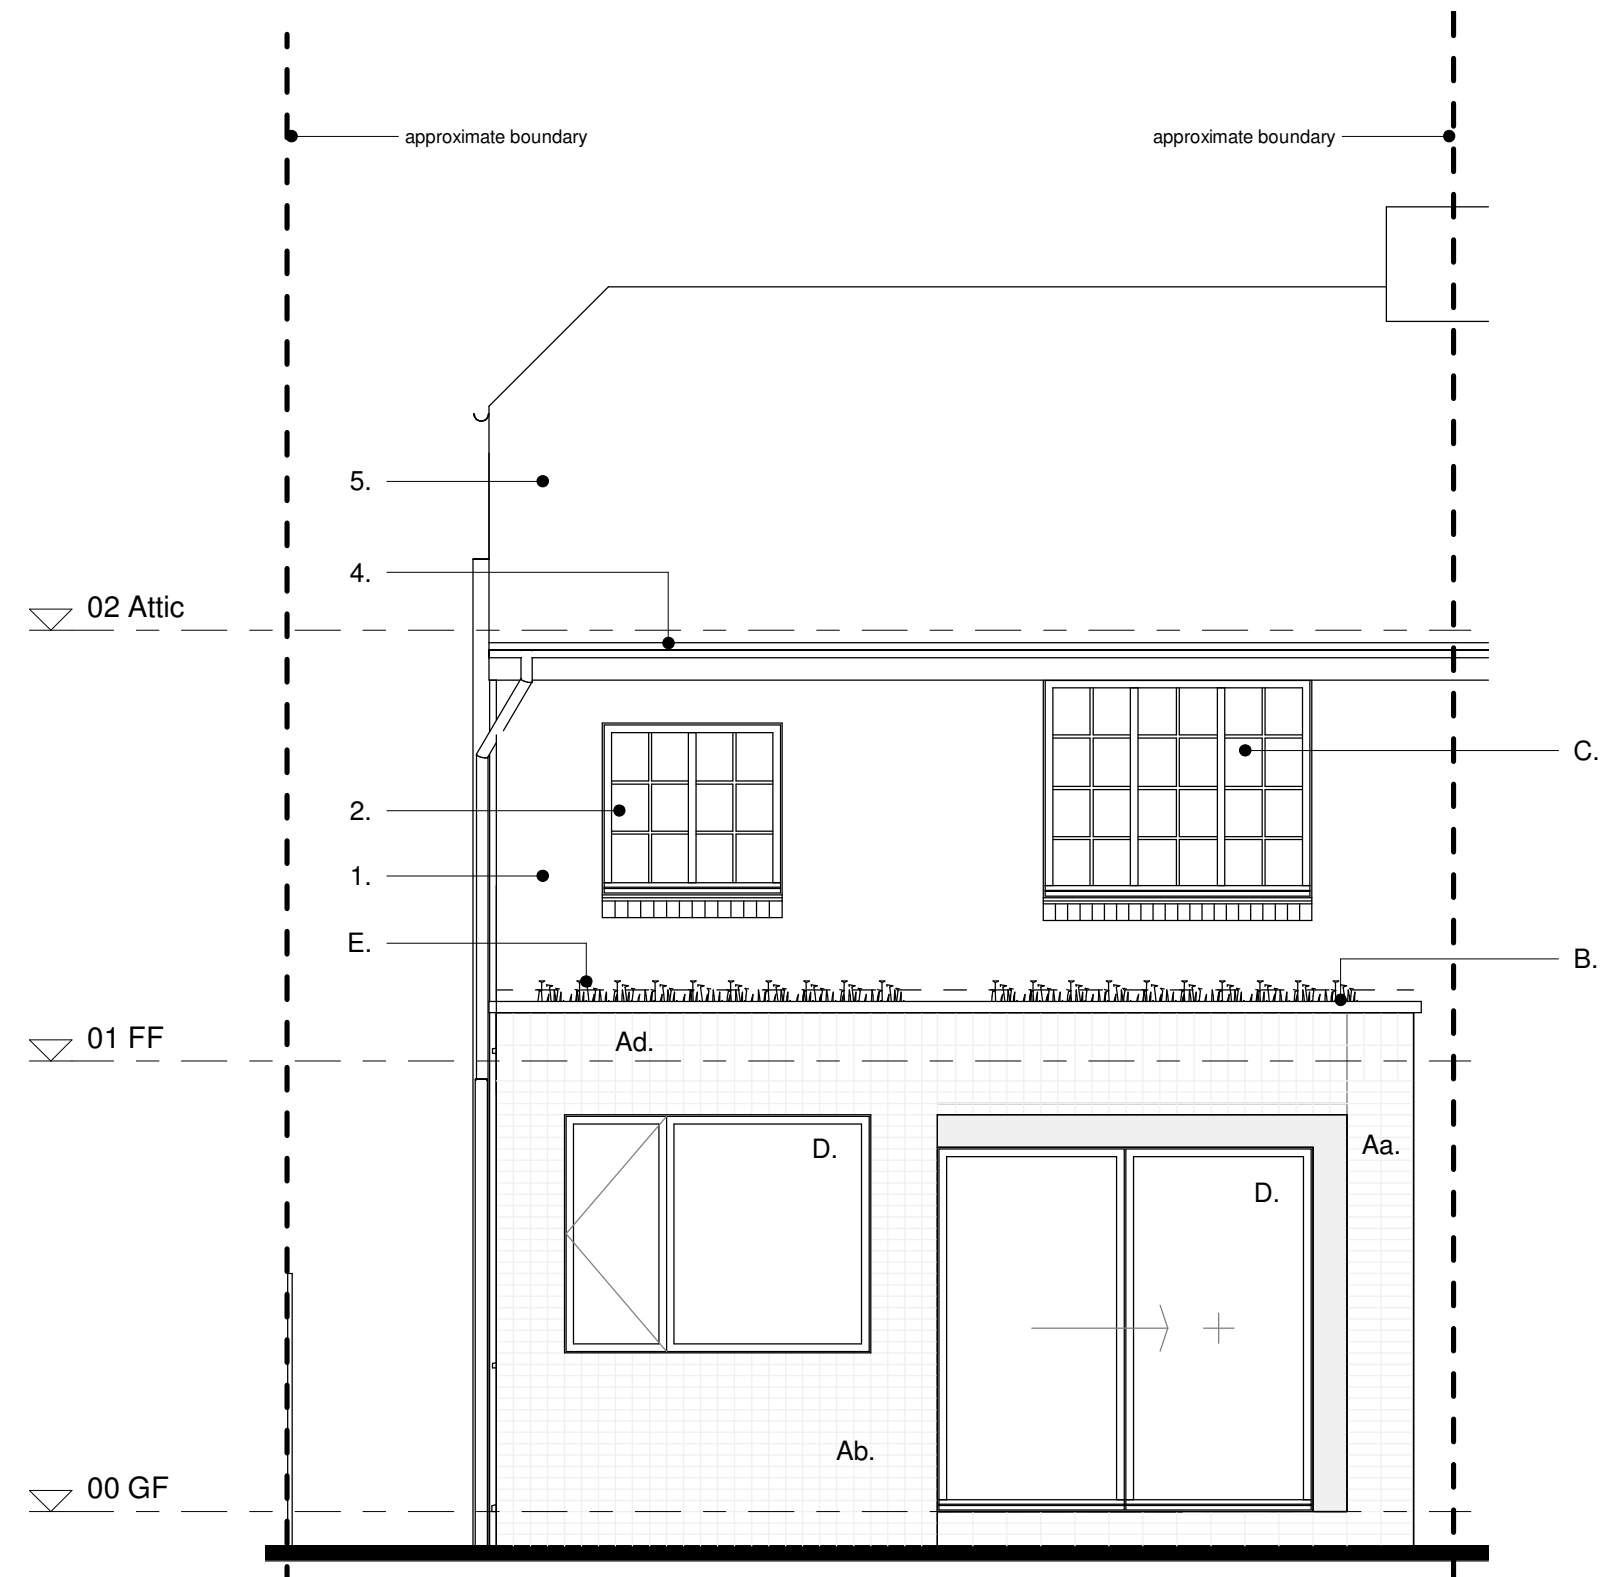

E3
scale 1 : 50

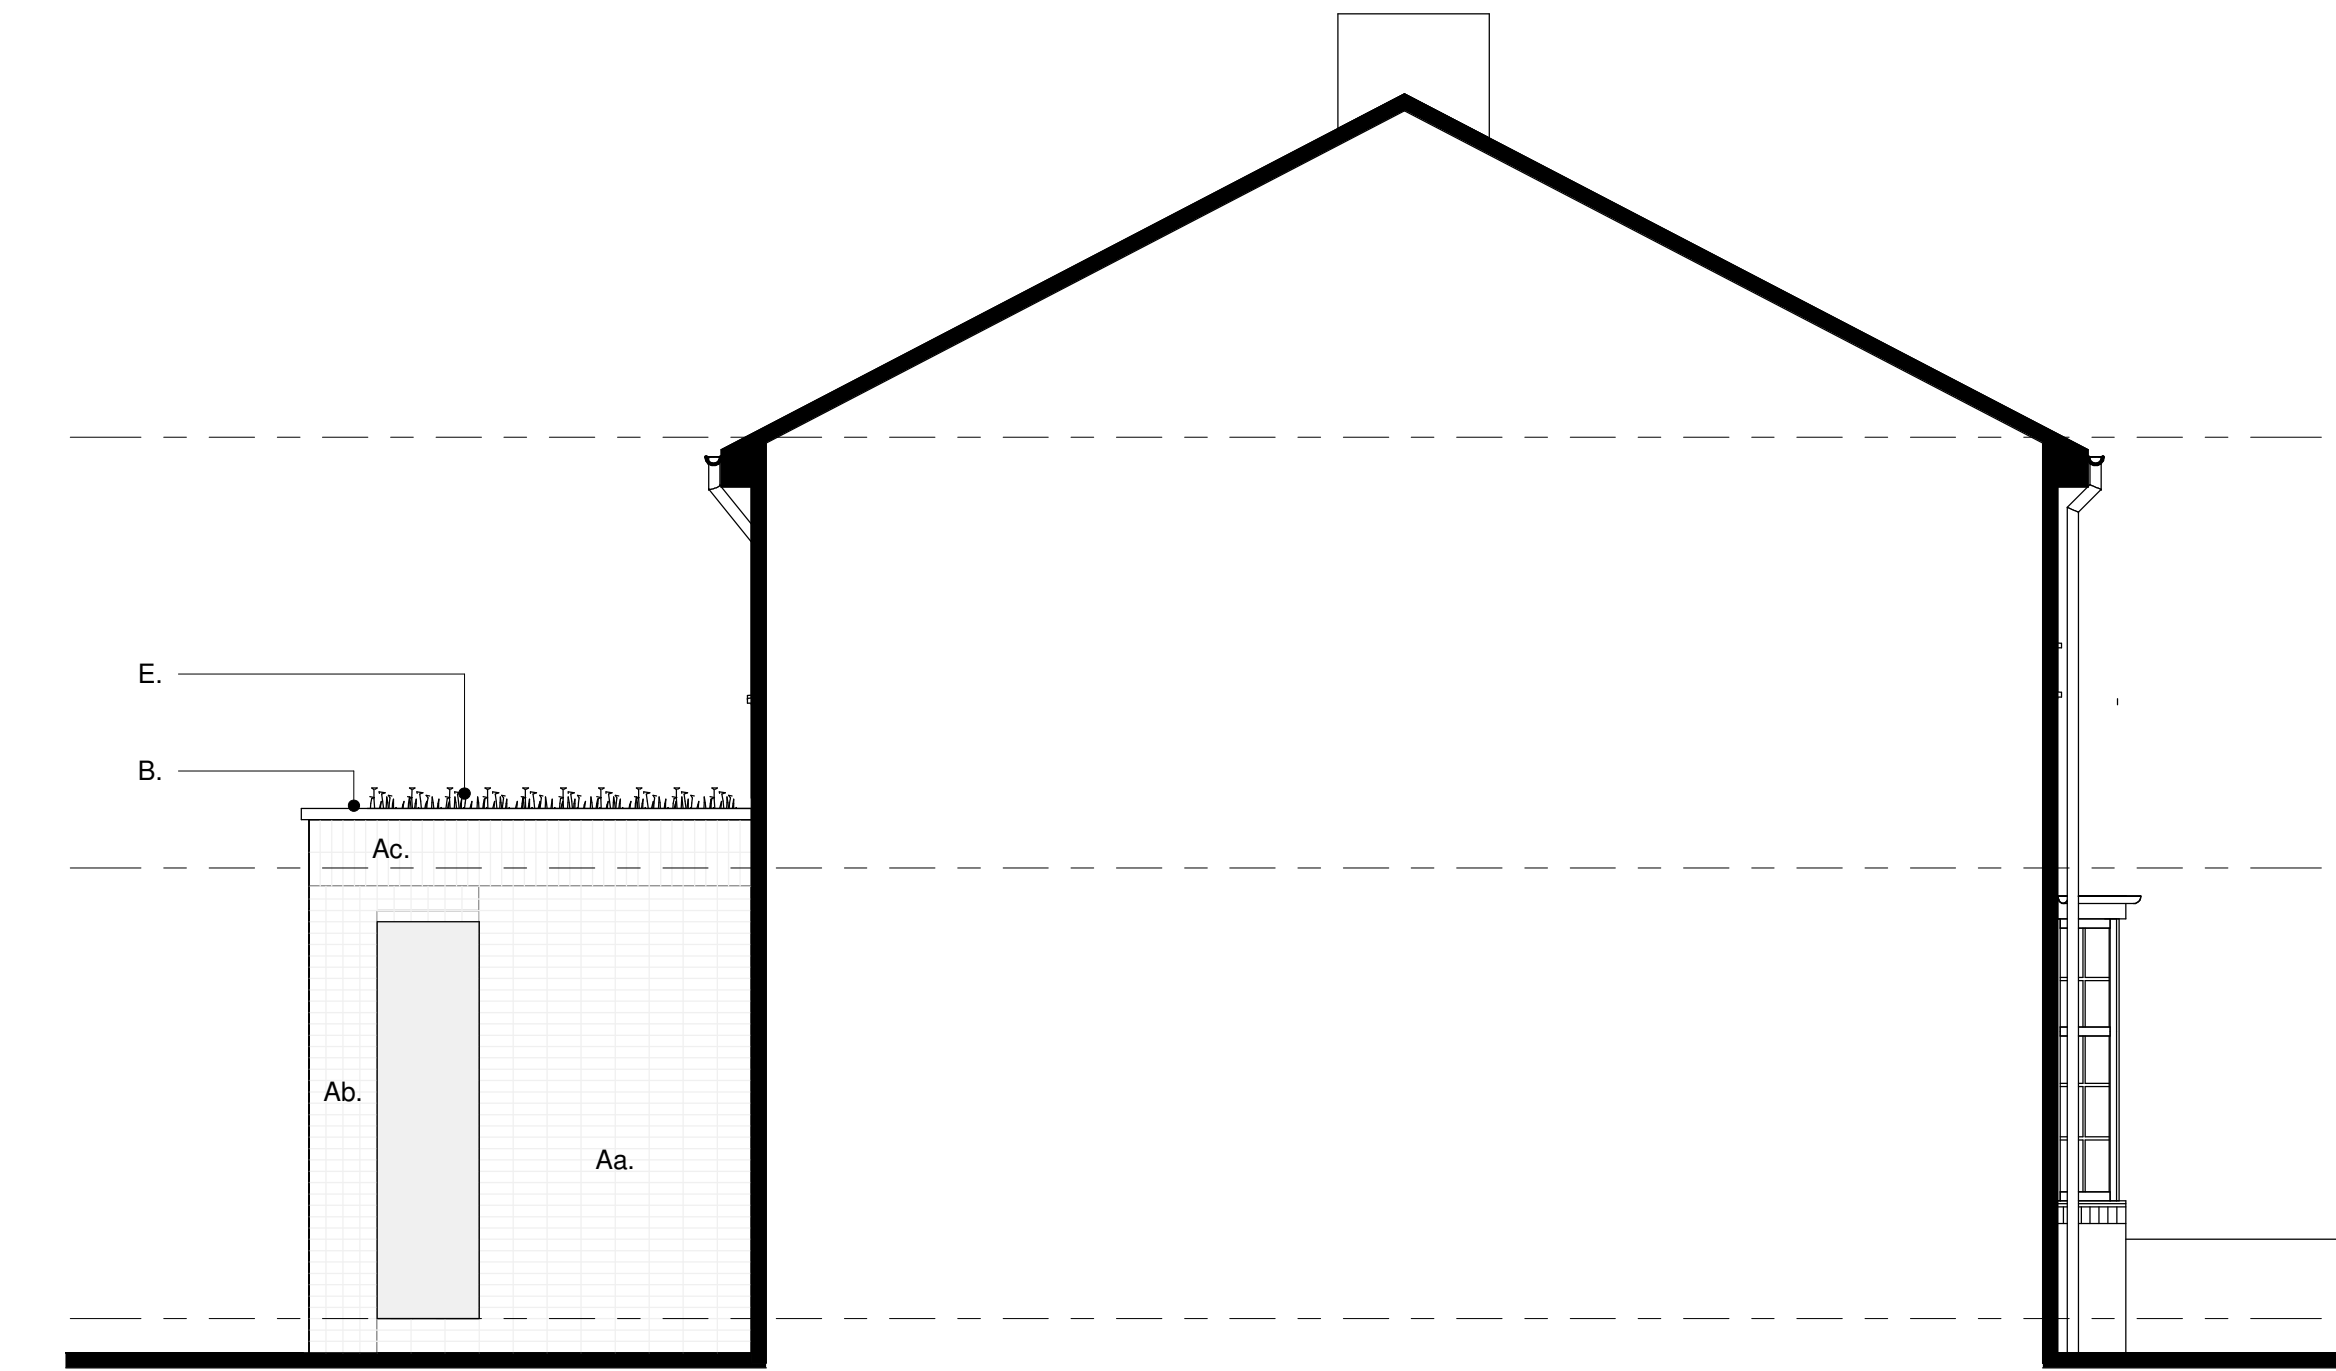

E4
scale 1 : 50

0 1 2 3m
Scale 1:50

John Wood Architect

m. 07749 518209 | e. john@johnwoodarchitect.co.uk | w. johnwoodarchitect.co.uk

1296 7 Malton Avenue
004 -P1 Proposed Elevations
06/11/2023 scales shown @ A1

Legend.
Existing.
1. Brick, red;
2. Timber windows/doors, white;
3. UPVC windows/doors, white;
4. Timber fascia & soffit, black;
5. Natural slate;
6. Plastic / cast iron rainwater goods, black.

Proposed.
A. Brick, buff;
a. Stretcher / Stack Bond
b. Header / Stack Bond
c. Soldier Course / Standard
d. Soldier Course / Back Face
B. Reconstituted stone parapet;
C. Timber windows (to match existing), white;
D. Aluminum windows/doors, black;
E. Green roof.

Notes.
All dimensions & levels show design intent. Survey has been carried out for drafting purposes only.
Critical dimensions should be site measured.
Dimensions are shown to finished face of walls or edges of structural opening unless otherwise noted.
S.O. denotes structural opening size;
(e) denotes existing dimension to be confirmed on site;
Dimensions shown in grey are nominal - to be confirmed on site and must not be used for setting out.