



PROPOSED ATM PLAN 1:20 @ A1

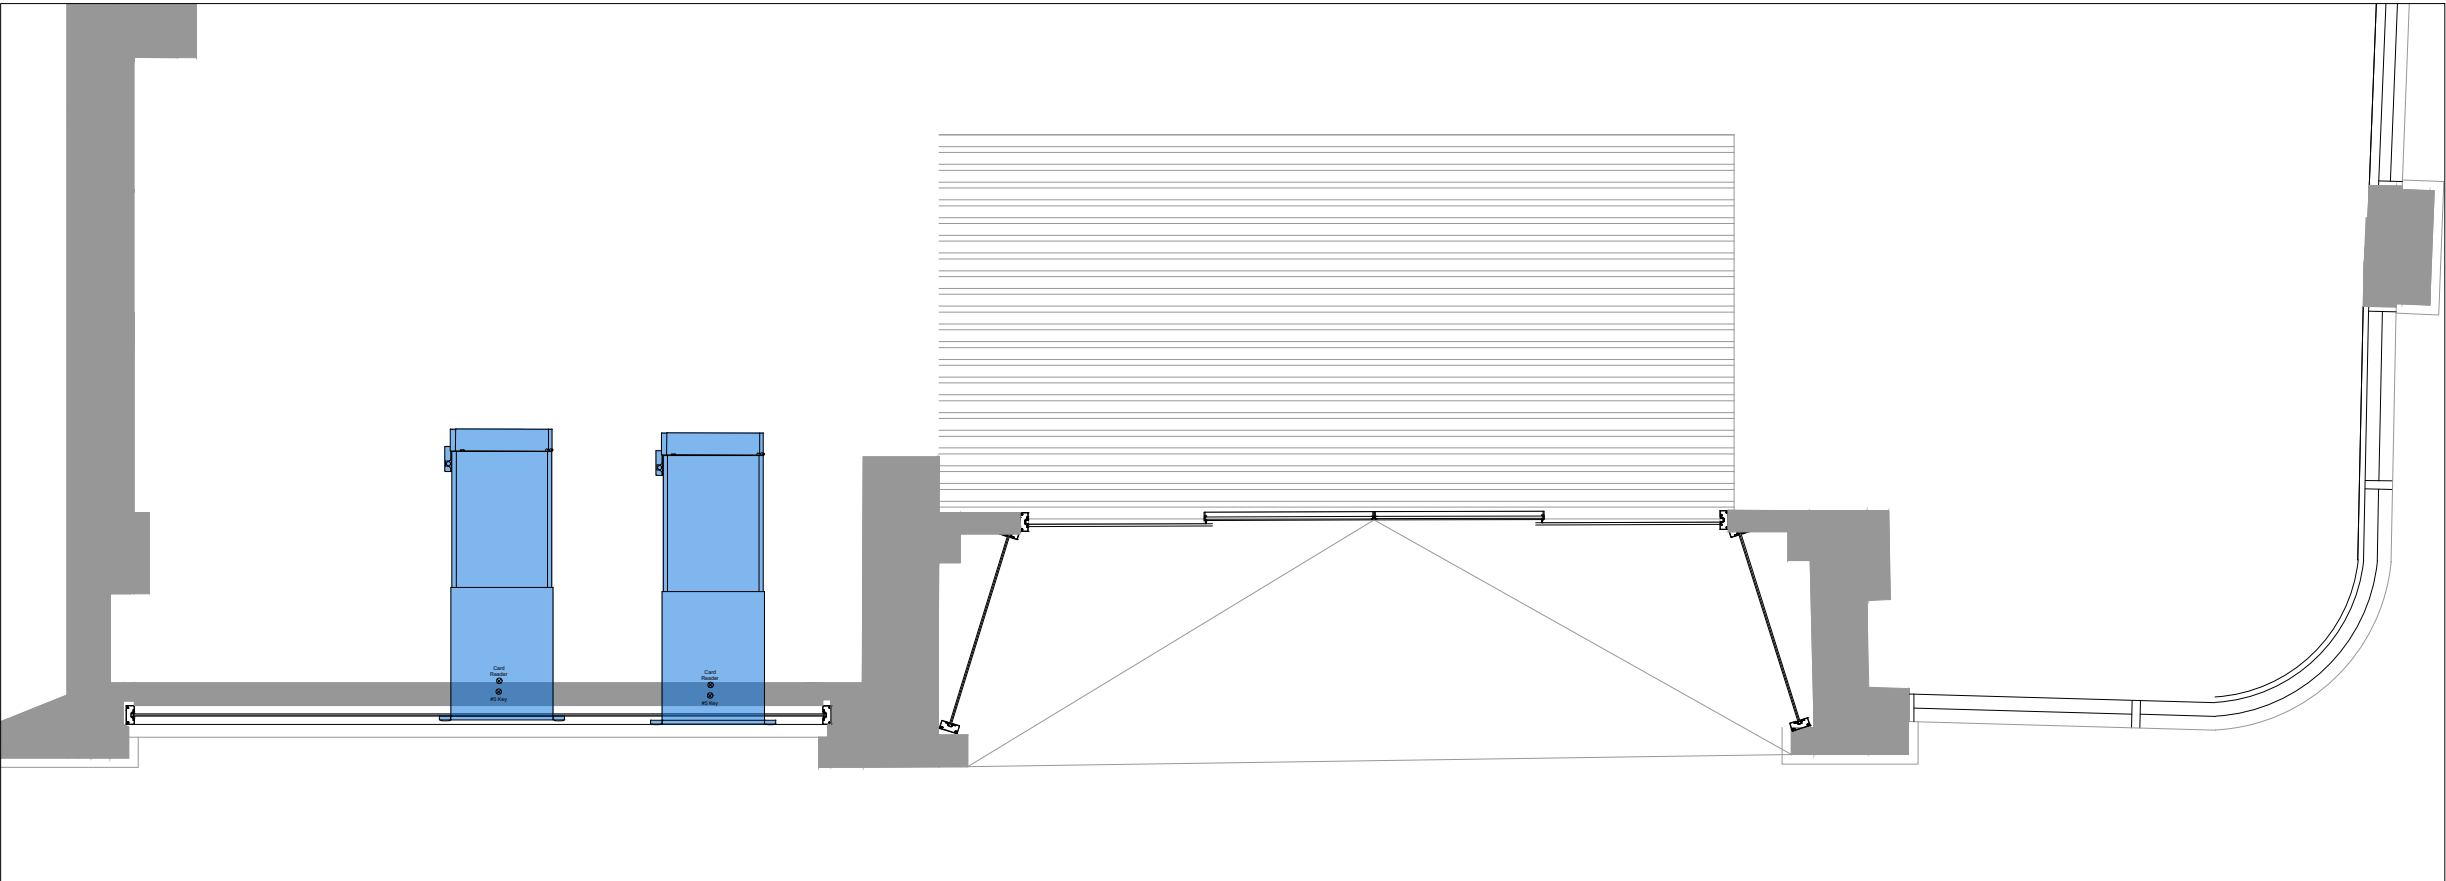

- LEGEND**
- SELF SERVICE MACHINE/ EQUIPMENT/FURNITURE BEING REMOVED
 - SELF SERVICE MACHINE/ EQUIPMENT/FURNITURE BEING RELOCATED
 - SELF SERVICE MACHINE/ EQUIPMENT/FURNITURE BEING INSTALLED
 - AREA OF REQUIRED ADJUSTMENT (EXISTING / PROPOSED)

MARKETING ITEMS (EXTERNAL)

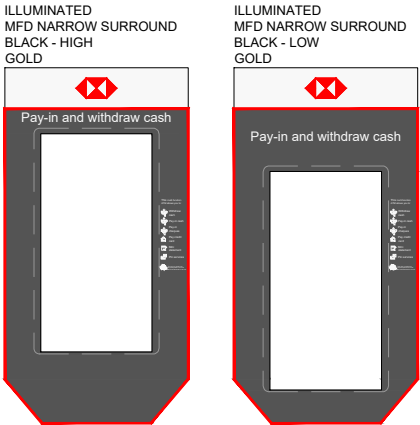

PROPOSED ATM ELEVATION 1:20 @ A1



REFER TO PR01-PL1
FOR SCOPE OF WORKS.

PUBLIC

Notes:	Rev	Date	Notes	Rev	Date	Notes
Copyright of this drawing is reserved by AXIS Architecture and issued on the condition that it is not copied, reproduced or disclosed to any third party either wholly or in part without the consent in writing of AXIS Architecture.						
The contractor must verify all dimensions on site before making shop drawings or commencing work of any kind. No dimensions to be scaled from this drawing.						
 RESIDUAL RISK Wherever possible unnecessary risk is designed out of these proposals. Where residual risk remains this is assessed and identified on the relevant drawings with this symbol. Refer to the note and the relevant measures in the Health + Safety documentation						

Client Corporate Real Estate	Project Manchester St Anns SSIP	Title Proposed Plans, Elevations & Sections Ground Floor External Machine Detail
Status PLANNING DRAWING	Scale A1 1:20	A3 1:40
AXIS Architecture and Design Ltd, Talbot Chambers, 2-6 North Church Street, Sheffield, S1 2DH.	Date 06/09/21	Drawn LJR
tel: +44(0)114 2490944 fax: +44(0)114 2490966 www.axis-architecture.com designed@axis-architecture.com	Checked RAS	Job No. 27637-596-PR03-PL1
		Revision *
		