


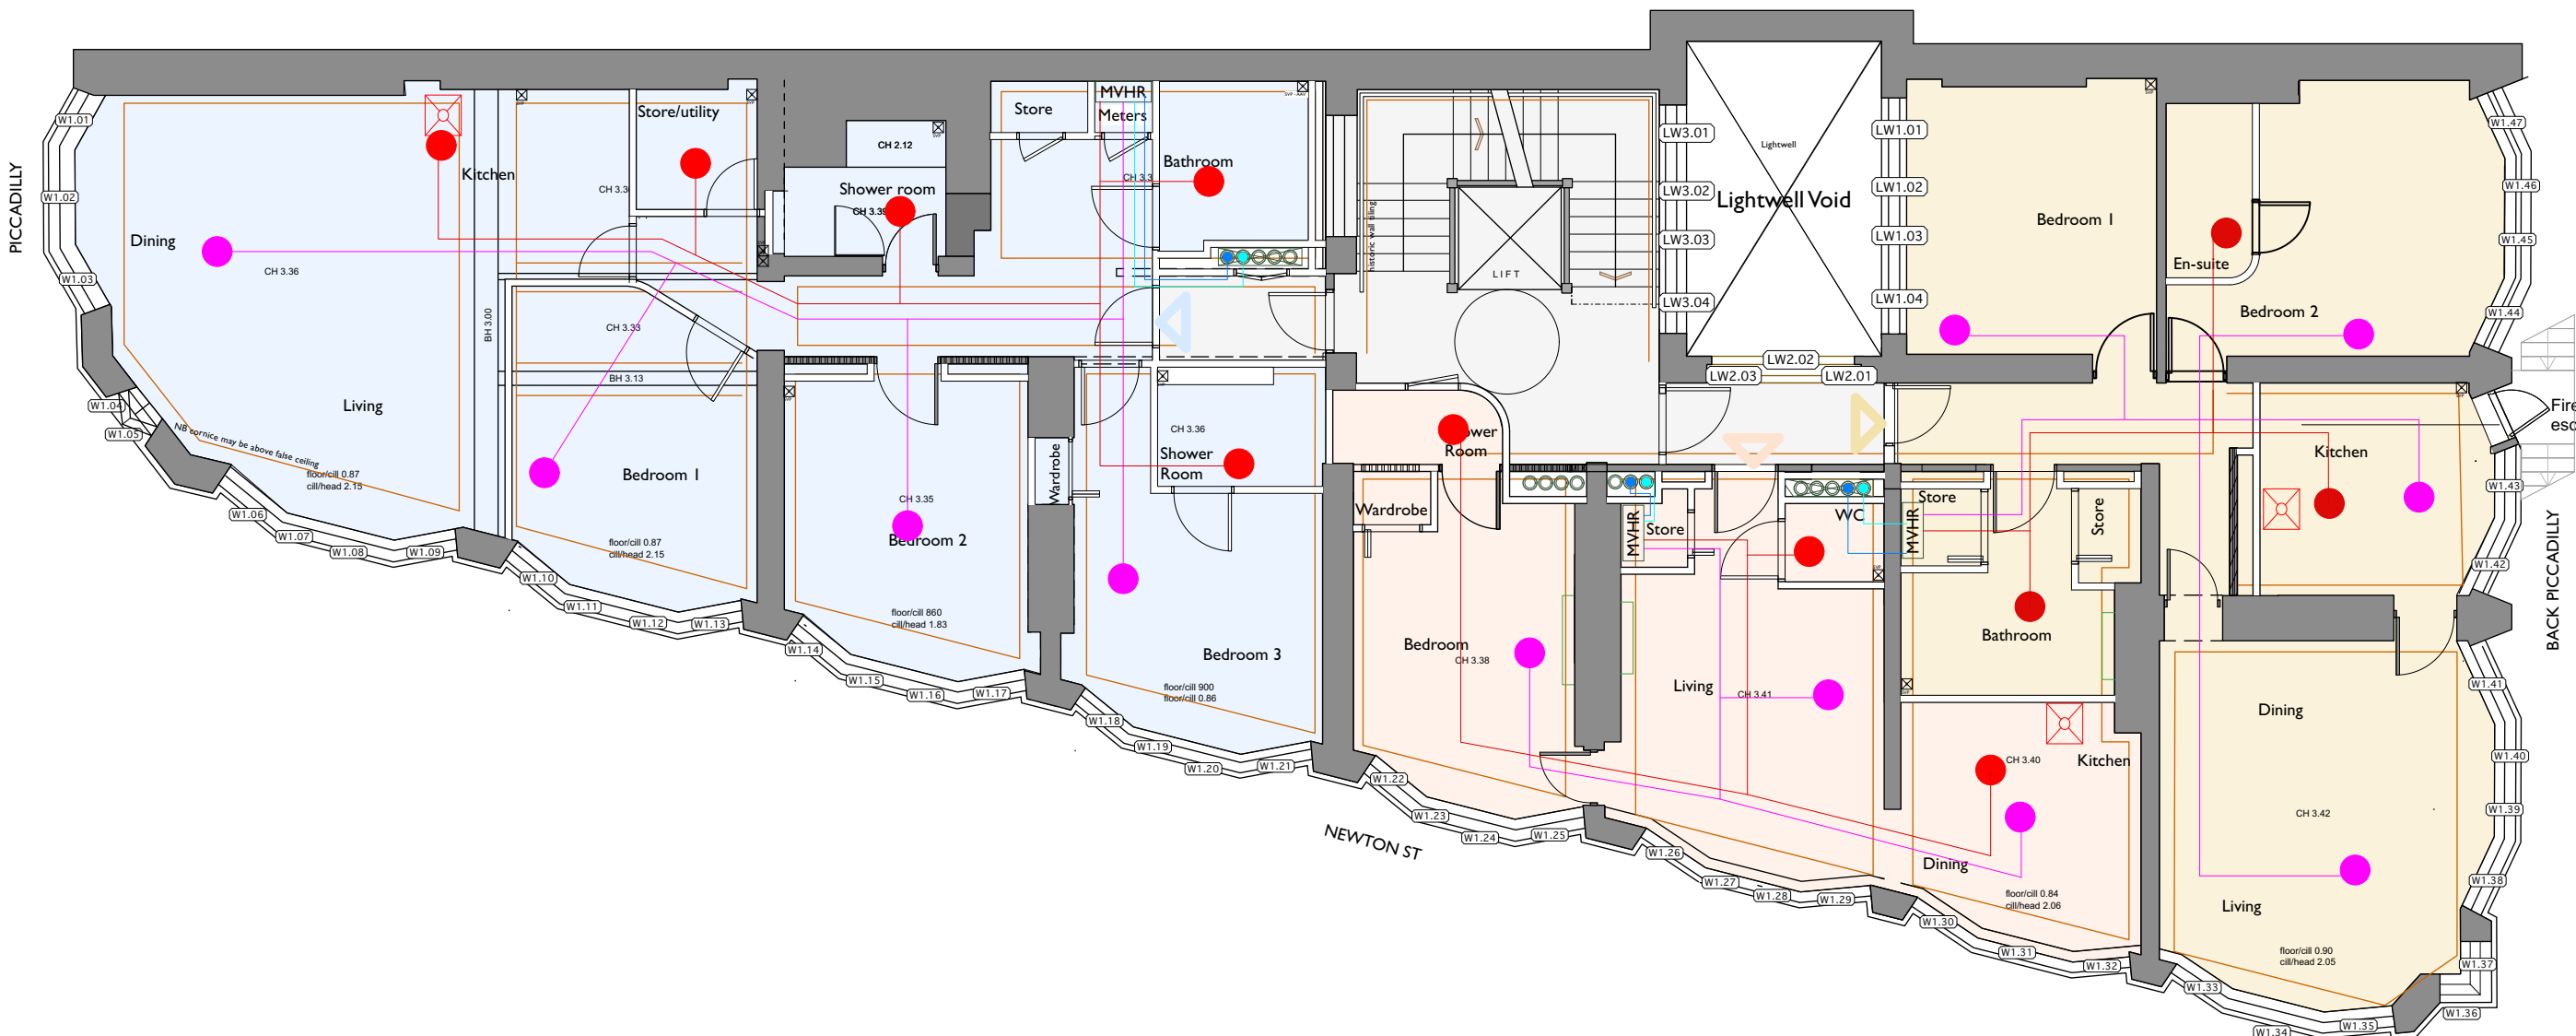

N.B Please note all services/duct layouts are indicative pending detailed design and routes will be such to minimise impact on historic fabric

-  Recirculation Cooker Hood
-  Extract Air Valve
-  Supply Air Valve
-  Supply Air From Roof
-  Supply Air To Roof
-  Mechanical Ventilation Heat Recovery Unit

COPYRIGHT OF ATELIER MB LTD
DO NOT SCALE FROM THIS DRAWING
DIMENSIONS TO BE CHECKED ON SITE

-  Existing
-  Proposed
-  Existing to be Removed (contemporary)
-  Existing to be Removed (circa 1930s)
-  Existing to be Removed (pre 1930s)
-  Historic panelled wall - circa C19th
-  Historic panelled wall - circa 1930s
-  Historic coving shown indicatively
-  Existing door (historic)
-  Existing door (non historic)
-  Existing door (type tbc)
-  NB additional features not picked up by survey - positions not measured.
-  Unit I.1
-  Unit I.2
-  Unit I.3
-  Historic coving to be reinstated

NB: Where historic ceilings are revealed with elements of plaster coving following strip-out, we will reinstate the plaster coving. Where no evidence exists of historical plaster coving we will not introduce coving

A	Layout updated	RG
22/08/2023		
Rev	Note	DRN CHK

St Margarets, Manchester
For Charlotte Street Estates

1st Floor Reflective Ceiling
Plan Proposed

scheme	1907
drwg no.	P(123)
revision	A

scale	1:100 @ A3
date first drawn	March 2023
drawn	RG

SK sketch E existing P proposed T tender C construction FI final issue

www.ateliermb.co.uk
t 0161 236 0051
e architect@ateliermb.co.uk

